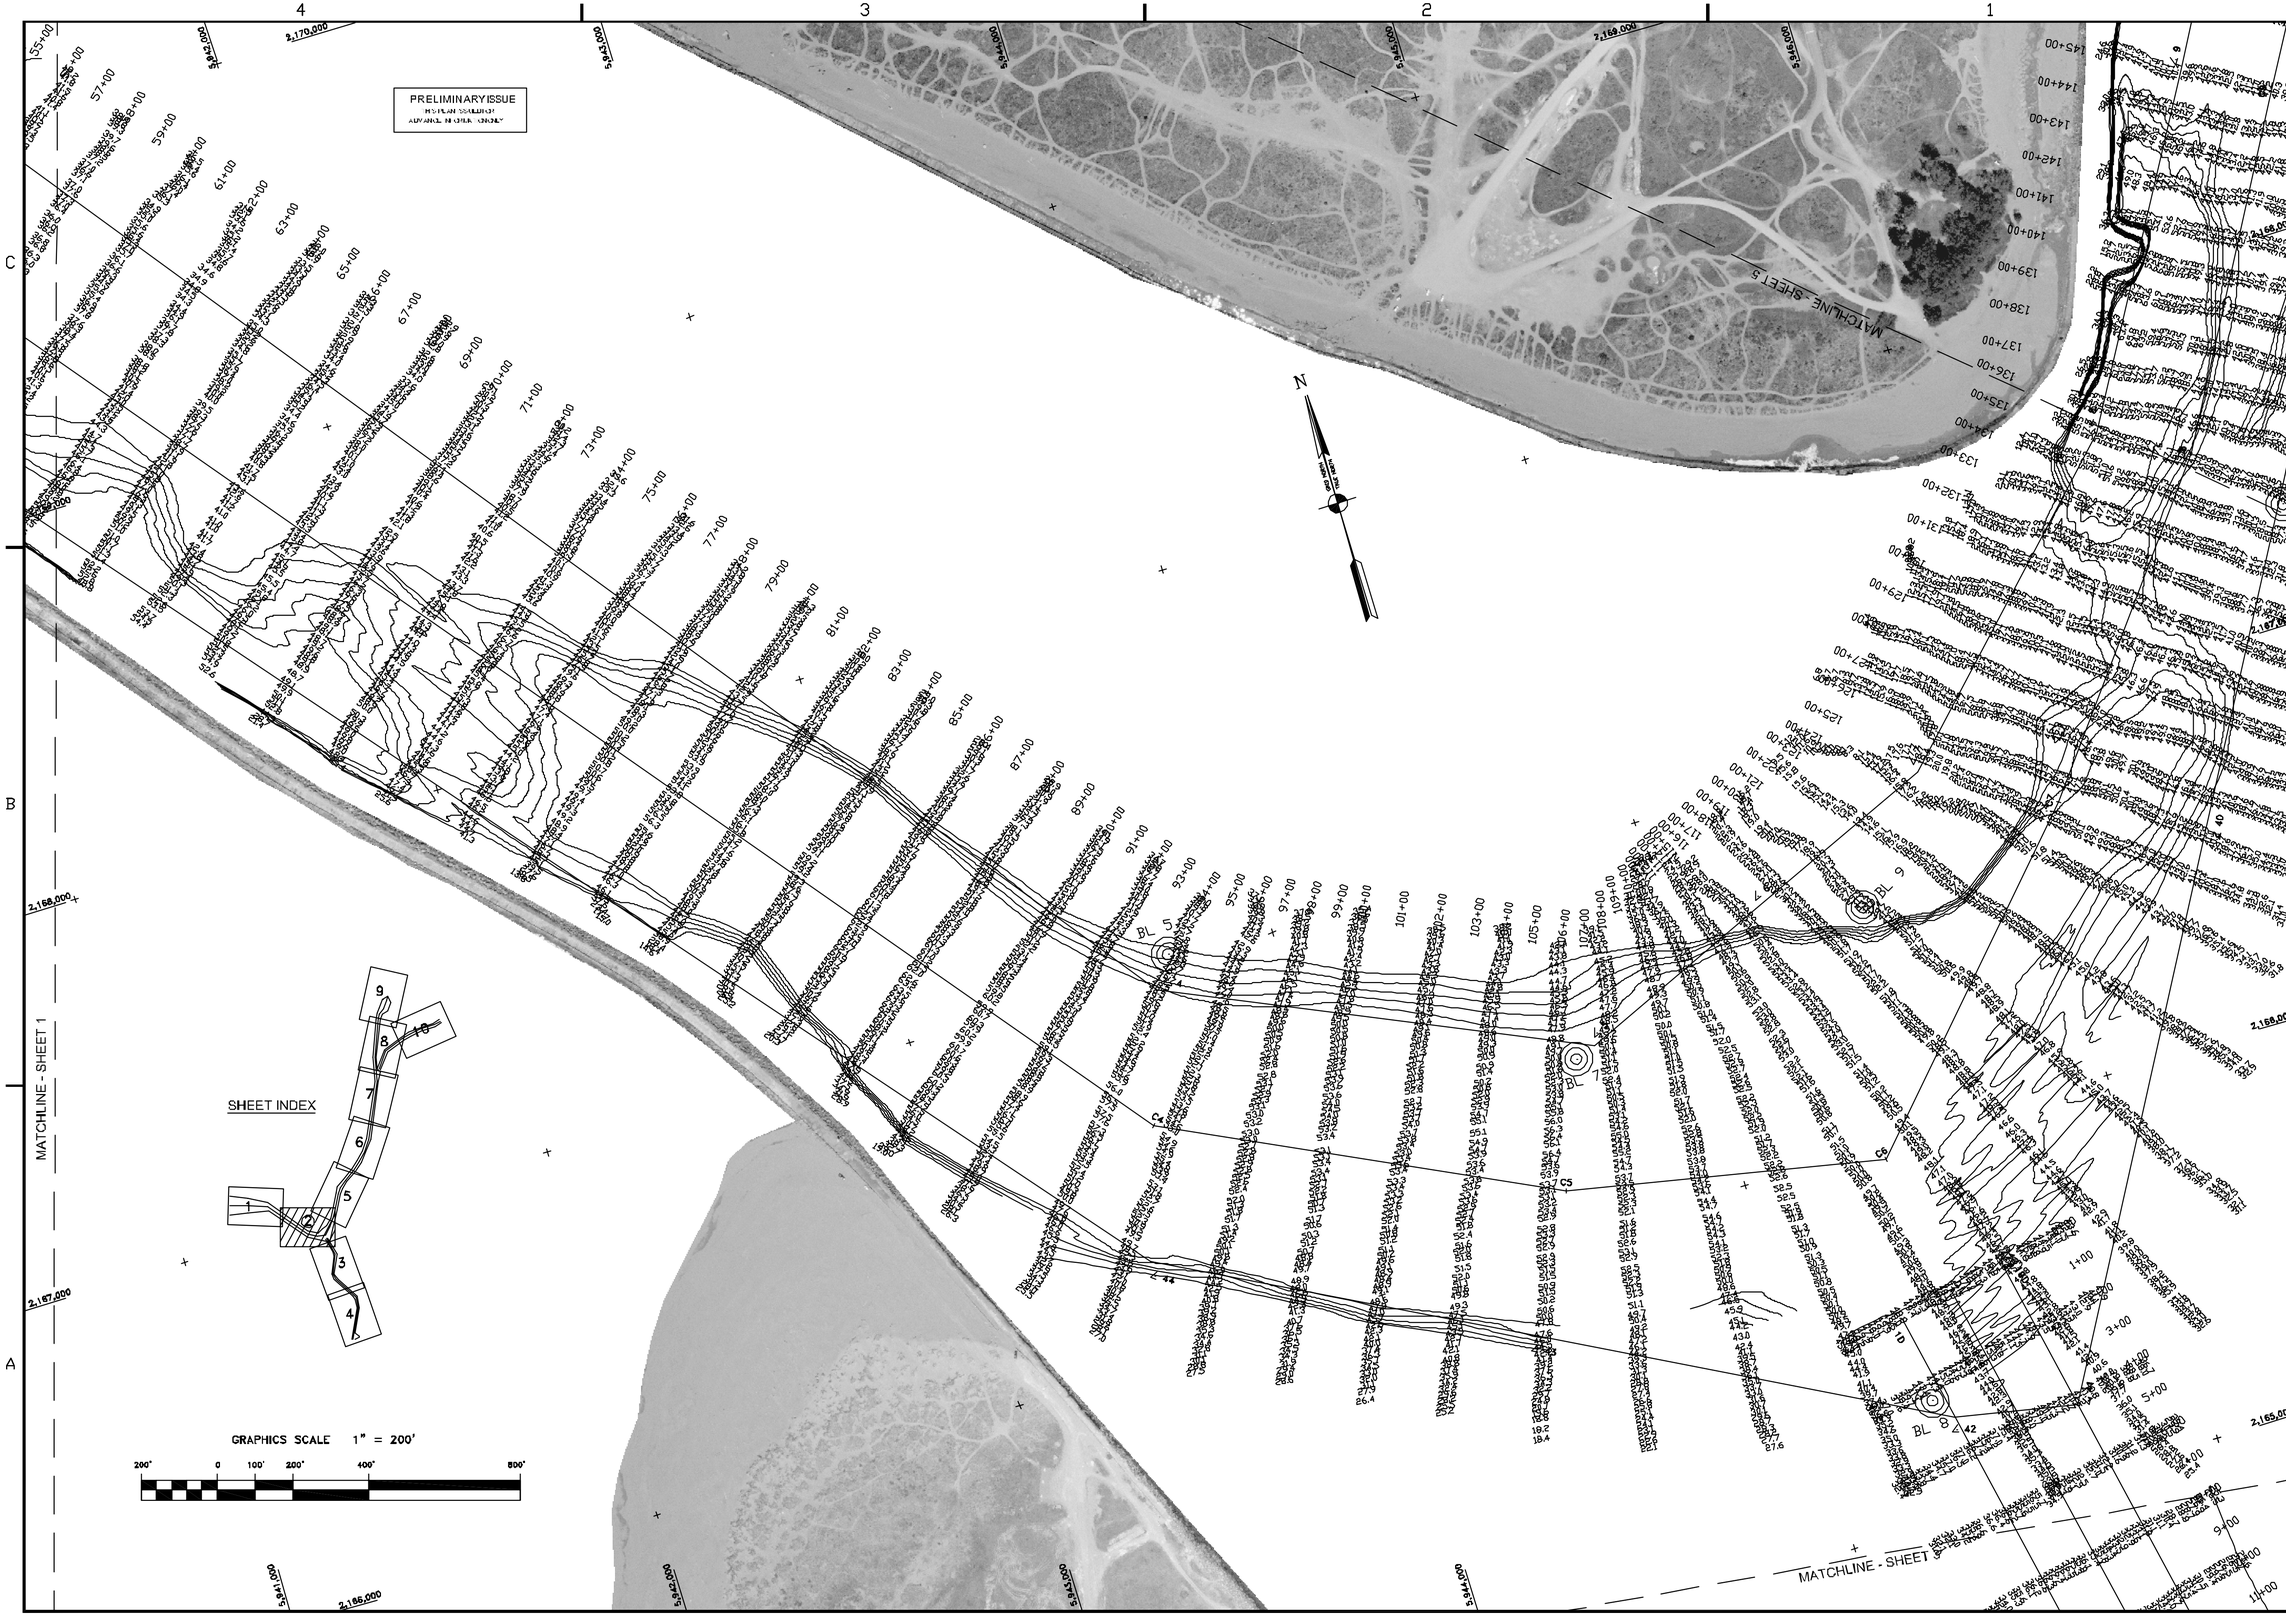

US Army Corps of Engineers
San Francisco District
1455 Market Street
San Francisco, CA 94103

Mark	Description	Date	Appr.

DESIGNED BY: MC	CHECKED BY: TVW	DRAWN BY: EWC	
DATE: 3/8/2008	SHEET NO. 2 OF 10	DRAWING NO. 5	2 / 324

SUBMITTED: Hydro Survey Team Leader
APPROVAL RECOMMENDED: Chief, Technical Support Section
APPROVED: Chief, Construction Branch

PREPARED UNDER THE DIRECTION OF
CRAIG W. KILEY
LT. COLONEL, C.E., DISTRICT ENGINEER

HUMBOLDT COUNTY CALIFORNIA

HUMBOLDT BAY
BAR & ENTRANCE CONDITION SURVEY
1–4 MARCH 2008

Sheet reference number
C2