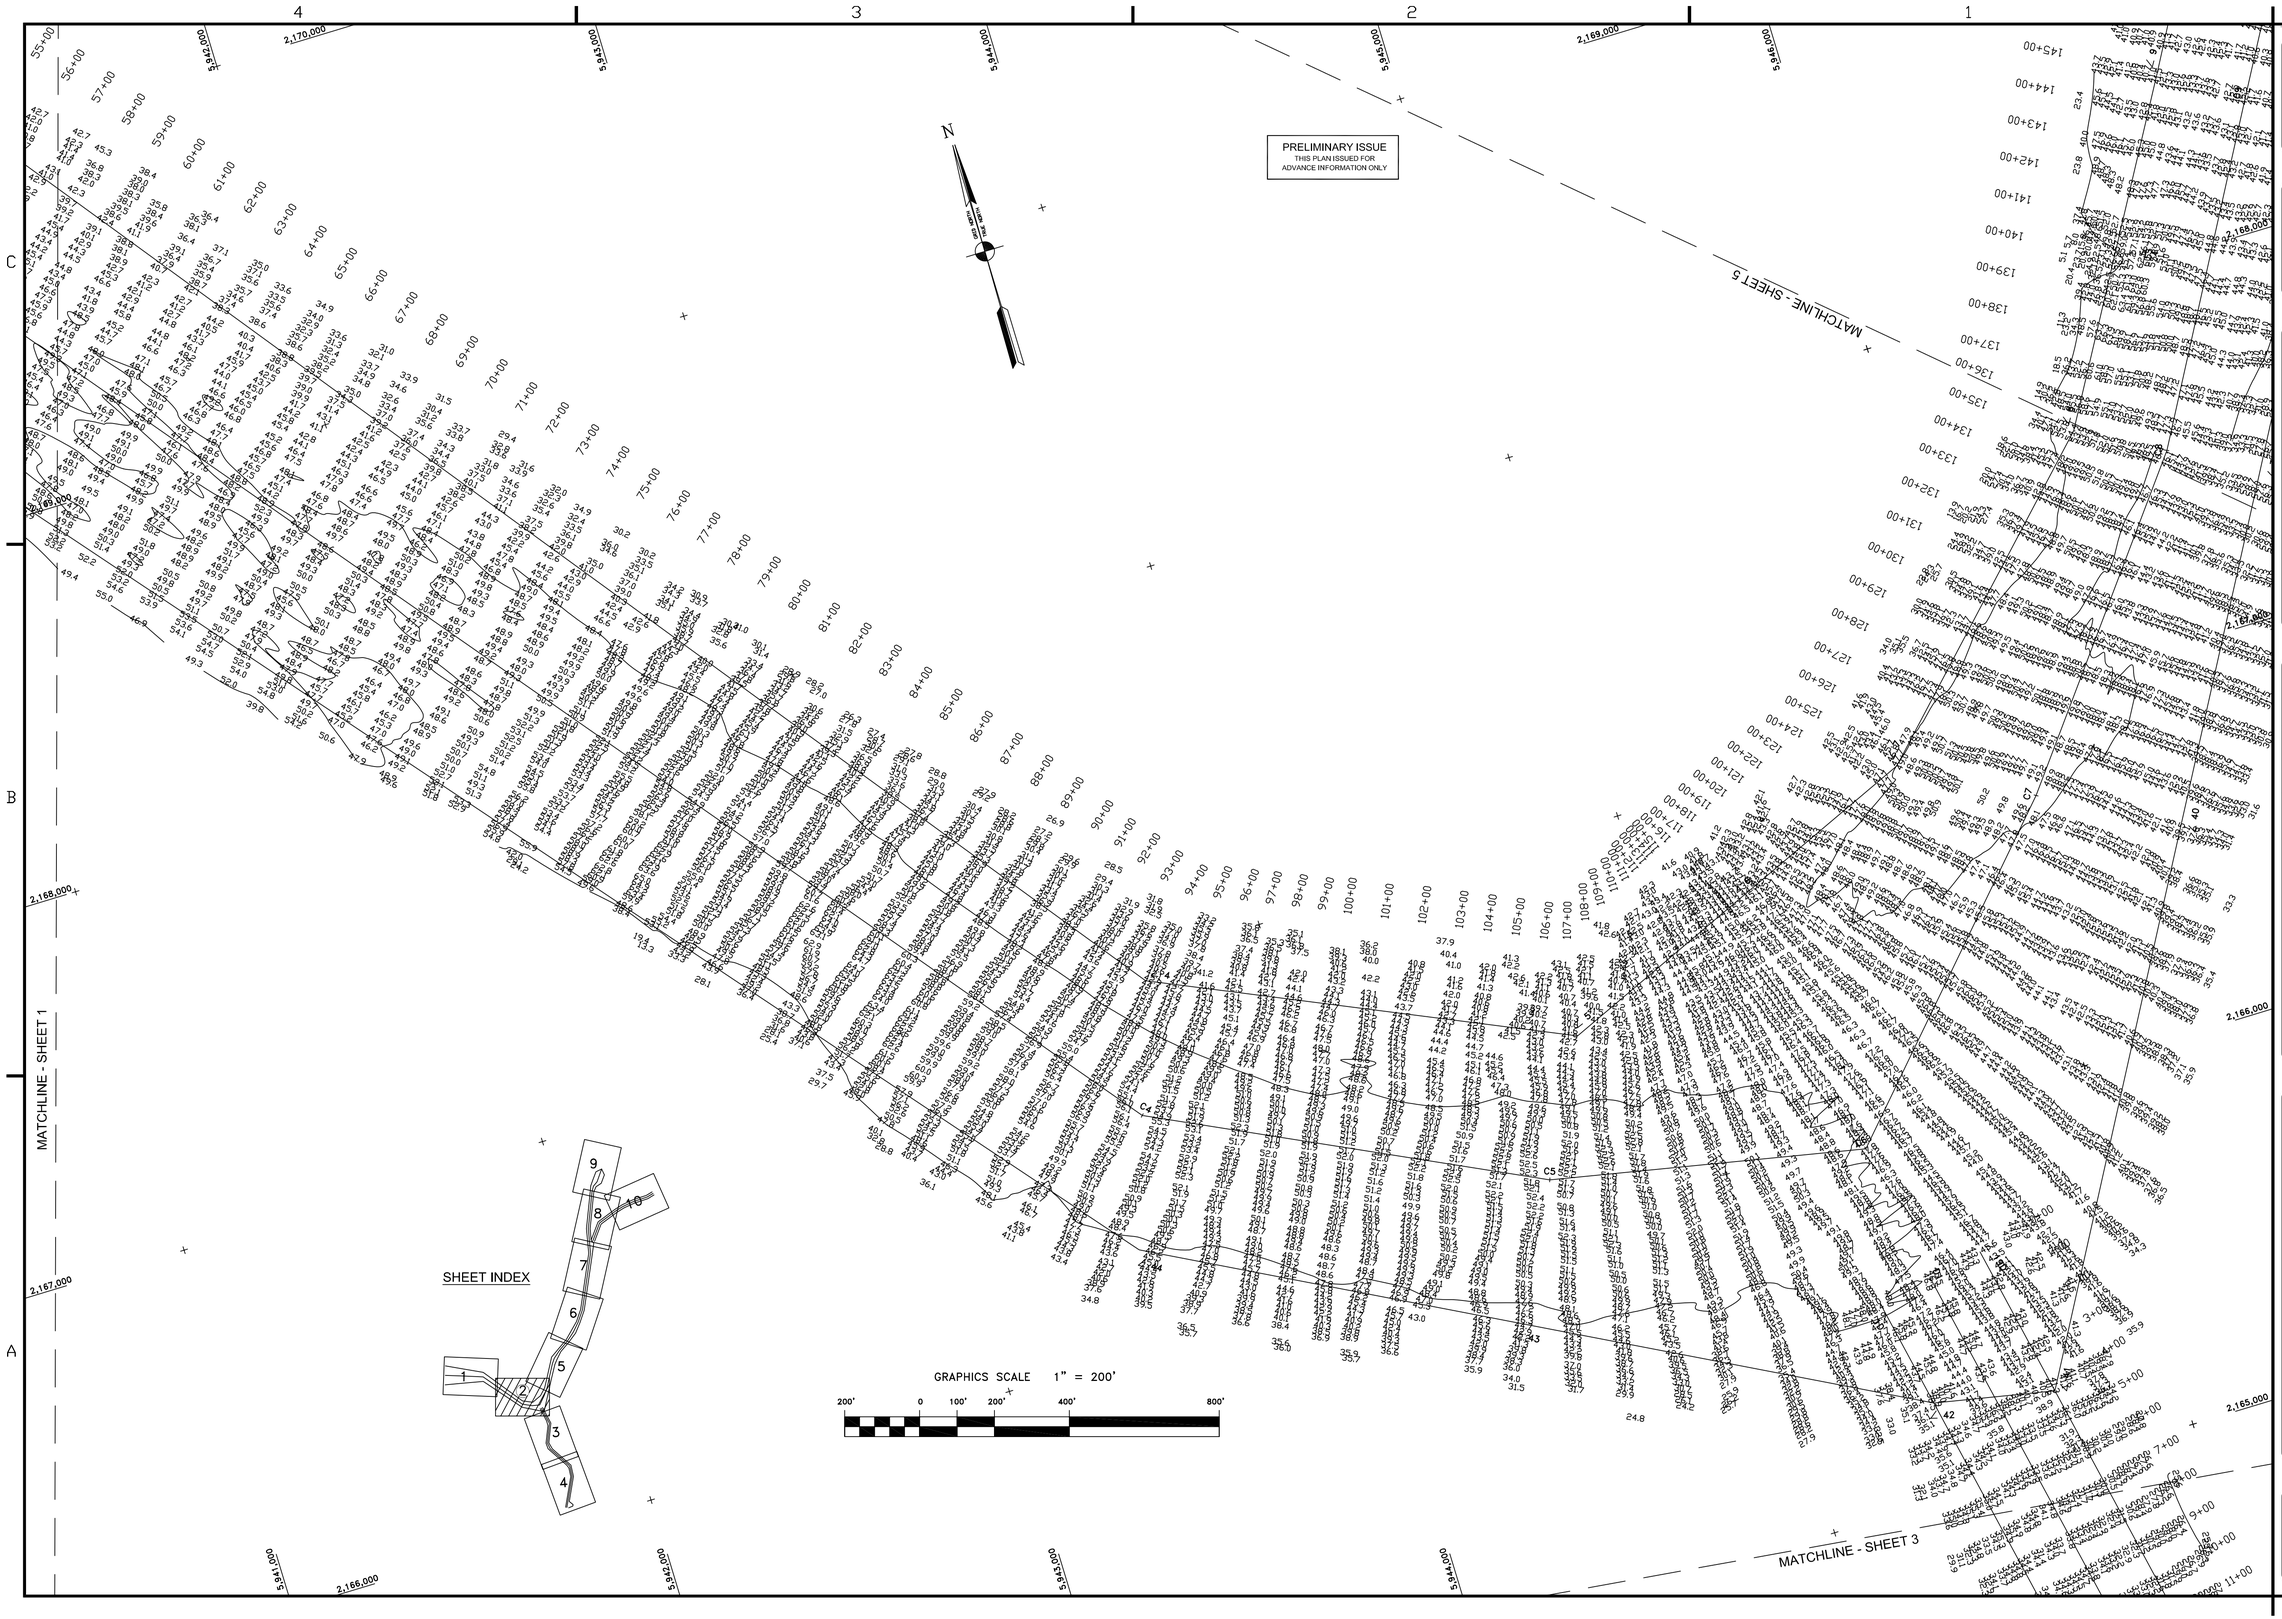

US Army Corps of Engineers
San Francisco District
333 Market Street
San Francisco, CA 94105

Mark	Description	Date	Appr.

DESIGNED BY:	CHECKED BY: TVW	DRAWN BY: EC	
DATE: 6/6/2006	SHEET NO. 2 OF 10	DRAWING NO. 5 2 317	

PREPARED UNDER THE DIRECTION OF
PHILIP T. FEIR
LT. COLONEL, C.E., DISTRICT ENGINEER

SUBMITTED:
Hydro Survey Team Leader
APPROVAL RECOMMENDED:
Chief, Technical Support Section
APPROVED:
Chief, Construction Branch

HUMBOLDT COUNTY CALIFORNIA

HUMBOLDT BAY
BAR & ENTRANCE
FIELDS LANDING CHANNEL
POST-DREDGE SURVEY
23, 24, 26–31 MAY & 1 JUNE 2006

Sheet reference number
C2