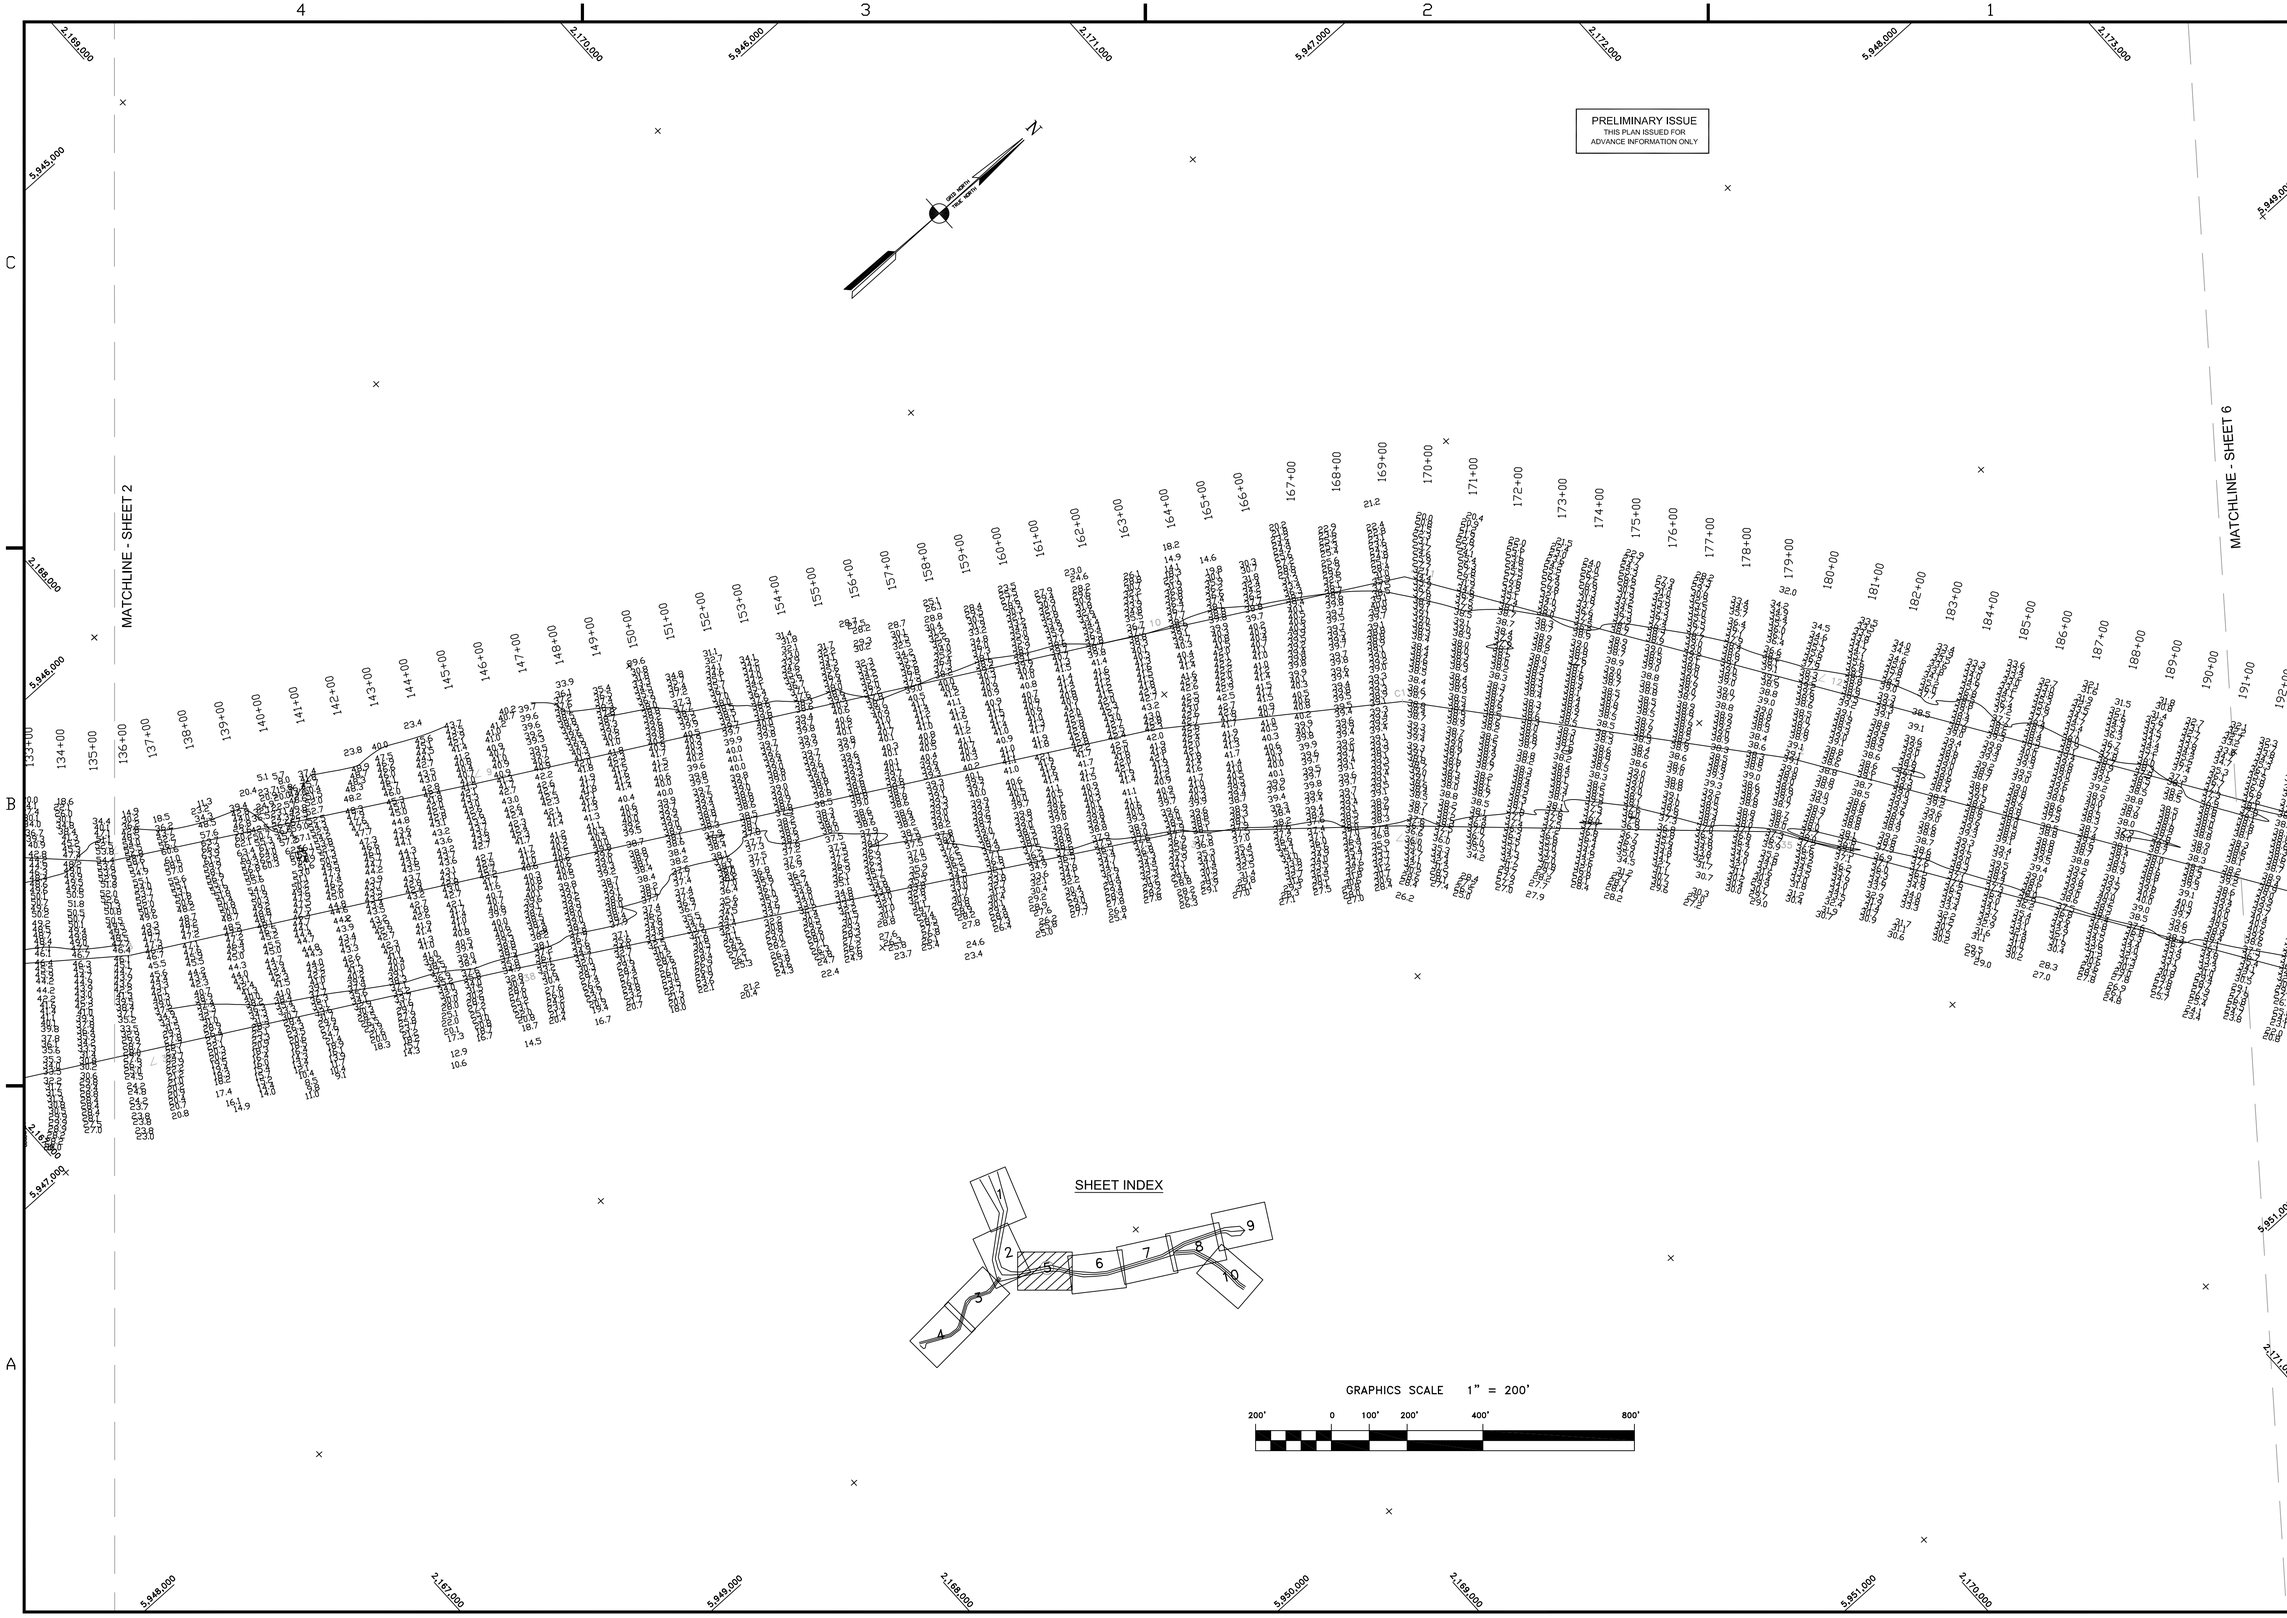

US Army Corps of Engineers
San Francisco District
333 Market Street
San Francisco, CA 94105

Mark	Description	Date	Appr.

SUBMITTED:	DESIGNED BY:	CHECKED BY:	DRAWN BY:
Hydro Survey Team Leader		TVW	EC
APPROVAL RECOMMENDED:	DATE:	SHEET NO.	DRAWING NO.
	6/6/2006	5 OF 10	2 317
Chief, Technical Support Section	PREPARED UNDER THE DIRECTION OF		
APPROVED:	PHILIP T. FEIR		
Chief, Construction Branch	LT. COLONEL, C.E., DISTRICT ENGINEER		

HUMBOLDT COUNTY CALIFORNIA

HUMBOLDT BAY
NORTH BAY CHANNEL
POST-DREDGE SURVEY
23, 24, 26-31 MAY & 1 JUNE 2006

Sheet reference number
C5