PRELIMINARY ISSUE
THIS PLAN ISSUED FOR
ADVANCE INFORMATION ONLY

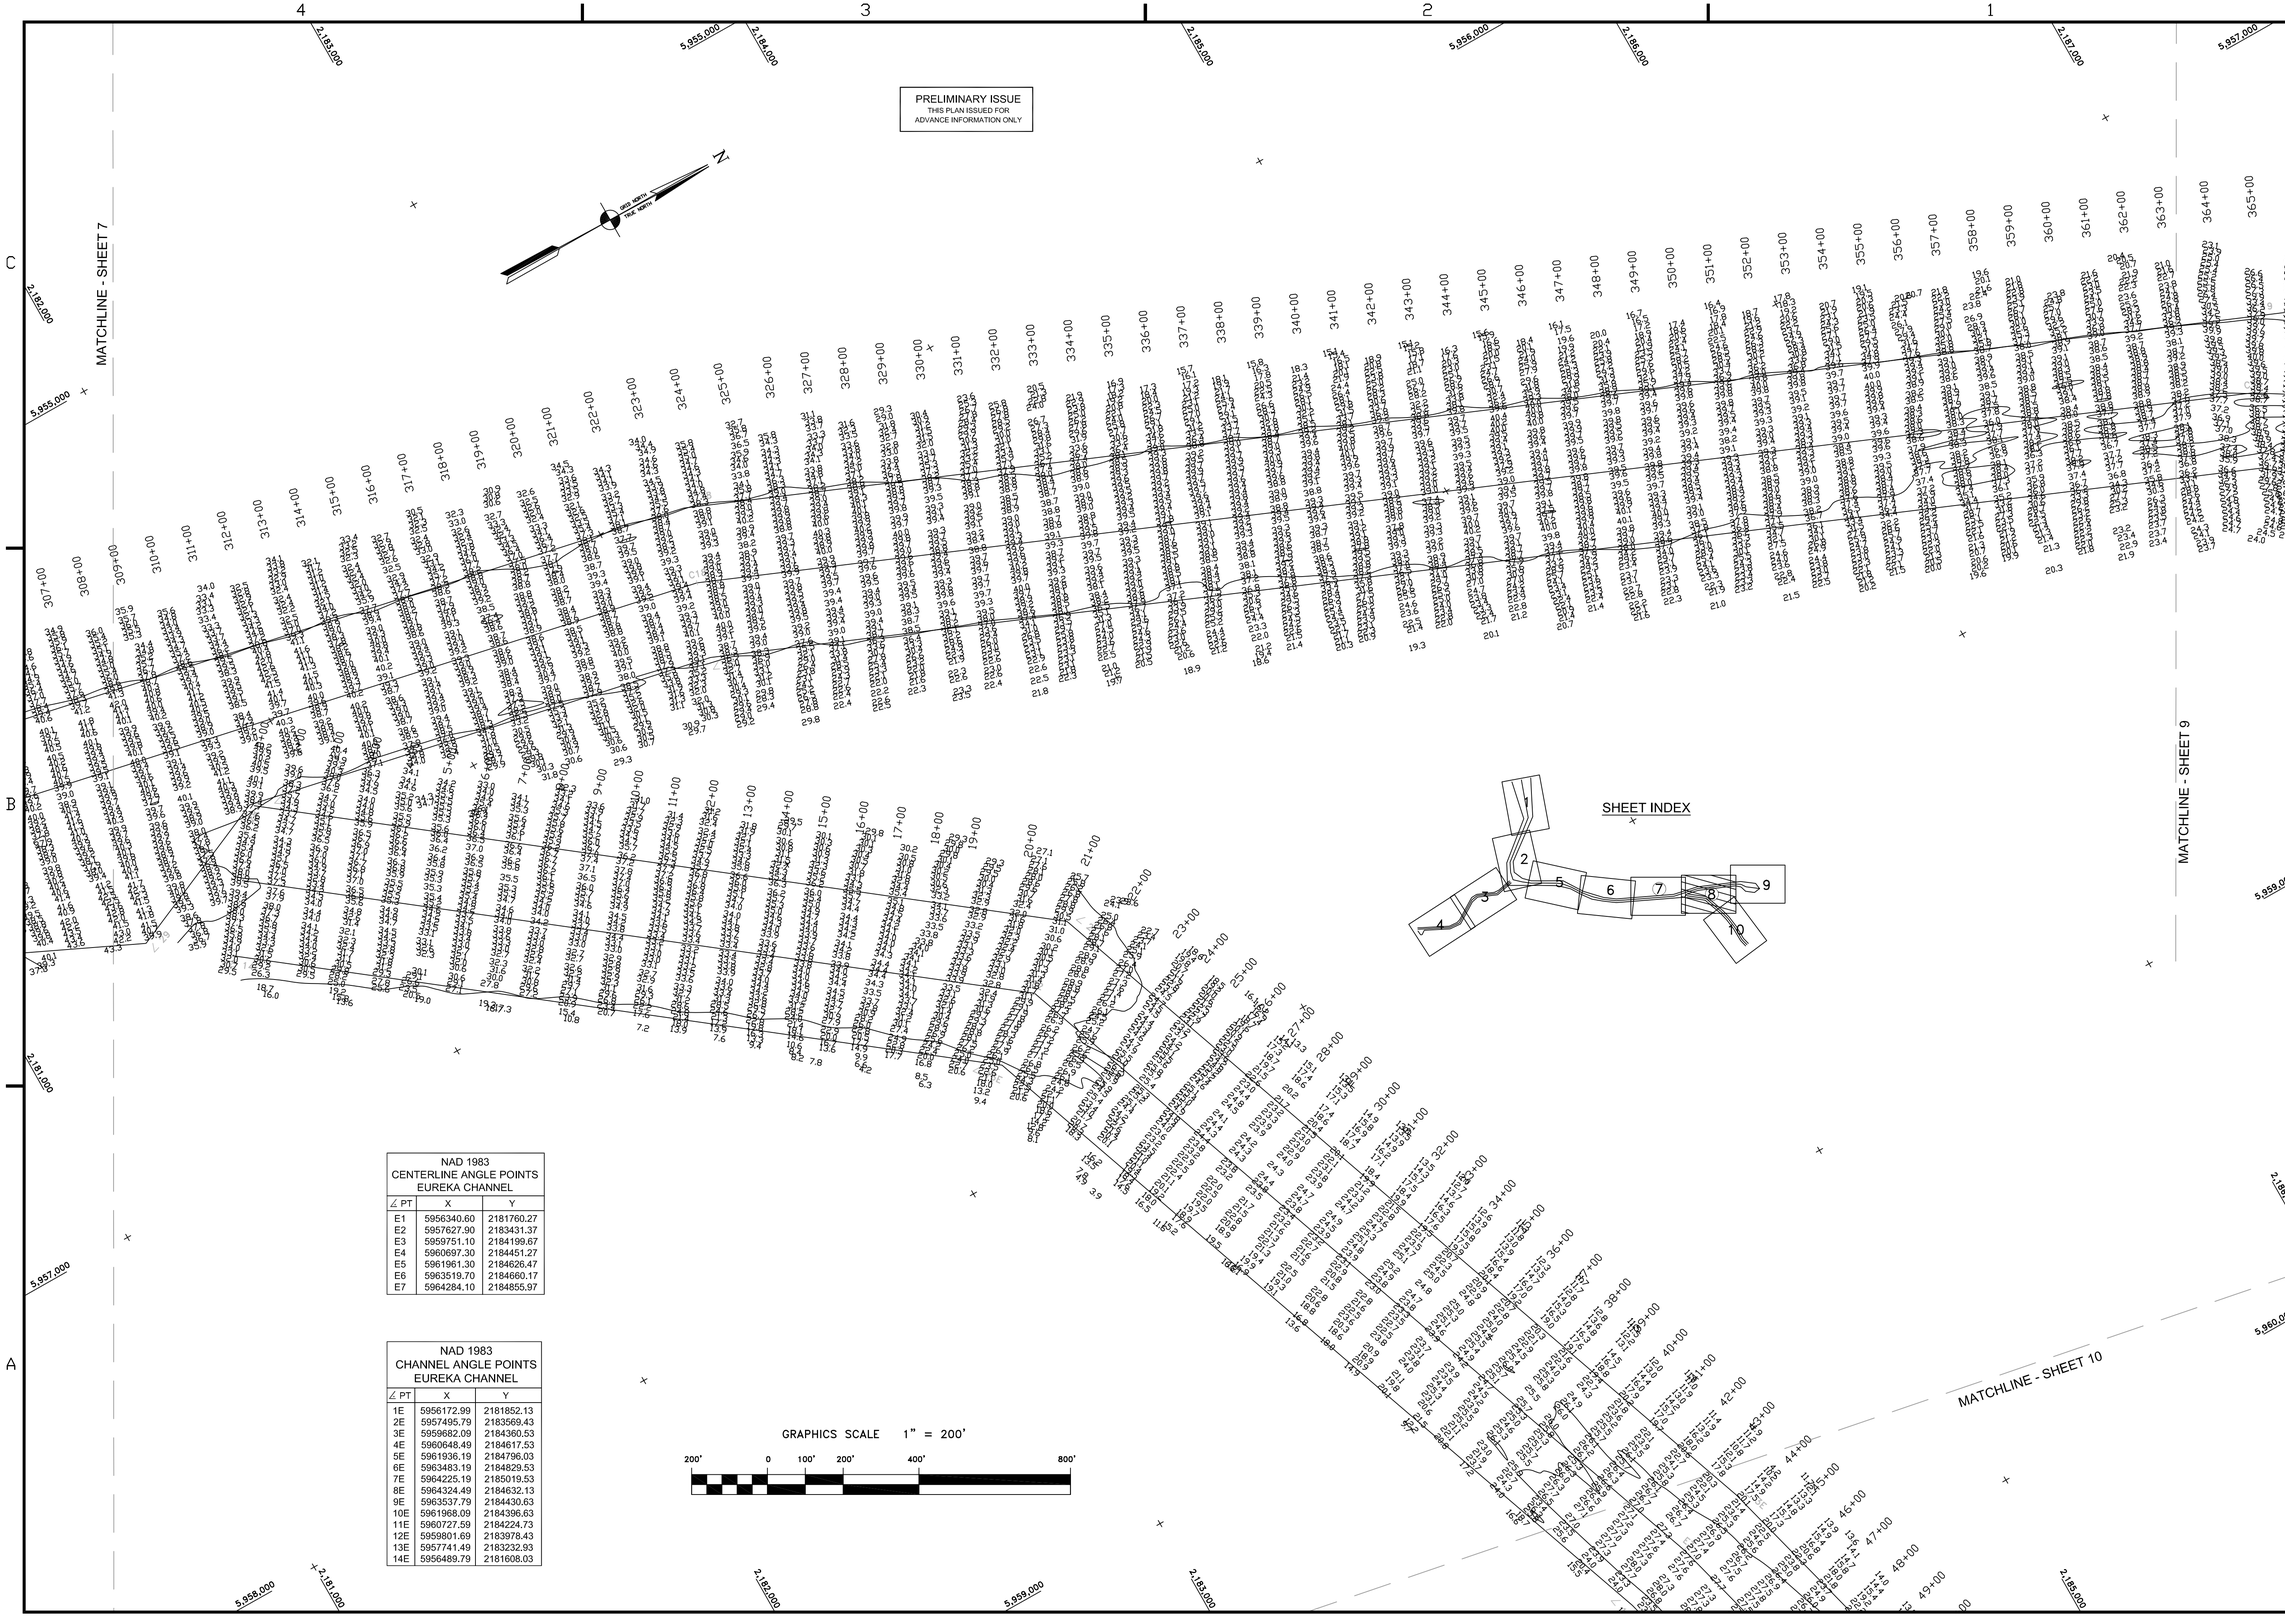

NAD 1983 CENTERLINE ANGLE POINTS EUREKA CHANNEL		
∠ PT	X	Y
E1	5956340.60	2181760.27
E2	5957627.90	2183431.37
E3	5959751.10	2184199.67
E4	5960697.30	2184451.27
E5	5961961.30	2184626.47
E6	5963519.70	2184660.17
E7	5964284.10	2184855.97

NAD 1983 CHANNEL ANGLE POINTS EUREKA CHANNEL		
∠ PT	X	Y
1E	5956172.99	2181852.13
2E	5957495.79	2183569.43
3E	5959682.09	2184360.53
4E	5960648.49	2184617.53
5E	5961936.19	2184796.03
6E	5963483.19	2184829.53
7E	5964225.19	2185019.53
8E	5964324.49	2184632.13
9E	5963537.79	2184430.63
10E	5961968.09	2184396.63
11E	5960727.59	2184224.73
12E	5959801.69	2183978.43
13E	5957741.49	2183232.93
14E	5956489.79	2181608.03

US Army Corps of Engineers
San Francisco District
333 Market Street
San Francisco, CA 94105

Mark	Description	Date	Appr.

SUBMITTED:
Hydro. Survey Team Leader
APPROVAL RECOMMENDED:
Chief, Technical Support Section
APPROVED:
Chief, Construction Branch

DESIGNED BY:	CHECKED BY:	DRAWN BY:
	TVW	EC
DATE:	SHEET NO.	DRAWING NO.
6/6/2006	8 OF 10	5 2 317

PREPARED UNDER THE DIRECTION OF
PHILIP T. FEIR
LT. COLONEL, C.E., DISTRICT ENGINEER

HUMBOLDT COUNTY CALIFORNIA

HUMBOLDT BAY
SAMOA & EUREKA CHANNEL
POST-DREDGE SURVEY
23, 24, 26-31 MAY & 1 JUNE 2006

Sheet reference number
C8