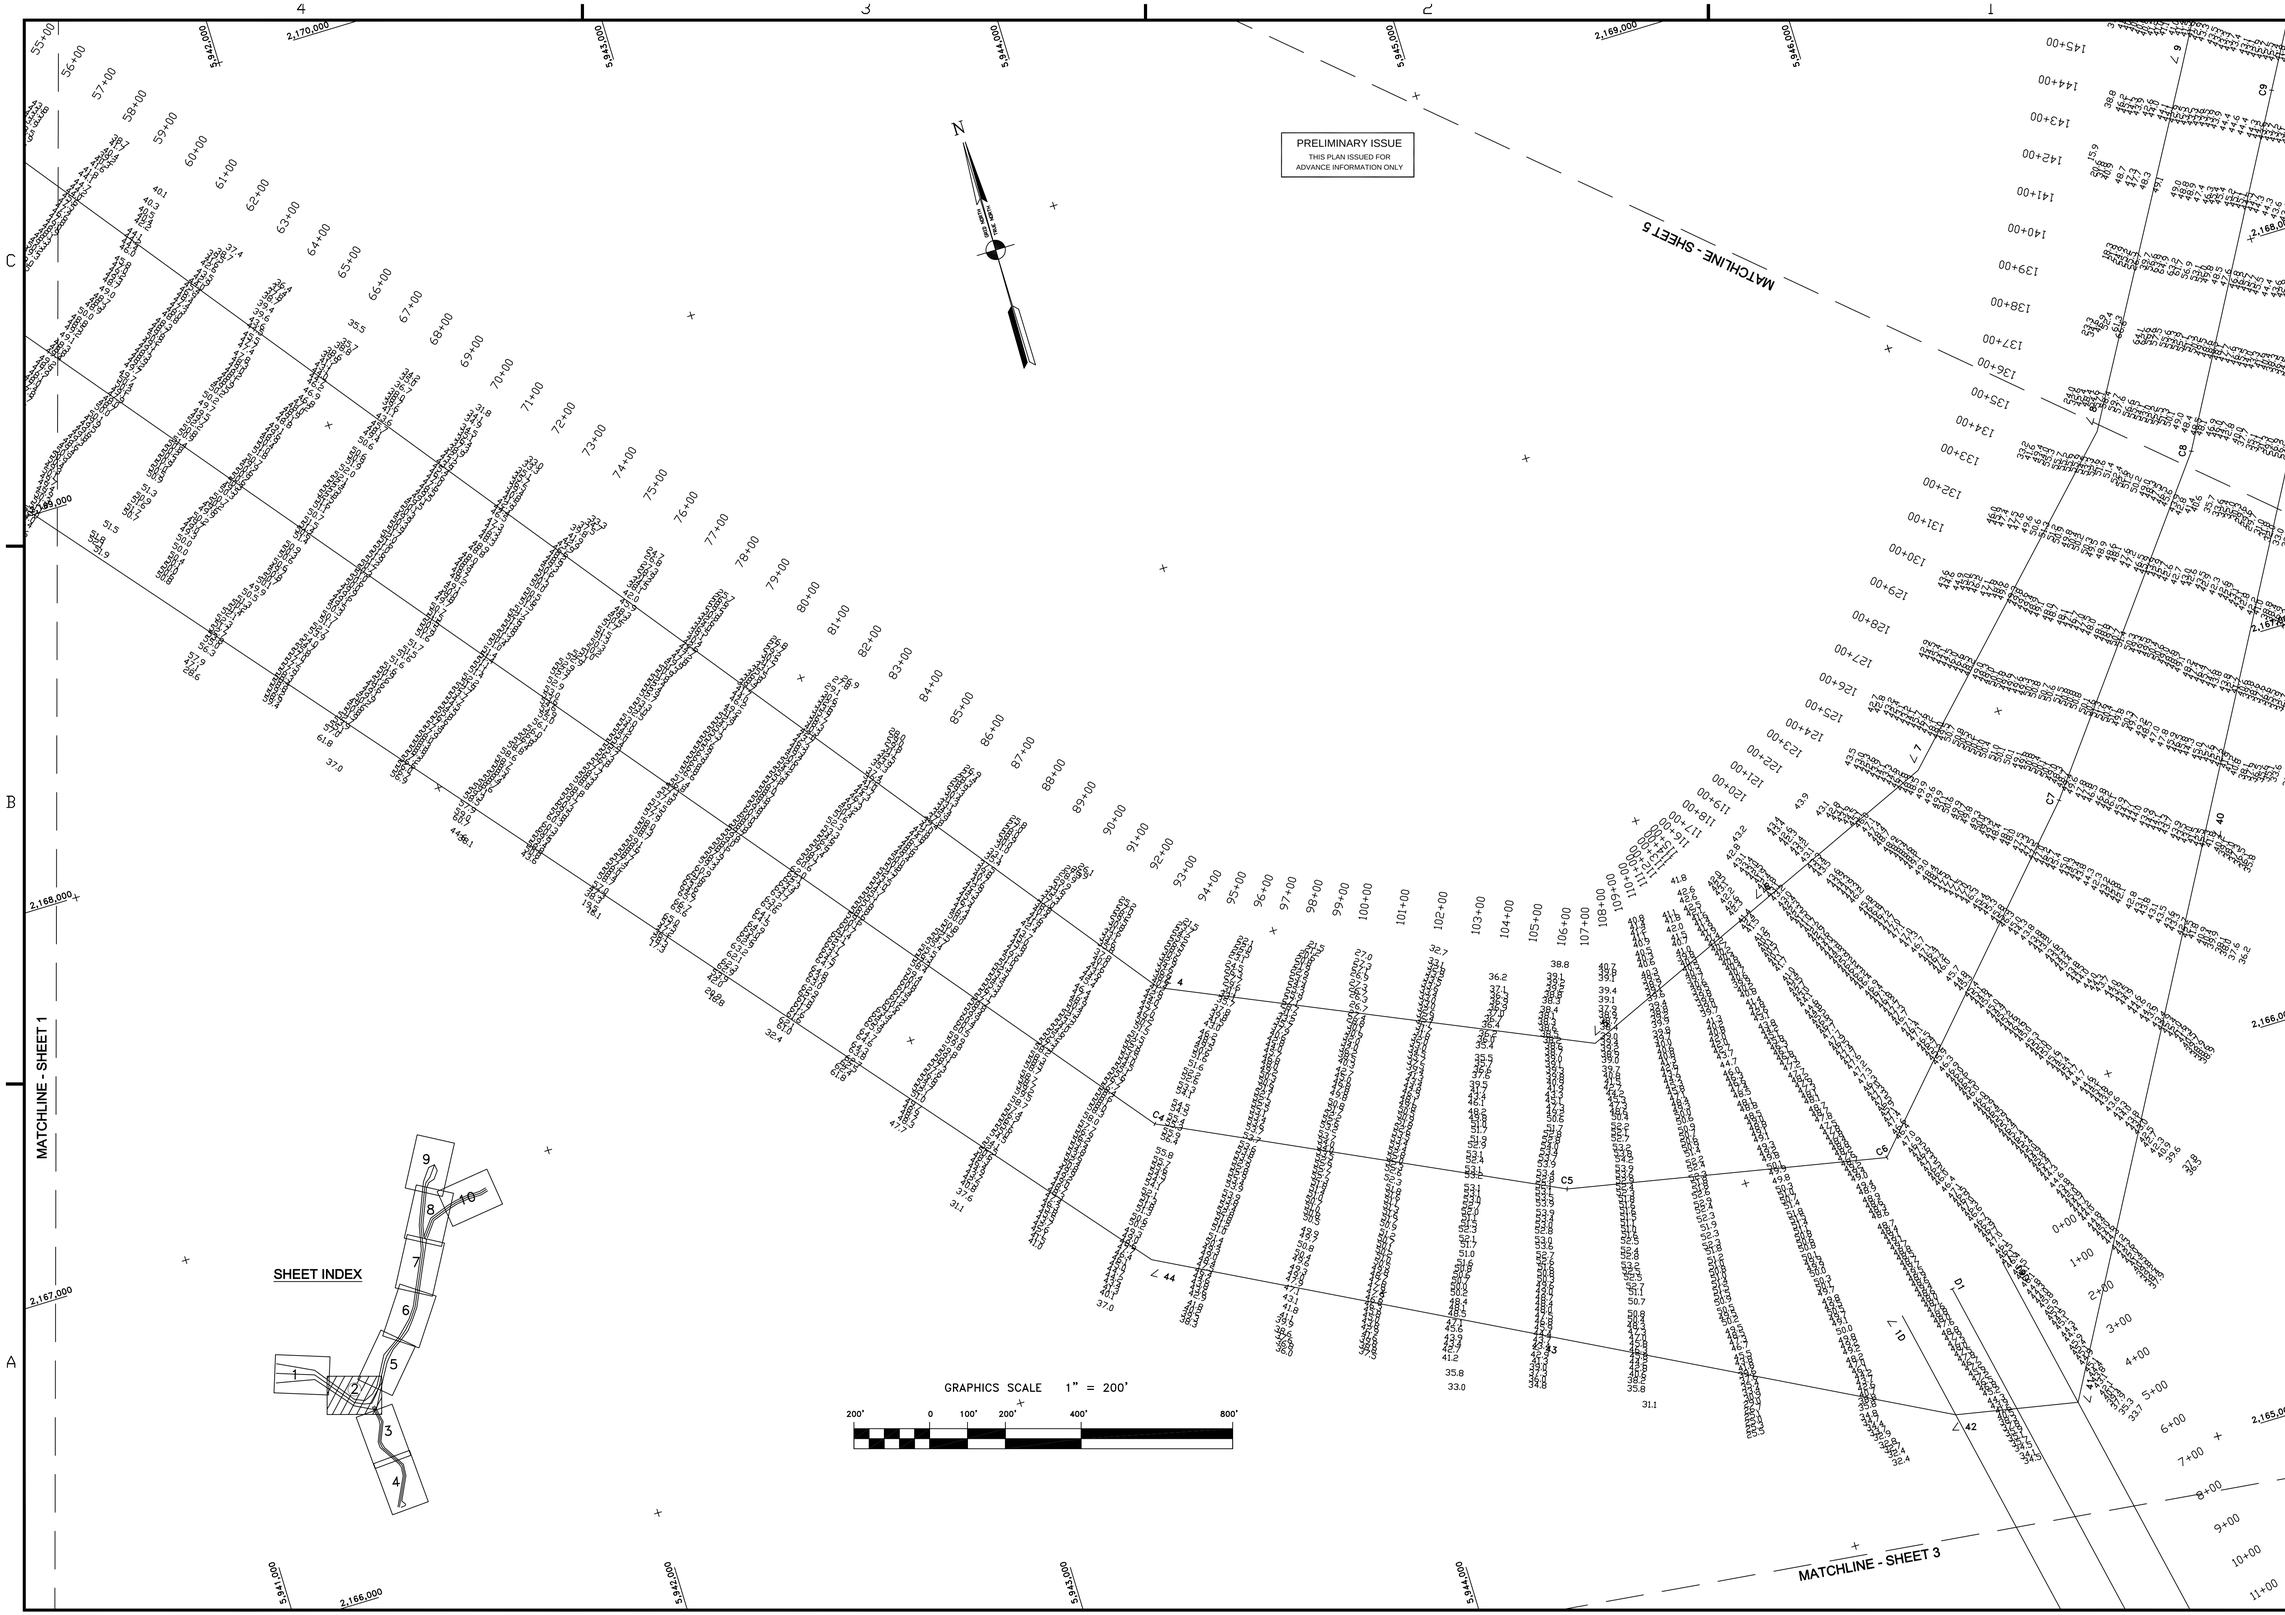


US Army Corps of Engineers
San Francisco District
333 Market Street
San Francisco, CA 94105

| Mark | Description | Date | Appr. |
|---|---|---|---|

| DESIGNED BY: | CHECKED BY: | DRAWN BY: |
|---|---|---|
| | PC | EWC |

| DATE: | SHEET NO. | DRAWING NO. |
|---|---|---|
| 12/3/2003 | 2 OF 10 | 5 2 309 |

PREPARED UNDER THE DIRECTION OF
MICHAEL McCORMICK
LT. COLONEL, C.E., DISTRICT ENGINEER

SUBMITTED: TVW
Hydro. Survey Section
APPROVAL RECOMMENDED:
Chief, Engineering Branch
APPROVED:
Chief, Engineering & Technical Services Div.

HUMBOLDT COUNTY CALIFORNIA

# HUMBOLDT BAY
## BAR & ENTRANCE
## FIELDS LANDING CHANNEL
## POST-DREDGE SURVEY
## 26-29 SEPTEMBER 2003

Sheet reference number
C2