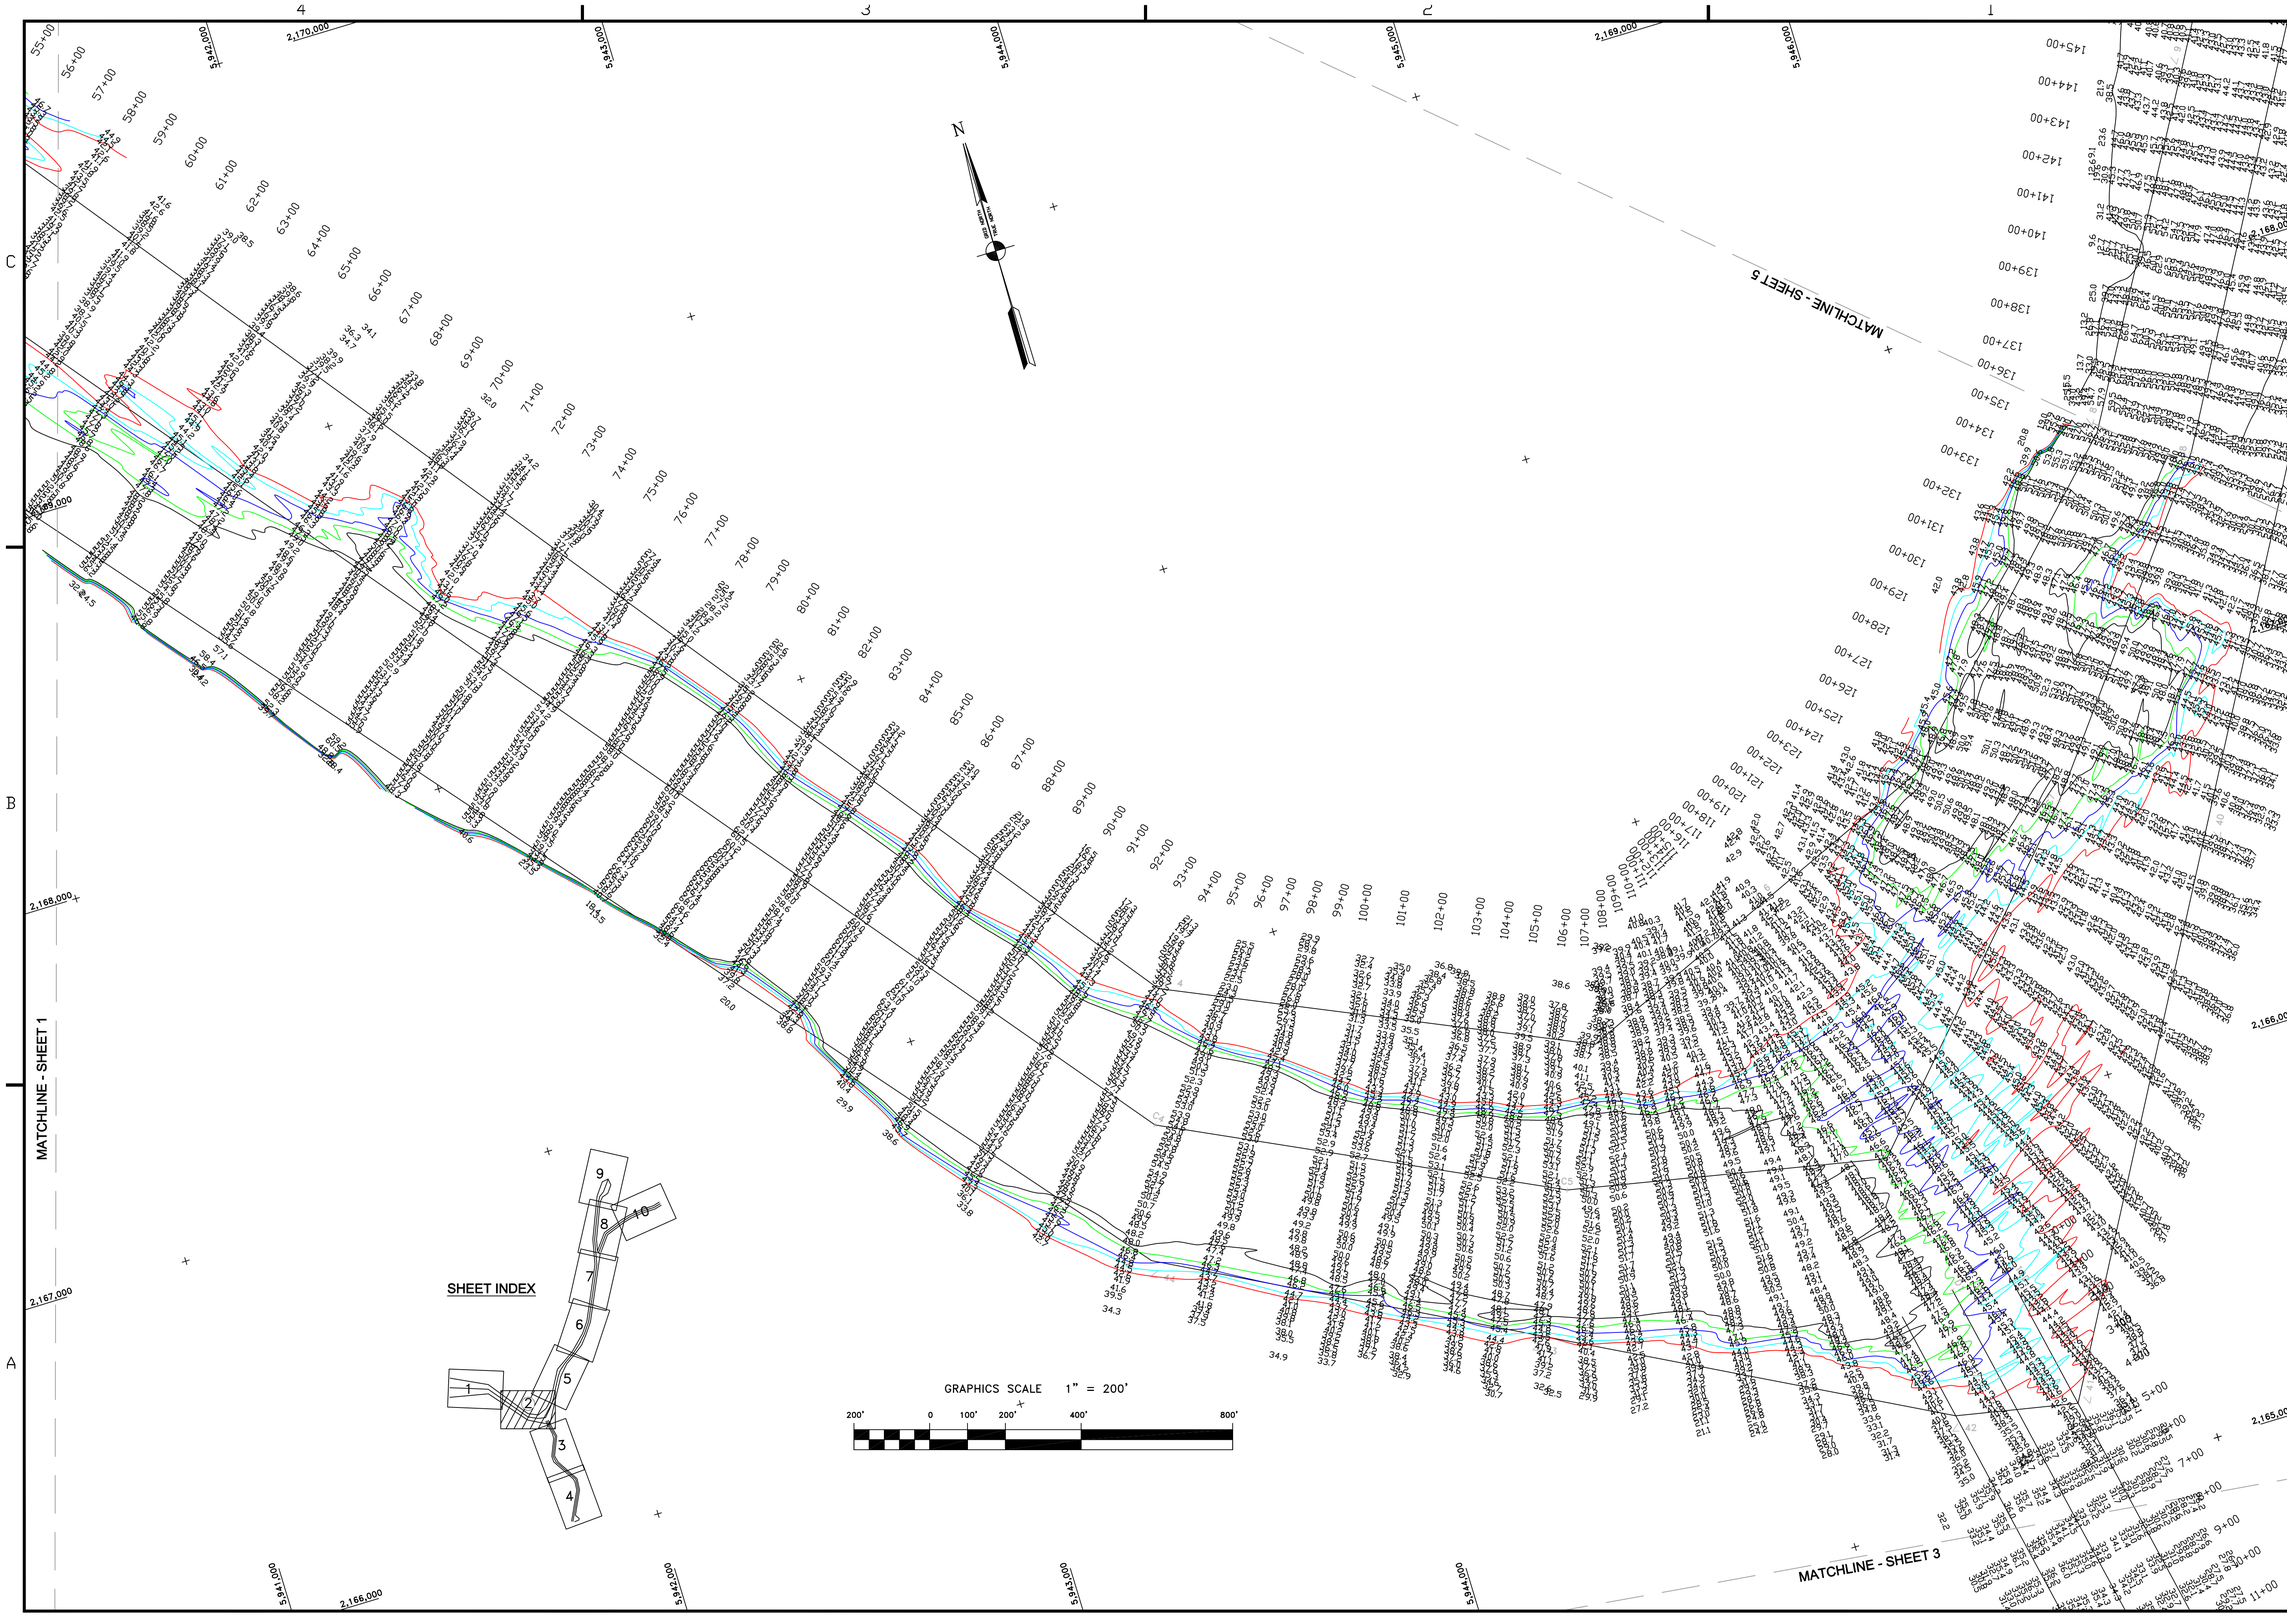

US Army Corps of Engineers
San Francisco District
333 Market Street
San Francisco, CA 94105

Mark	Description	Date	Appr.

DESIGNED BY:	CHECKED BY: PC	DRAWN BY: EWC	
DATE:	SHEET NO. 2 OF 10	DRAWING NO. 5	2 310
SUBMITTED: TVW	PREPARED UNDER THE DIRECTION OF MICHAEL McCORMICK LT. COLONEL, C.E., DISTRICT ENGINEER		
Hydro. Survey Section APPROVAL RECOMMENDED:			
Chief, Engineering Branch APPROVED:			
Chief, Engineering & Technical Services Div.			

HUMBOLDT COUNTY CALIFORNIA

HUMBOLDT BAY
BAR & ENTRANCE
FIELDS LANDING
CONDITION SURVEY
29 JANUARY AND 7 FEBRUARY 2004

Sheet reference number
C2