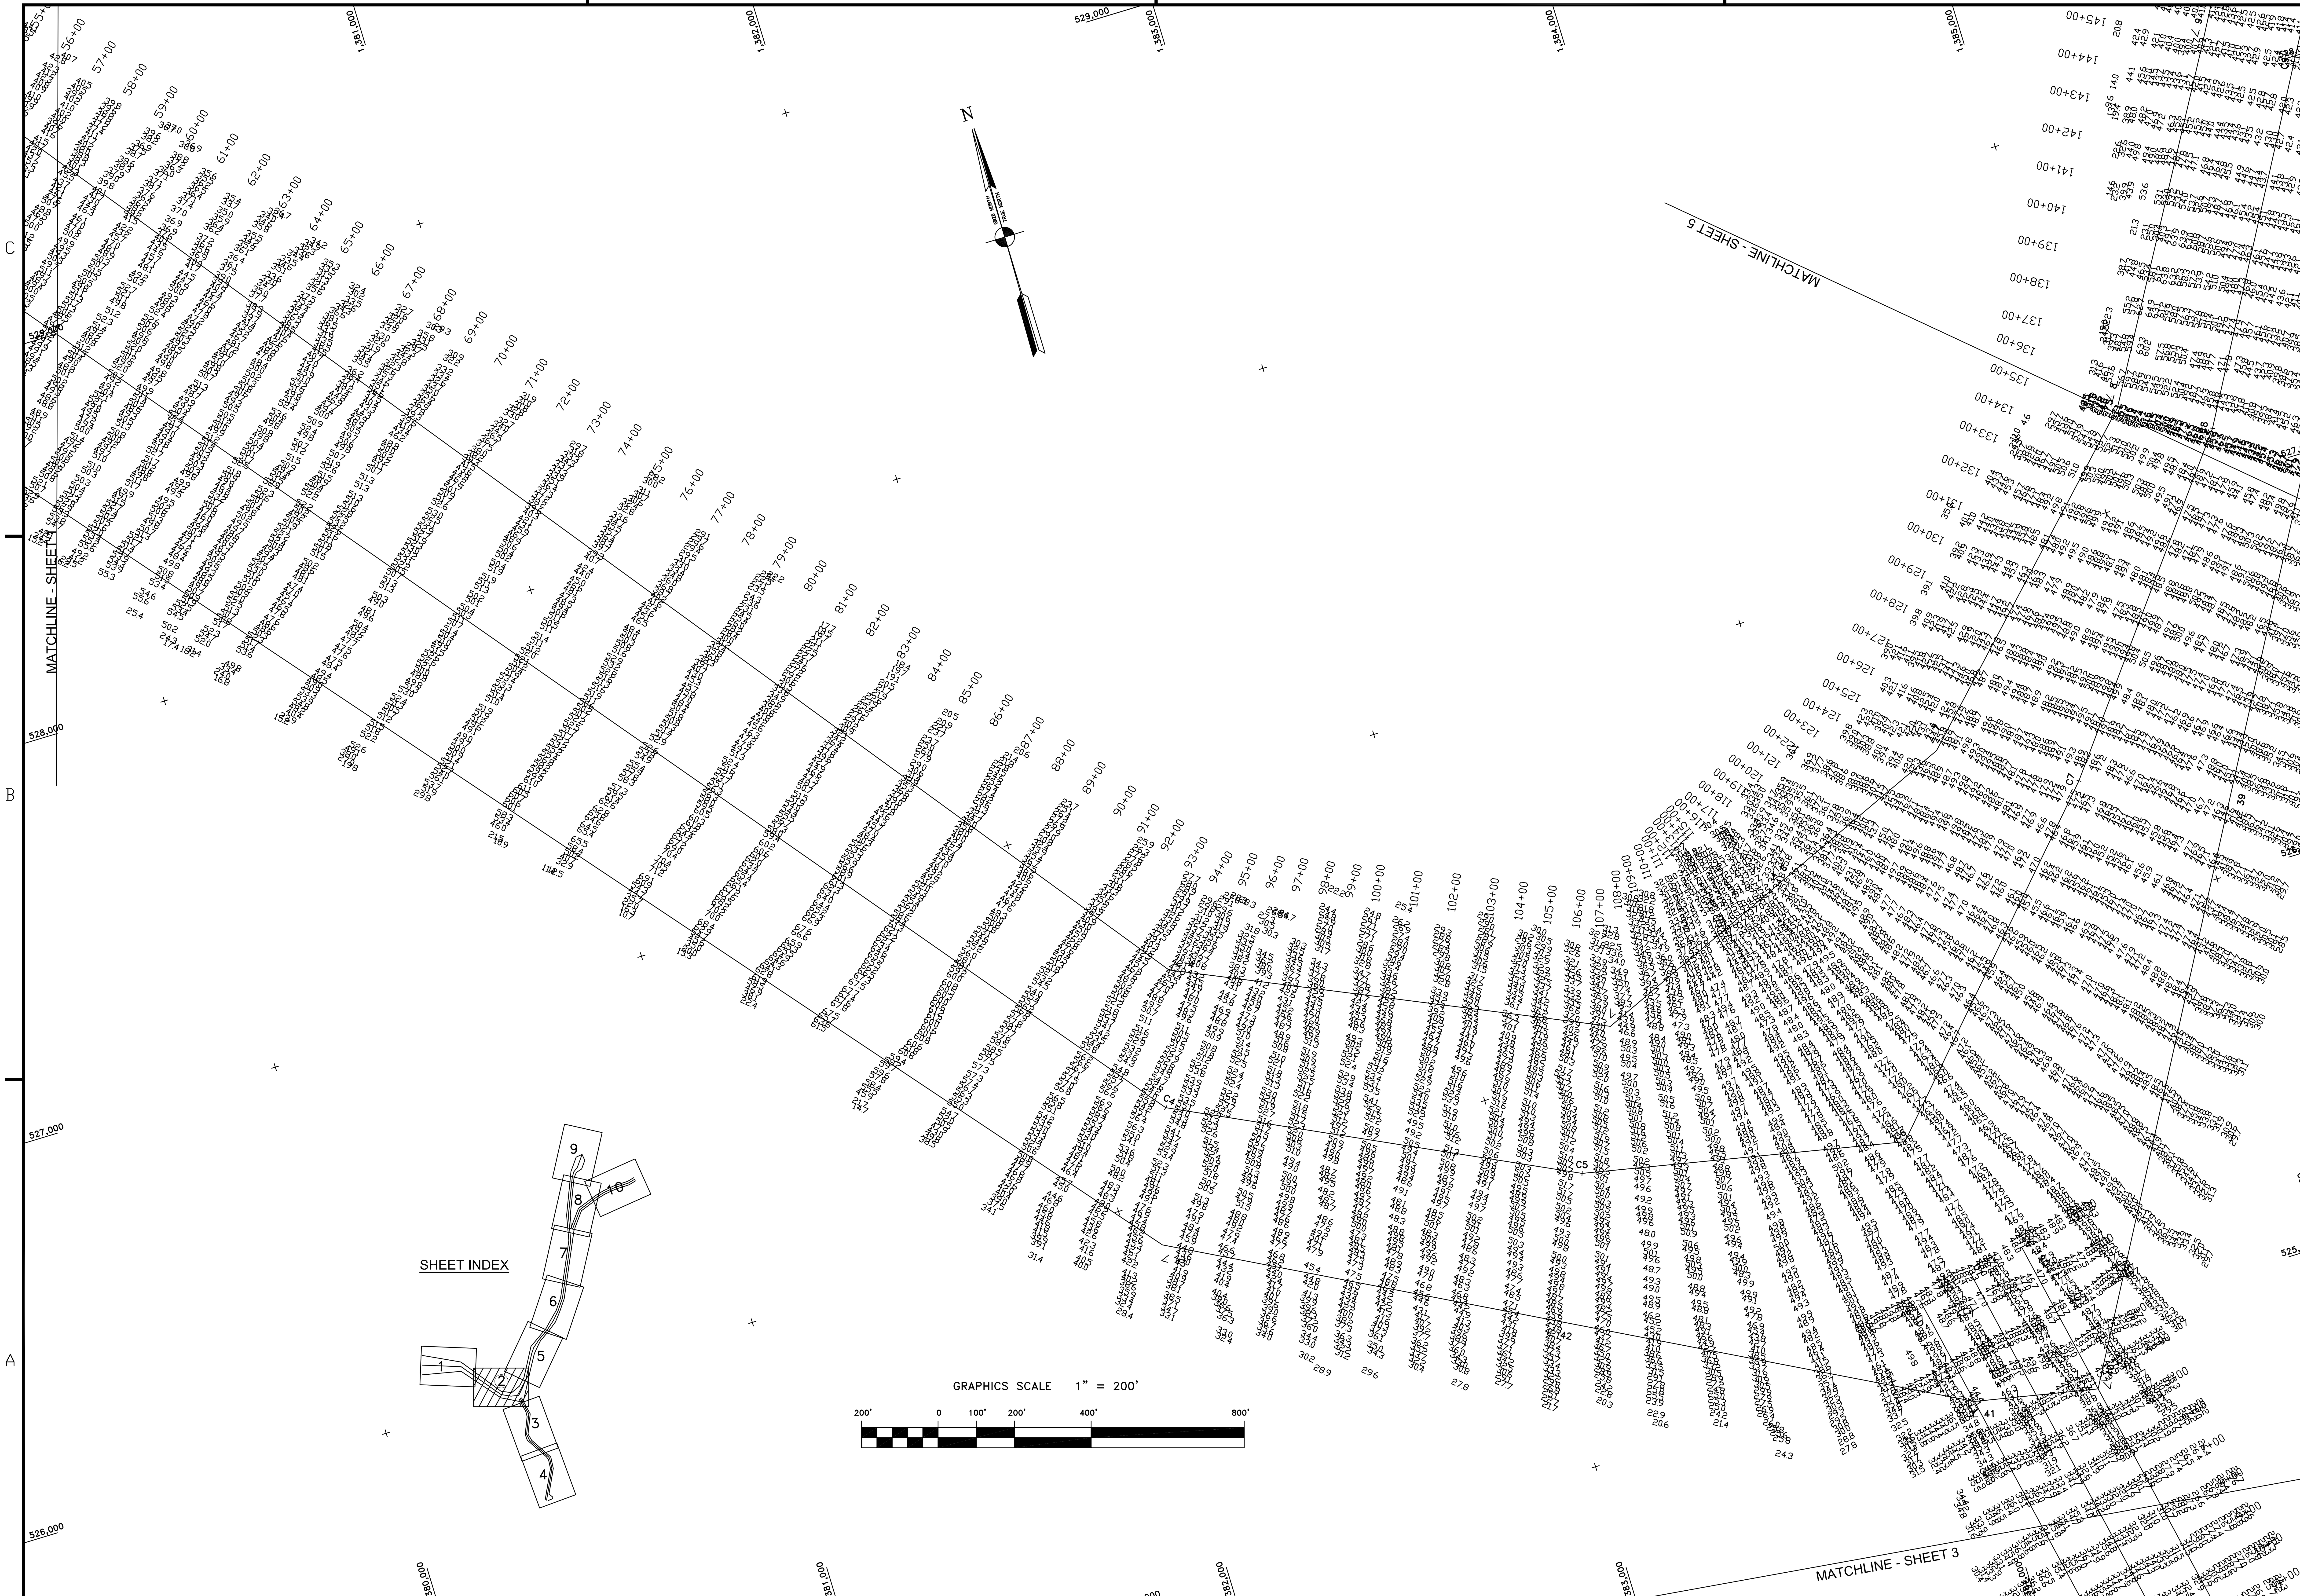

US Army Corps of Engineers
San Francisco District
333 Market Street
San Francisco, CA 94105

Mark	Description	Date	Appr.

DESIGNED BY:	CHECKED BY:	DRAWN BY:
	PC	EWC
DATE:	SHEET NO.	DRAWING NO.
07/29/2002	2 OF 10	X X XXX

PREPARED UNDER THE DIRECTION OF
MICHAEL McCORMICK
LT. COLONEL, C.E., DISTRICT ENGINEER

SUBMITTED: TVW
APPROVAL RECOMMENDED:
Chief, Engineering Branch
APPROVED:
Chief, Engineering Technical & Services Div.

HUMBOLDT COUNTY CALIFORNIA

HUMBOLDT BAY
BAR & ENTRANCE FIELDS LANDING CHANNEL CONDITION SURVEY
25–29 AUGUST & 7–13 SEPTEMBER 2000

Sheet reference number
C2