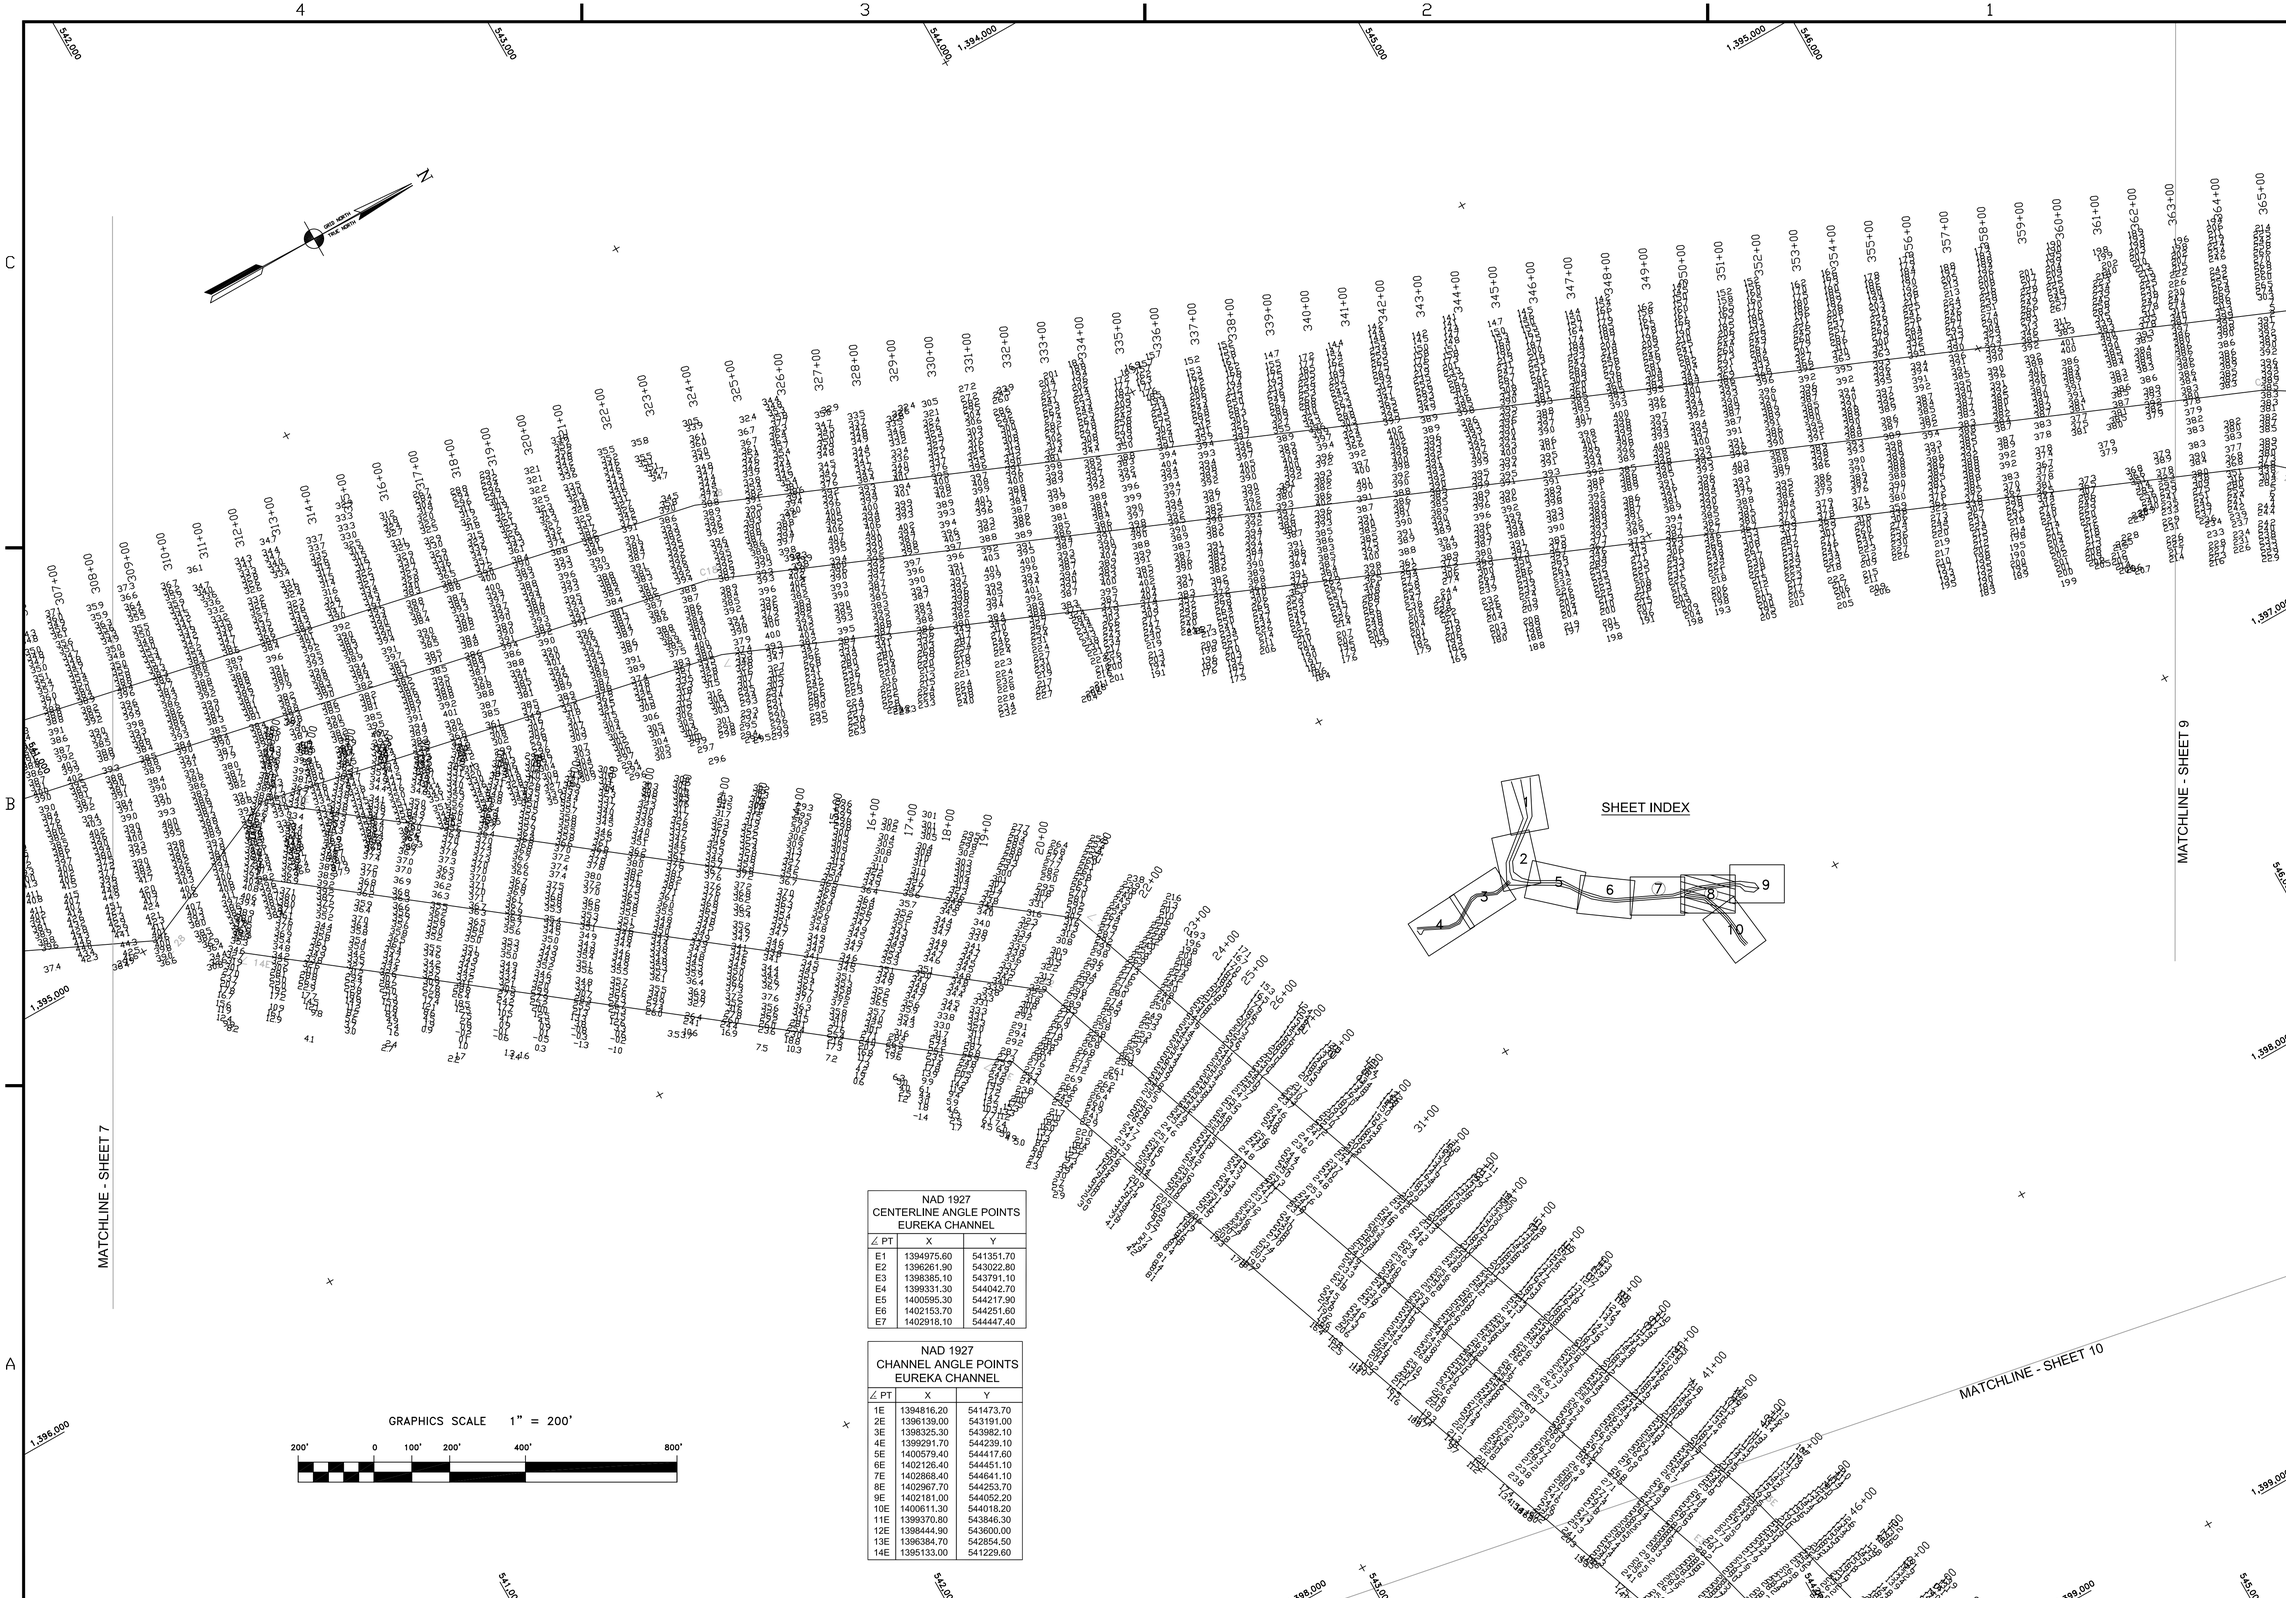


| NAD 1927 CENTERLINE ANGLE POINTS EUREKA CHANNEL | | |
|---|---|---|
| ∠ PT | X | Y |
| E1 | 1394975.60 | 541351.70 |
| E2 | 1396261.90 | 543022.80 |
| E3 | 1398385.10 | 543791.10 |
| E4 | 1399331.30 | 544042.70 |
| E5 | 1400595.30 | 544217.90 |
| E6 | 1402153.70 | 544251.60 |
| E7 | 1402918.10 | 544447.40 |

| NAD 1927 CHANNEL ANGLE POINTS EUREKA CHANNEL | | |
|---|---|---|
| ∠ PT | X | Y |
| 1E | 1394816.20 | 541473.70 |
| 2E | 1396139.00 | 543191.00 |
| 3E | 1398325.30 | 543982.10 |
| 4E | 1399291.70 | 544239.10 |
| 5E | 1400579.40 | 544417.60 |
| 6E | 1402126.40 | 544451.10 |
| 7E | 1402868.40 | 544641.10 |
| 8E | 1402967.70 | 544253.70 |
| 9E | 1402181.00 | 544052.20 |
| 10E | 1400611.30 | 544018.20 |
| 11E | 1399370.80 | 543846.30 |
| 12E | 1398444.90 | 543600.00 |
| 13E | 1396384.70 | 542854.50 |
| 14E | 1395133.00 | 541229.60 |

US Army Corps of Engineers
San Francisco District
333 Market Street
San Francisco, CA 94105

| Mark | Description | Date | Appr. |
|---|---|---|---|

SUBMITTED: TVW
DESIGNED BY: PC
CHECKED BY: PC
DRAWN BY: EWC
DATE: 07/29/2002
SHEET NO. 8 OF 10
DRAWING NO. X XXX
APPROVAL RECOMMENDED: Chief, Engineering Branch
APPROVED: Chief, Engineering Technical & Services Div.
PREPARED UNDER THE DIRECTION OF MICHAEL McCORMICK LT. COLONEL, C.E., DISTRICT ENGINEER

HUMBOLDT COUNTY CALIFORNIA

# HUMBOLDT BAY
## SAMOA & EUREKA CHANNEL
## CONDITION SURVEY
## 25–29 AUGUST & 7–13 SEPTEMBER 2000

Sheet reference number
C8