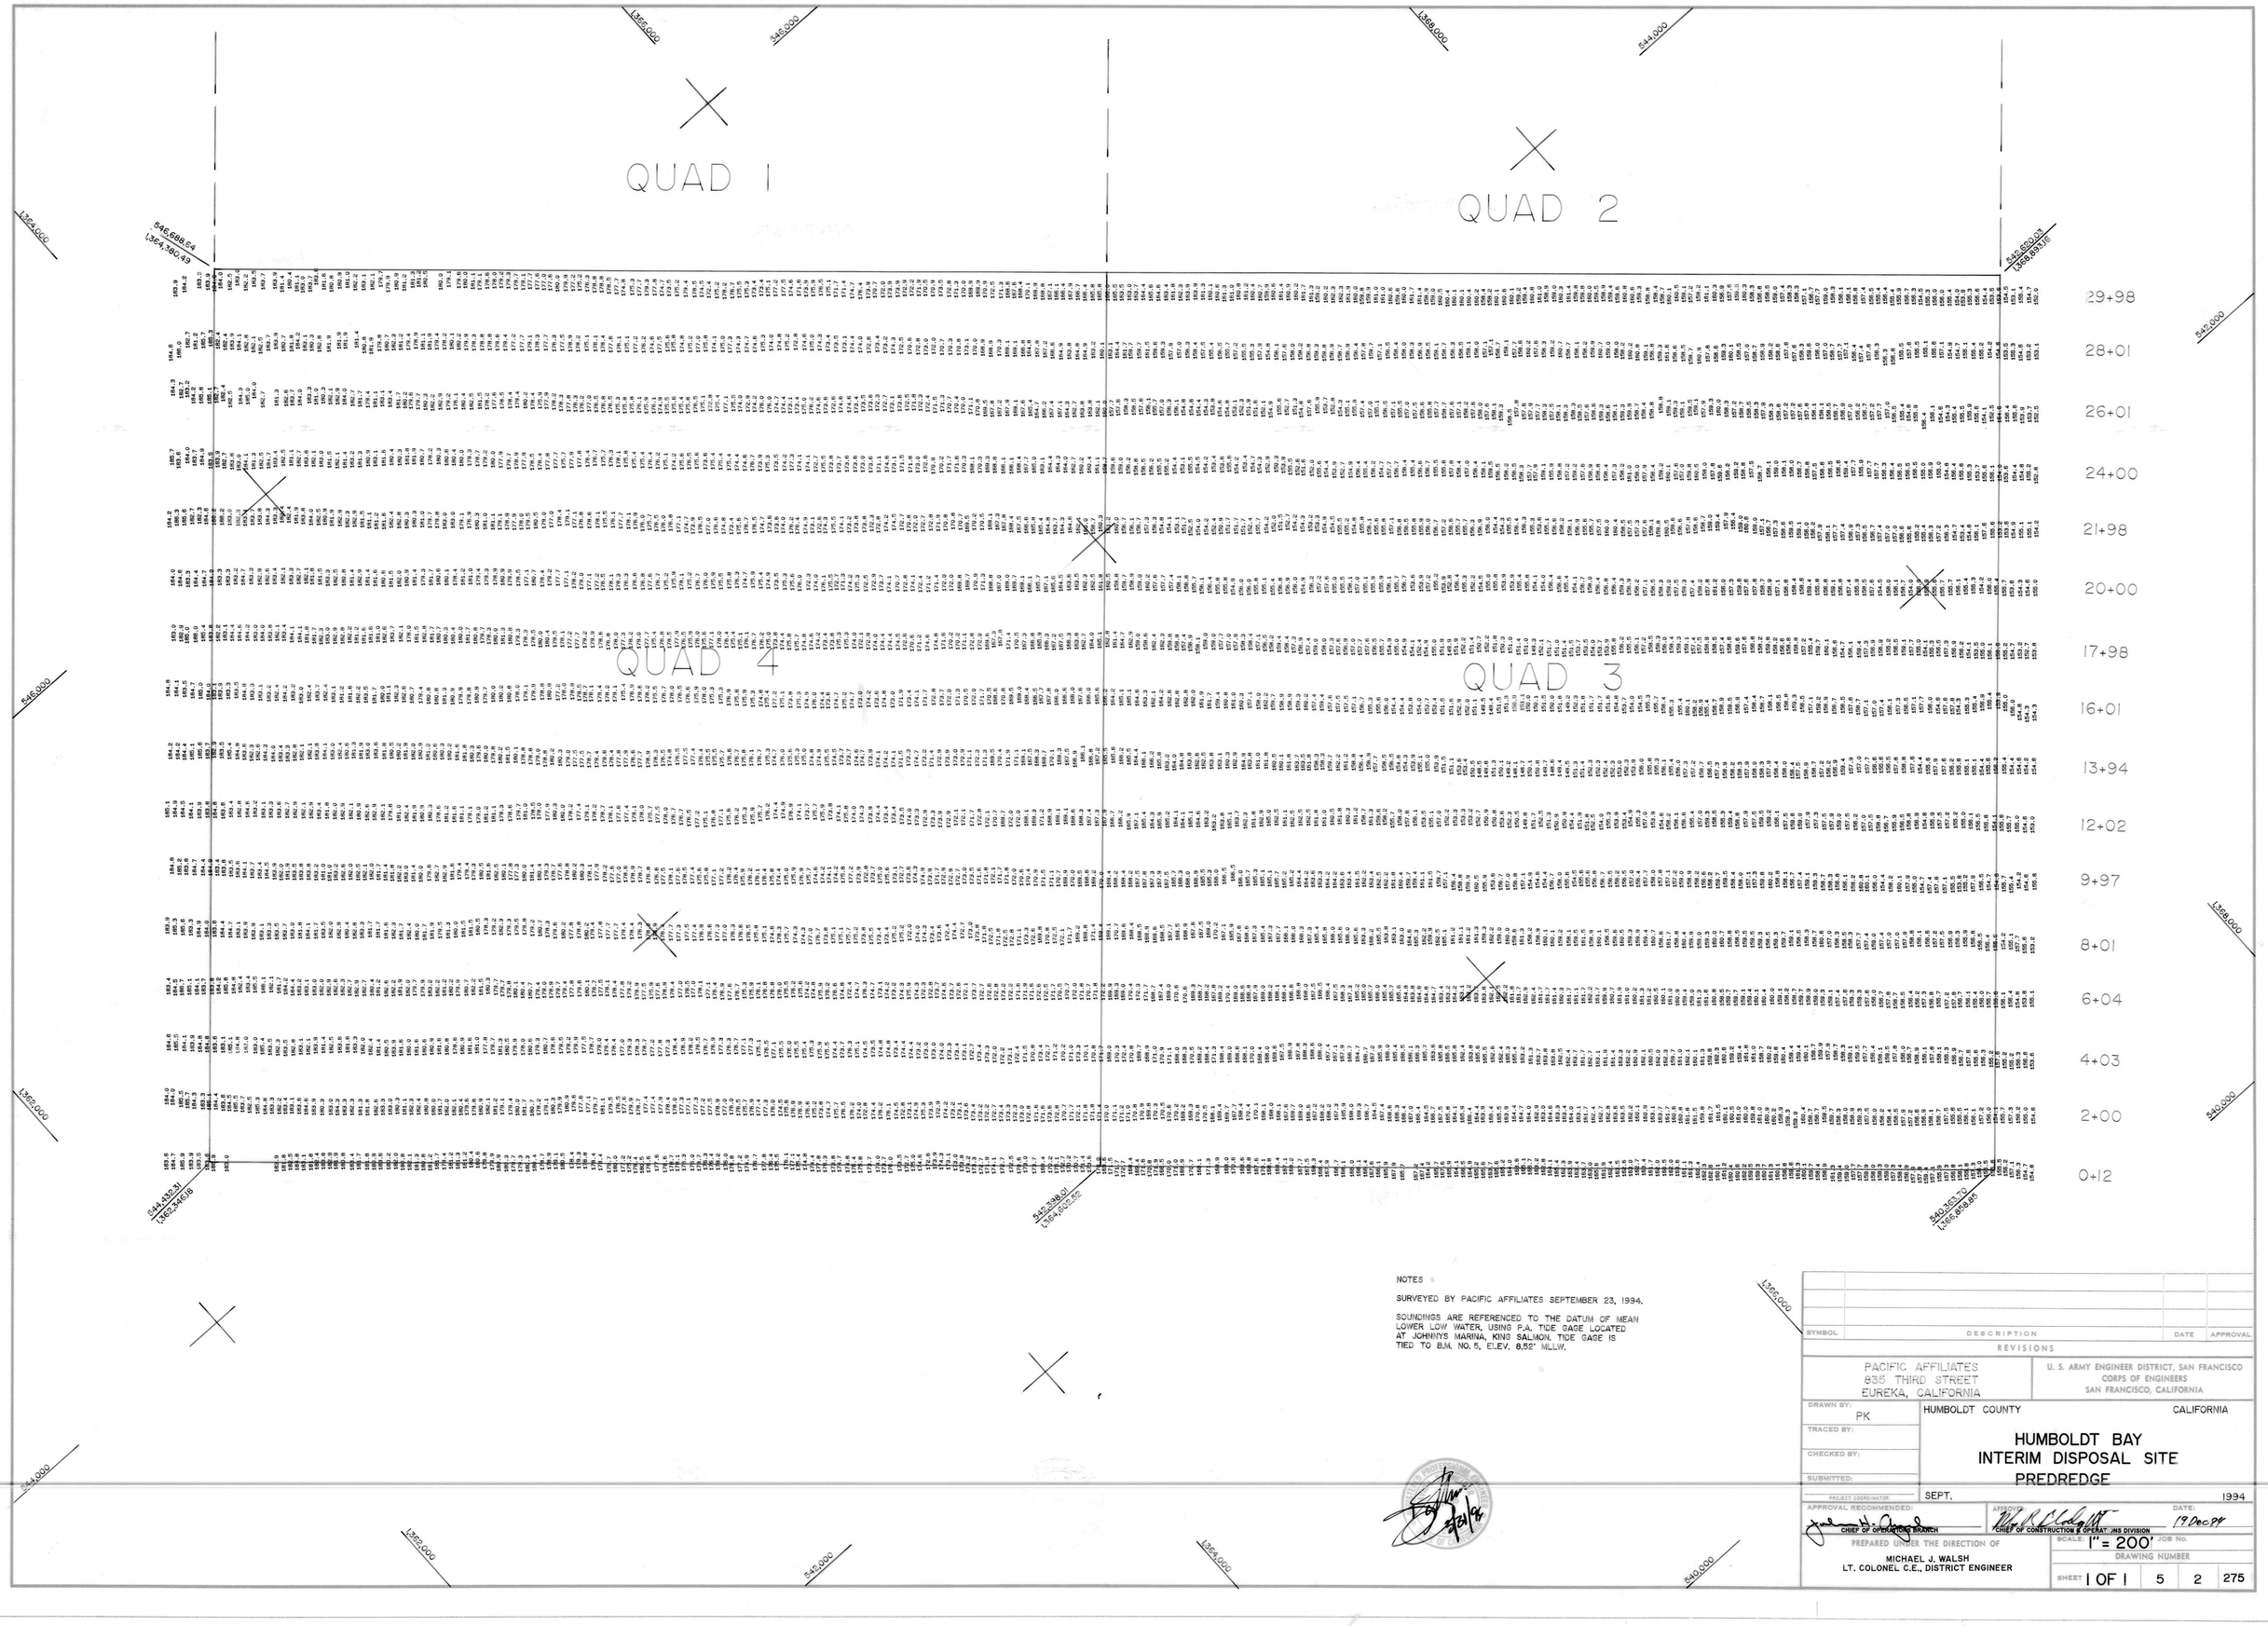

NOTES

SURVEYED BY PACIFIC AFFILIATES SEPTEMBER 23, 1994.

SOUNDINGS ARE REFERENCED TO THE DATUM OF MEAN LOWER LOW WATER, USING P.A. TIDE GAGE LOCATED AT JOHNNYS MARINA, KING SALMON. TIDE GAGE IS TIED TO B.M. NO. 5, ELEV. 8.52' MLLW.

SYMBOL	DESCRIPTION	DATE	APPROVAL
	REVISIONS		

PACIFIC AFFILIATES
835 THIRD STREET
EUREKA, CALIFORNIA

U. S. ARMY ENGINEER DISTRICT, SAN FRANCISCO
CORPS OF ENGINEERS
SAN FRANCISCO, CALIFORNIA

DRAWN BY: PK
TRACED BY:
CHECKED BY:
SUBMITTED:
PROJECT COORDINATOR

HUMBOLDT COUNTY CALIFORNIA

HUMBOLDT BAY
INTERIM DISPOSAL SITE
PREDREDGE

SEPT. 1994

APPROVAL RECOMMENDED:
CHIEF OF OPERATIONS BRANCH

APPROVED:
CHIEF OF CONSTRUCTION & OPERATIONS DIVISION

DATE: 19 Dec 94

PREPARED UNDER THE DIRECTION OF
MICHAEL J. WALSH
LT. COLONEL C.E., DISTRICT ENGINEER

SCALE: 1" = 200' JOB No.

DRAWING NUMBER

SHEET 1 OF 1 | 5 | 2 | 275