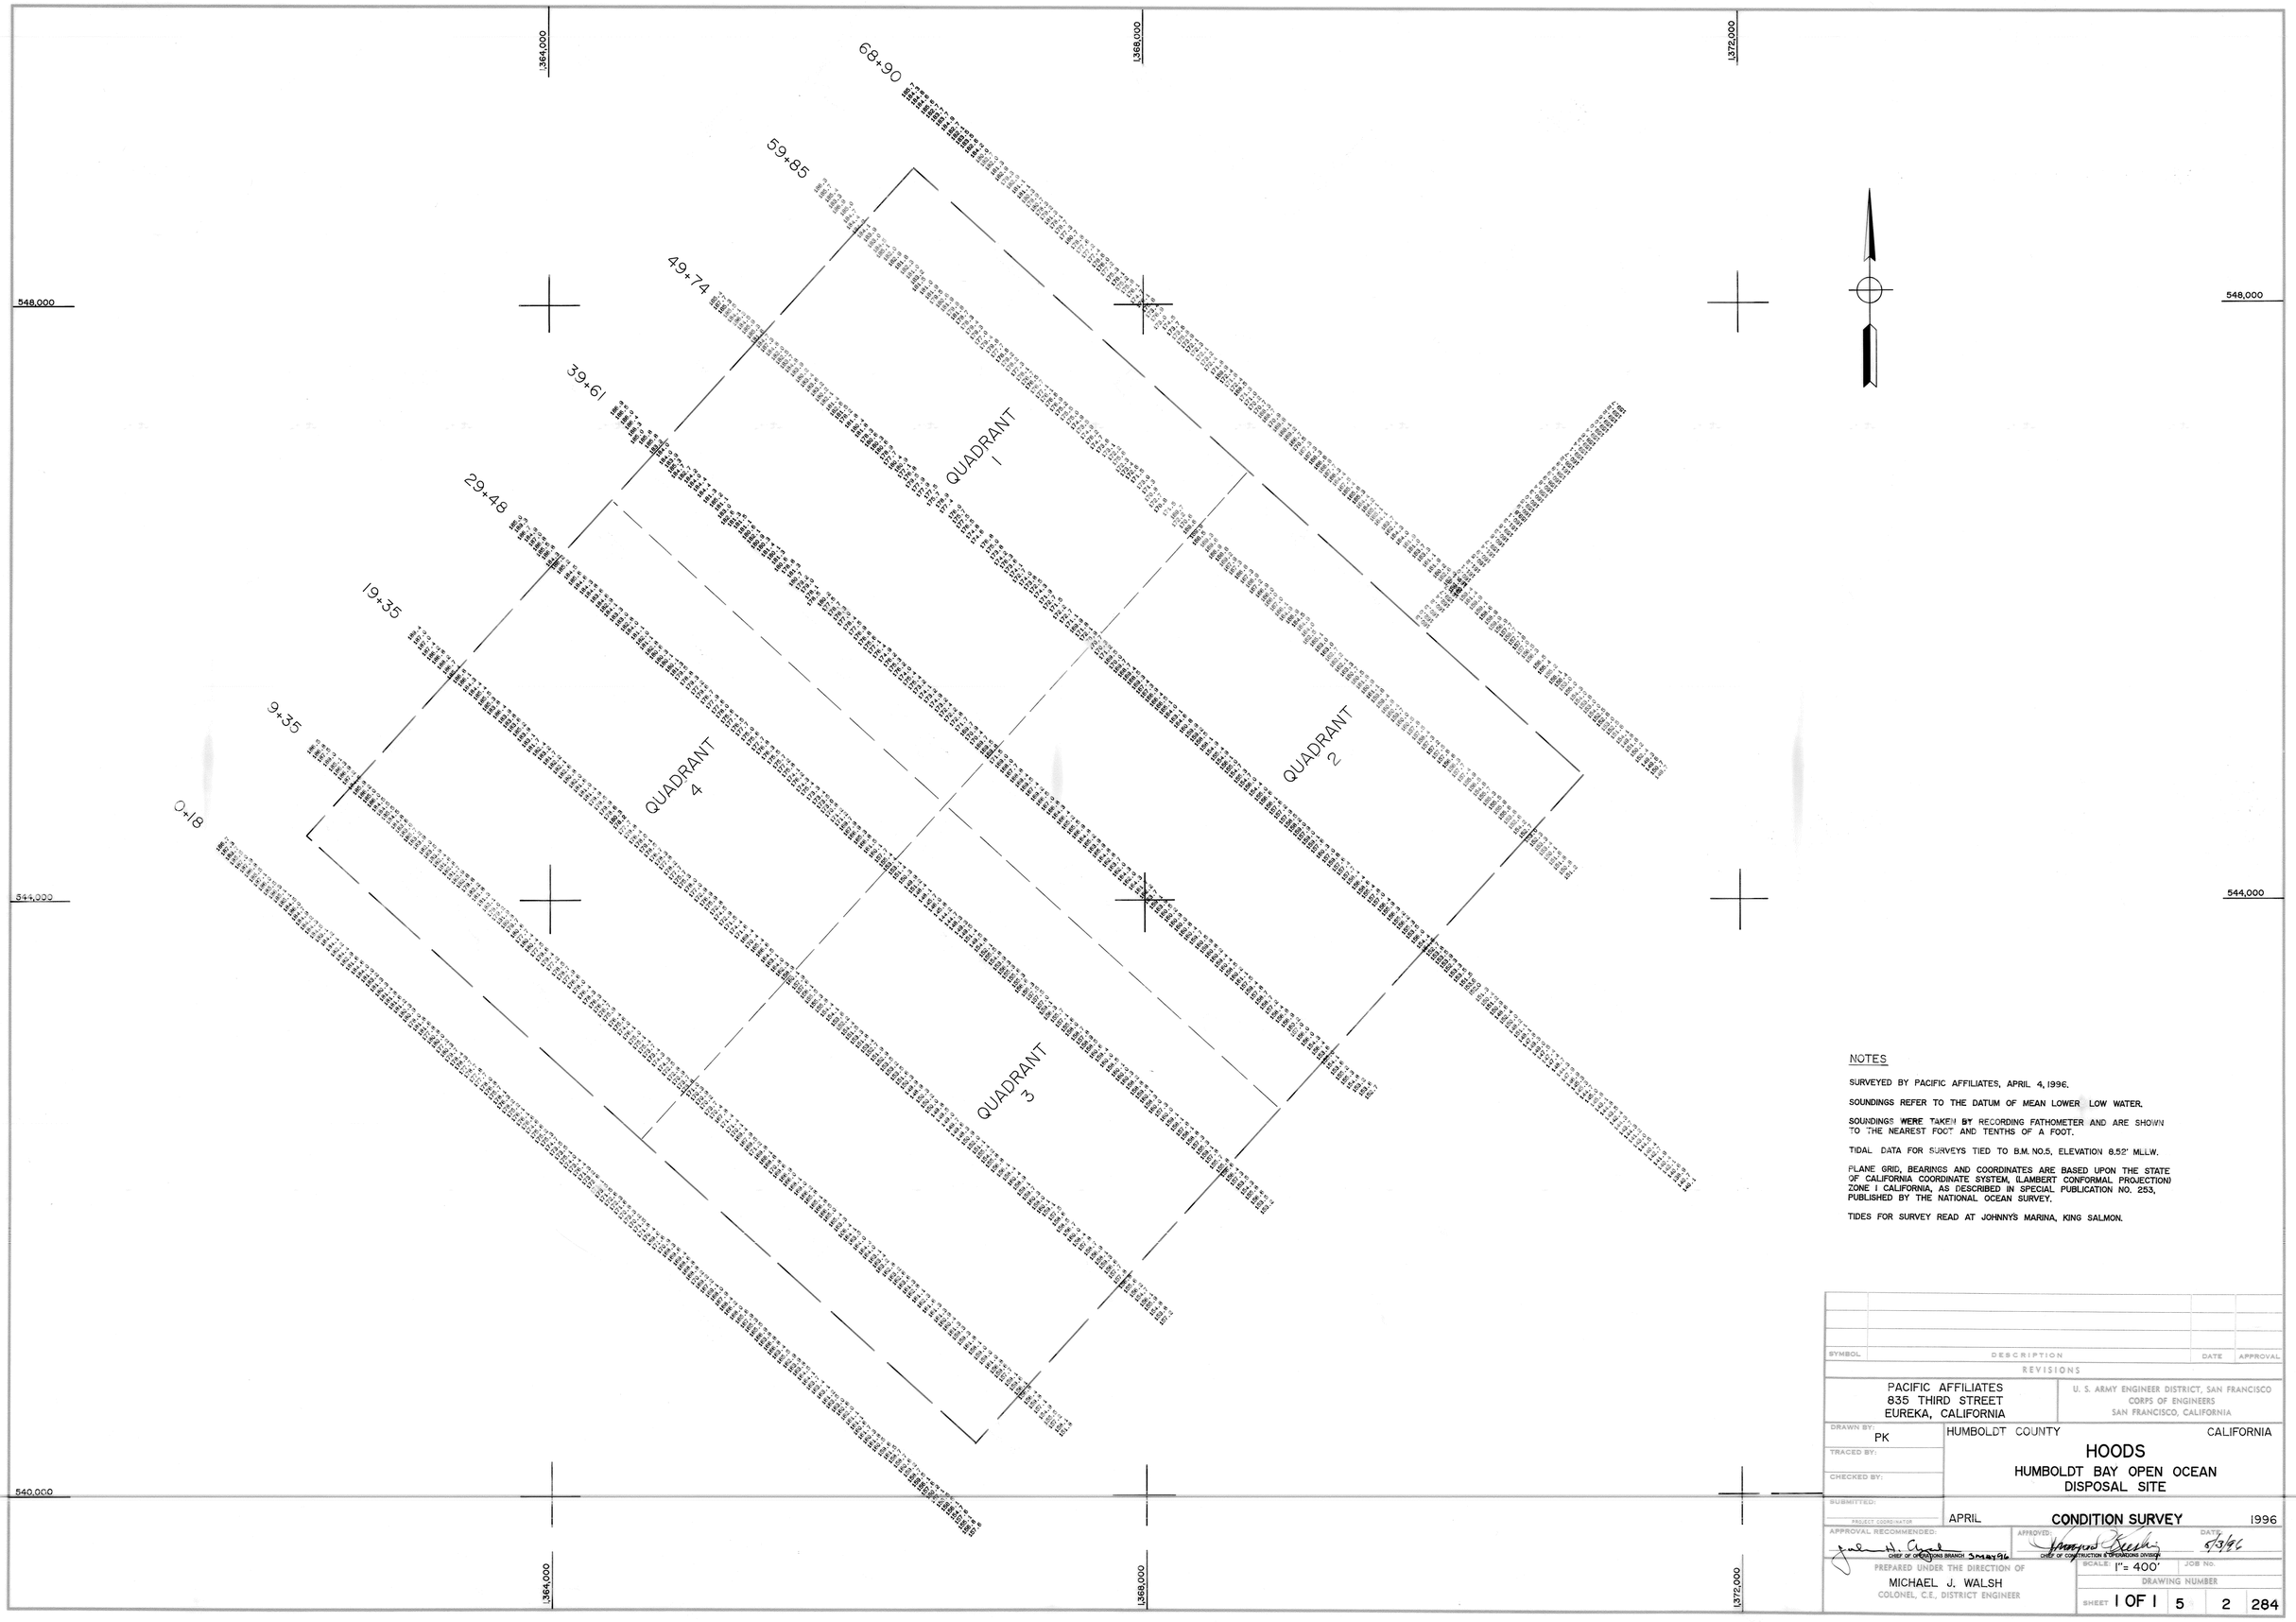

NOTES

SURVEYED BY PACIFIC AFFILIATES, APRIL 4, 1996.

SOUNDINGS REFER TO THE DATUM OF MEAN LOWER LOW WATER.

SOUNDINGS WERE TAKEN BY RECORDING FATHOMETER AND ARE SHOWN TO THE NEAREST FOOT AND TENTHS OF A FOOT.

TIDAL DATA FOR SURVEYS TIED TO B.M. NO.5, ELEVATION 8.52' MLLW.

PLANE GRID, BEARINGS AND COORDINATES ARE BASED UPON THE STATE OF CALIFORNIA COORDINATE SYSTEM, (LAMBERT CONFORMAL PROJECTION) ZONE I CALIFORNIA, AS DESCRIBED IN SPECIAL PUBLICATION NO. 253, PUBLISHED BY THE NATIONAL OCEAN SURVEY.

TIDES FOR SURVEY READ AT JOHNNYS MARINA, KING SALMON.

SYMBOL	DESCRIPTION	DATE	APPROVAL
	REVISIONS		

PACIFIC AFFILIATES
835 THIRD STREET
EUREKA, CALIFORNIA

U. S. ARMY ENGINEER DISTRICT, SAN FRANCISCO
CORPS OF ENGINEERS
SAN FRANCISCO, CALIFORNIA

DRAWN BY: PK
TRACED BY:
CHECKED BY:
SUBMITTED:
PROJECT COORDINATOR

HUMBOLDT COUNTY CALIFORNIA

HOODS

HUMBOLDT BAY OPEN OCEAN DISPOSAL SITE

APRIL **CONDITION SURVEY** 1996

APPROVAL RECOMMENDED: CHIEF OF OPERATIONS BRANCH 3 May 96

APPROVED: CHIEF OF CONSTRUCTION & OPERATIONS DIVISION DATE 5/3/96

PREPARED UNDER THE DIRECTION OF
MICHAEL J. WALSH
COLONEL, C.E., DISTRICT ENGINEER

SCALE 1" = 400' JOB NO.

DRAWING NUMBER

SHEET 1 OF 1 5 2 284