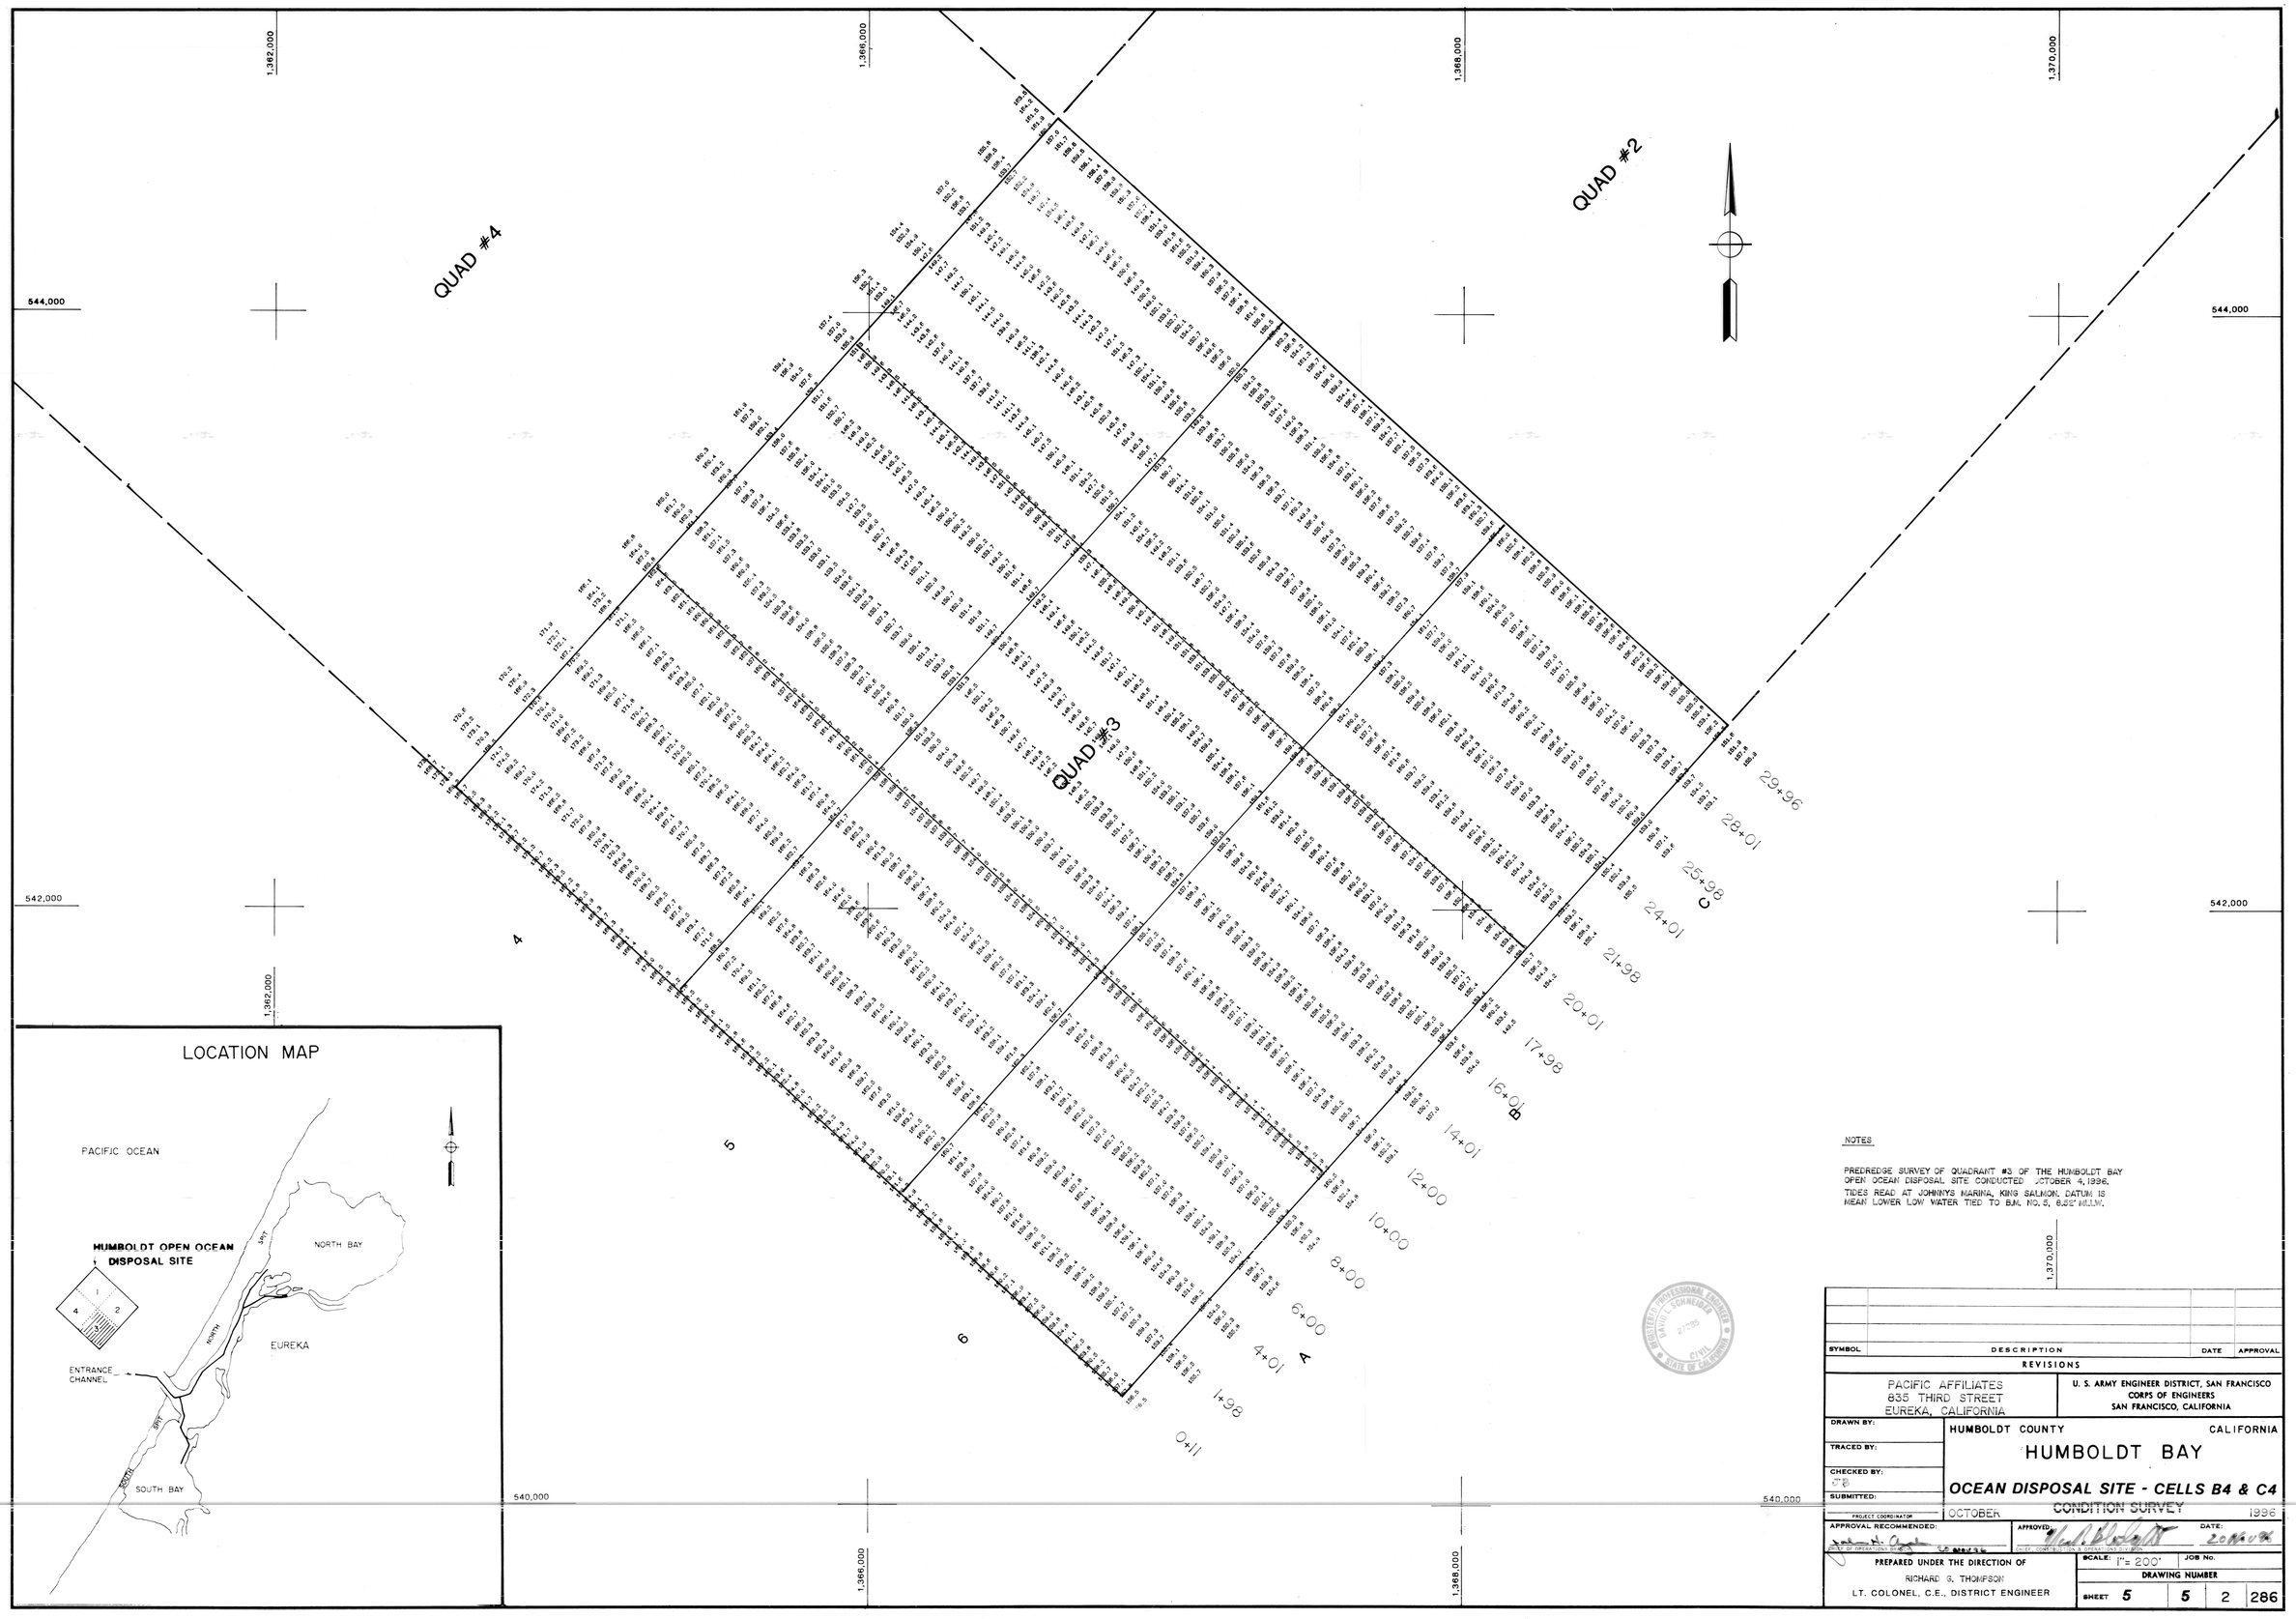

NOTES

PREDREDGE SURVEY OF QUADRANT #3 OF THE HUMBOLDT BAY OPEN OCEAN DISPOSAL SITE CONDUCTED OCTOBER 4, 1996.

TIDES READ AT JOHNNYS MARINA, KING SALMON. DATUM IS MEAN LOWER LOW WATER TIED TO B.M. NO. 5, 6.92' M.L.L.W.

SYMBOL	DESCRIPTION	DATE	APPROVAL

REVISIONS

PACIFIC AFFILIATES
835 THIRD STREET
EUREKA, CALIFORNIA

U. S. ARMY ENGINEER DISTRICT, SAN FRANCISCO
CORPS OF ENGINEERS
SAN FRANCISCO, CALIFORNIA

DRAWN BY:
TRACED BY:
CHECKED BY: CTB
SUBMITTED:
PROJECT COORDINATOR

HUMBOLDT COUNTY CALIFORNIA

HUMBOLDT BAY

OCEAN DISPOSAL SITE - CELLS B4 & C4

OCTOBER CONDITION SURVEY 1996

APPROVAL RECOMMENDED: CHIEF OF OPERATIONS DIVISION

APPROVED: CHIEF, CONSTRUCTION & OPERATIONS DIVISION

DATE: 20 Nov 96

PREPARED UNDER THE DIRECTION OF
RICHARD G. THOMPSON
LT. COLONEL, C.E., DISTRICT ENGINEER

SCALE: 1" = 200'

JOB No.

DRAWING NUMBER

SHEET 5 | 5 | 2 | 286