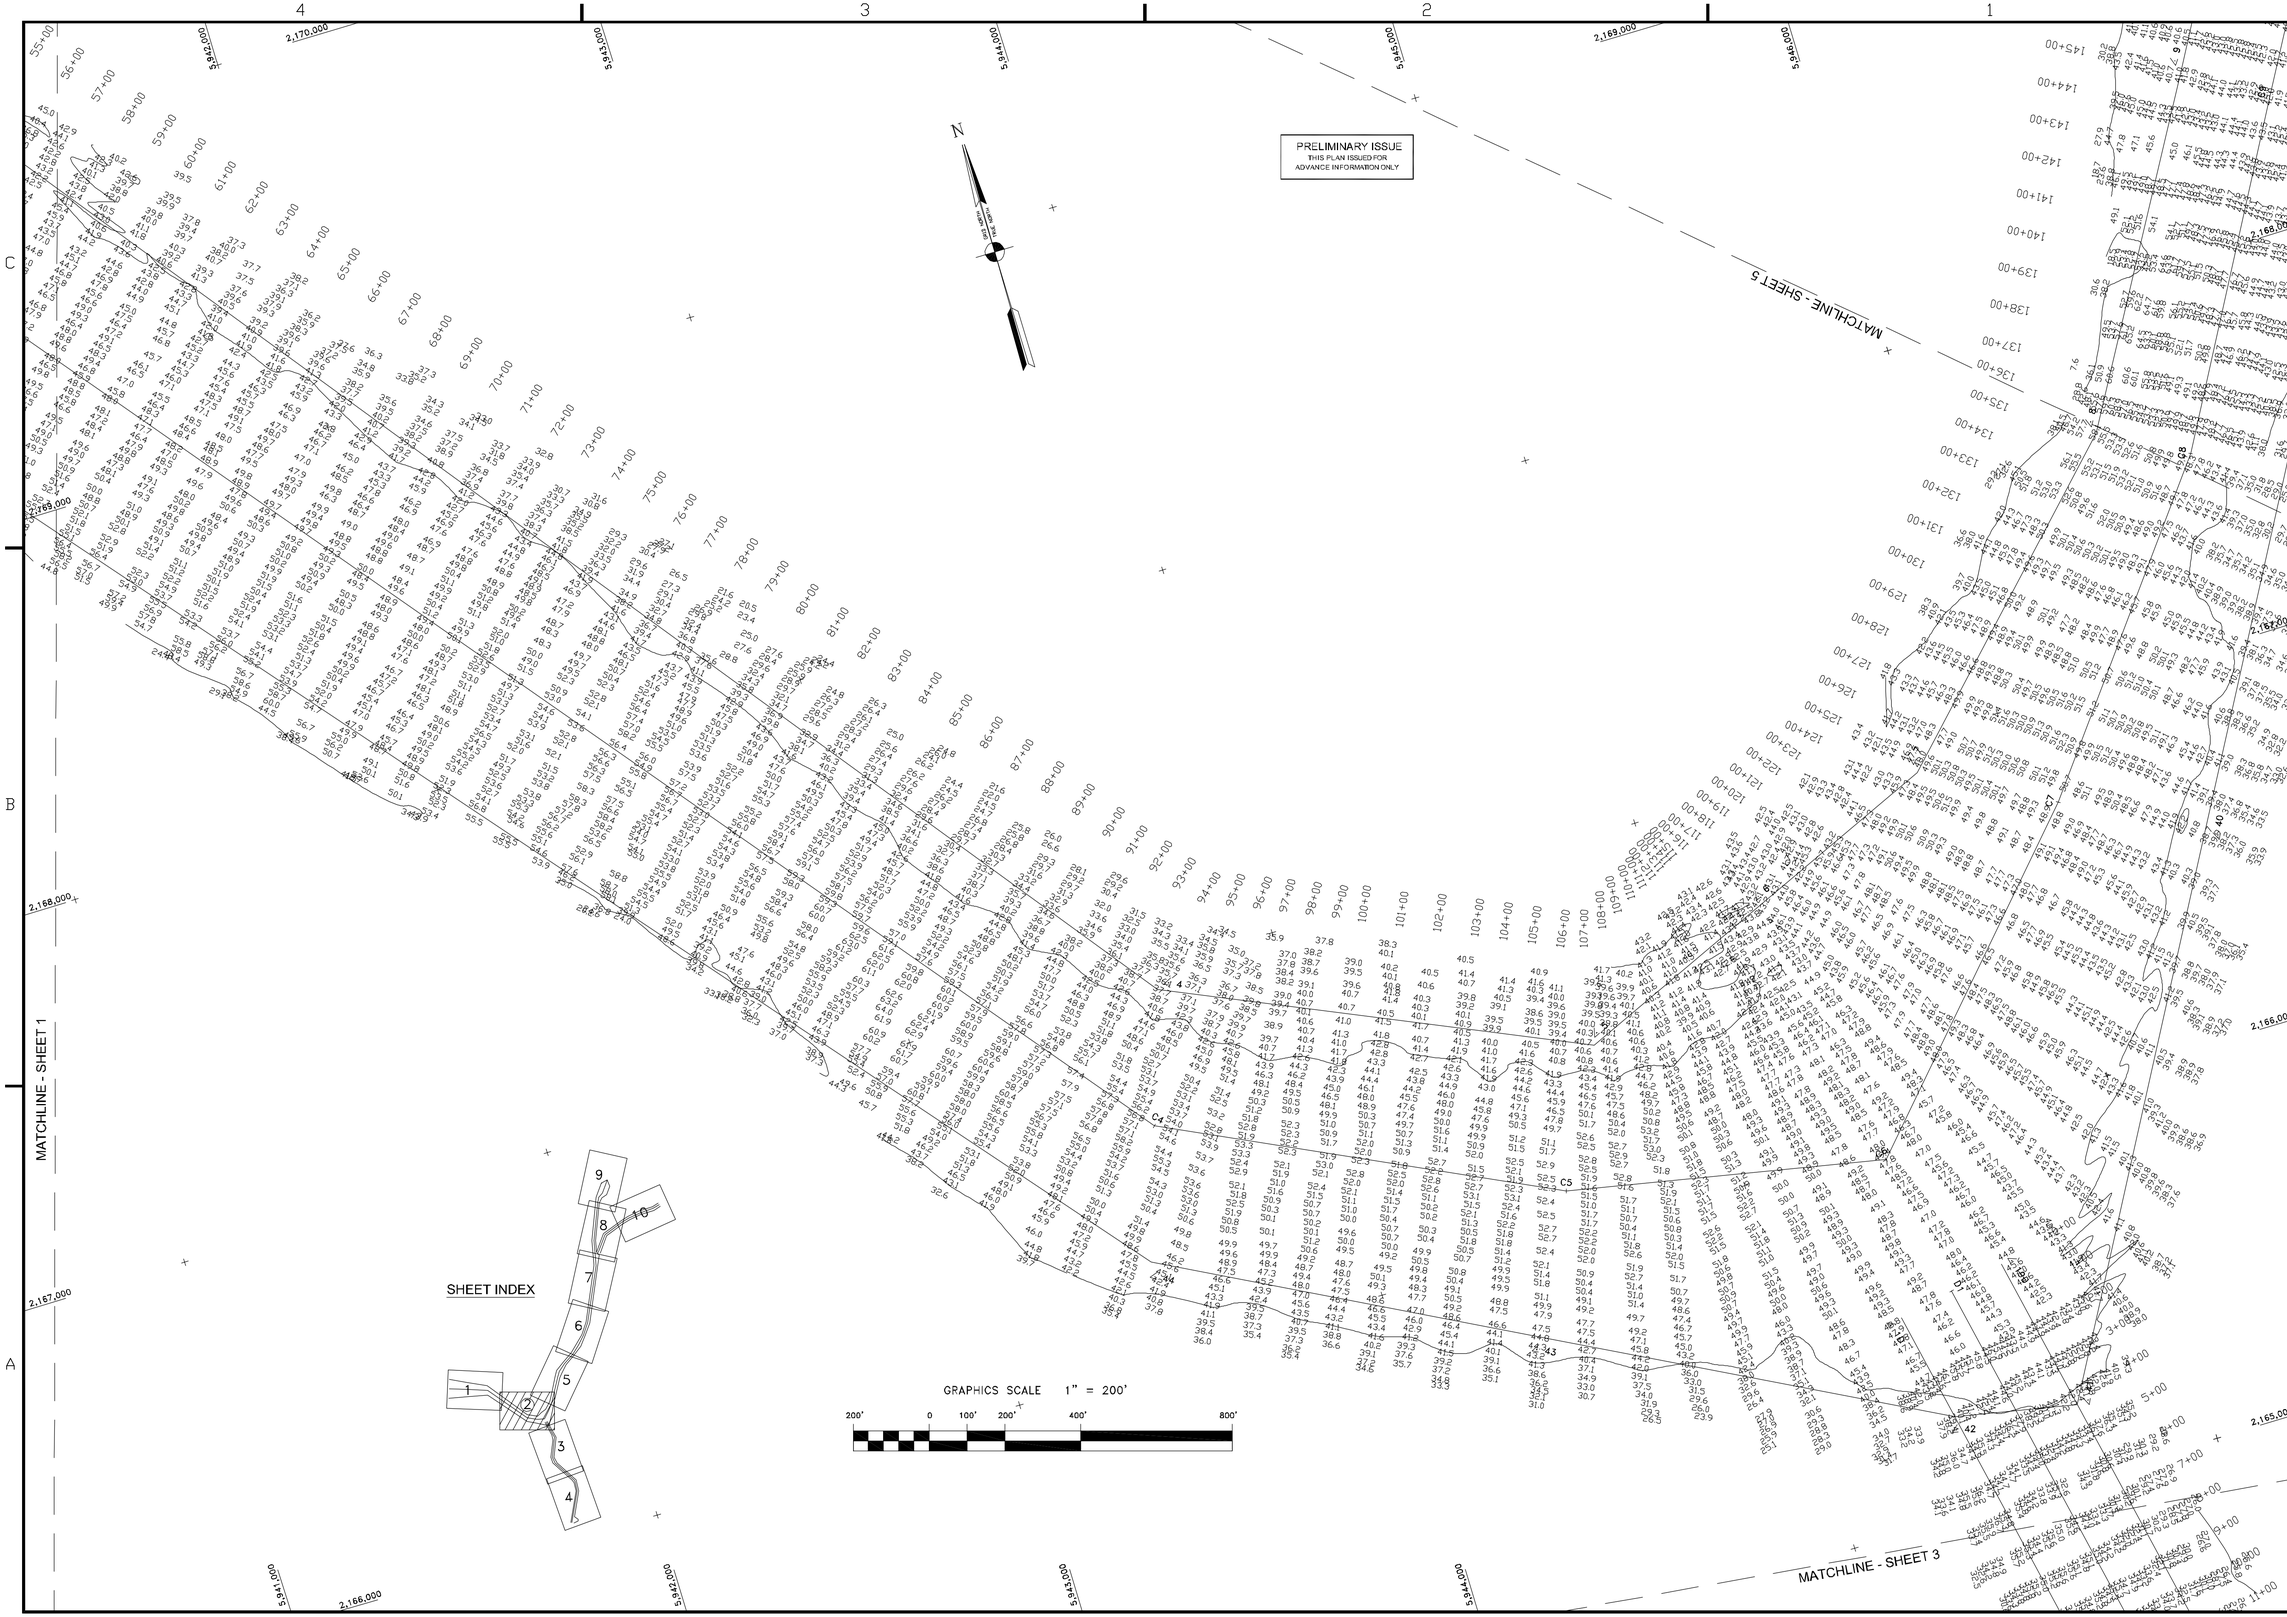

US Army Corps of Engineers
San Francisco District
333 Market Street
San Francisco, CA 94105

Mark	Description	Date	Appr.

DESIGNED BY: PC	CHECKED BY: TVW	DRAWN BY: EC	
DATE: 6/30/2005	SHEET NO. 2 OF 10	DRAWING NO. 5	2 / 315

SUBMITTED:
Hydro Survey Team Leader
APPROVAL RECOMMENDED:
Chief, Technical Support Section
APPROVED:
Chief, Construction Branch

PREPARED UNDER THE DIRECTION OF
PHILIP T. FEIR
LT. COLONEL, C.E., DISTRICT ENGINEER

HUMBOLDT COUNTY CALIFORNIA

HUMBOLDT BAY
BAR & ENTRANCE
FIELDS LANDING CHANNEL
POSTDREDGE SURVEY
1–6, 8–12, 13 & 14 JUNE 2005

Sheet reference number
C2