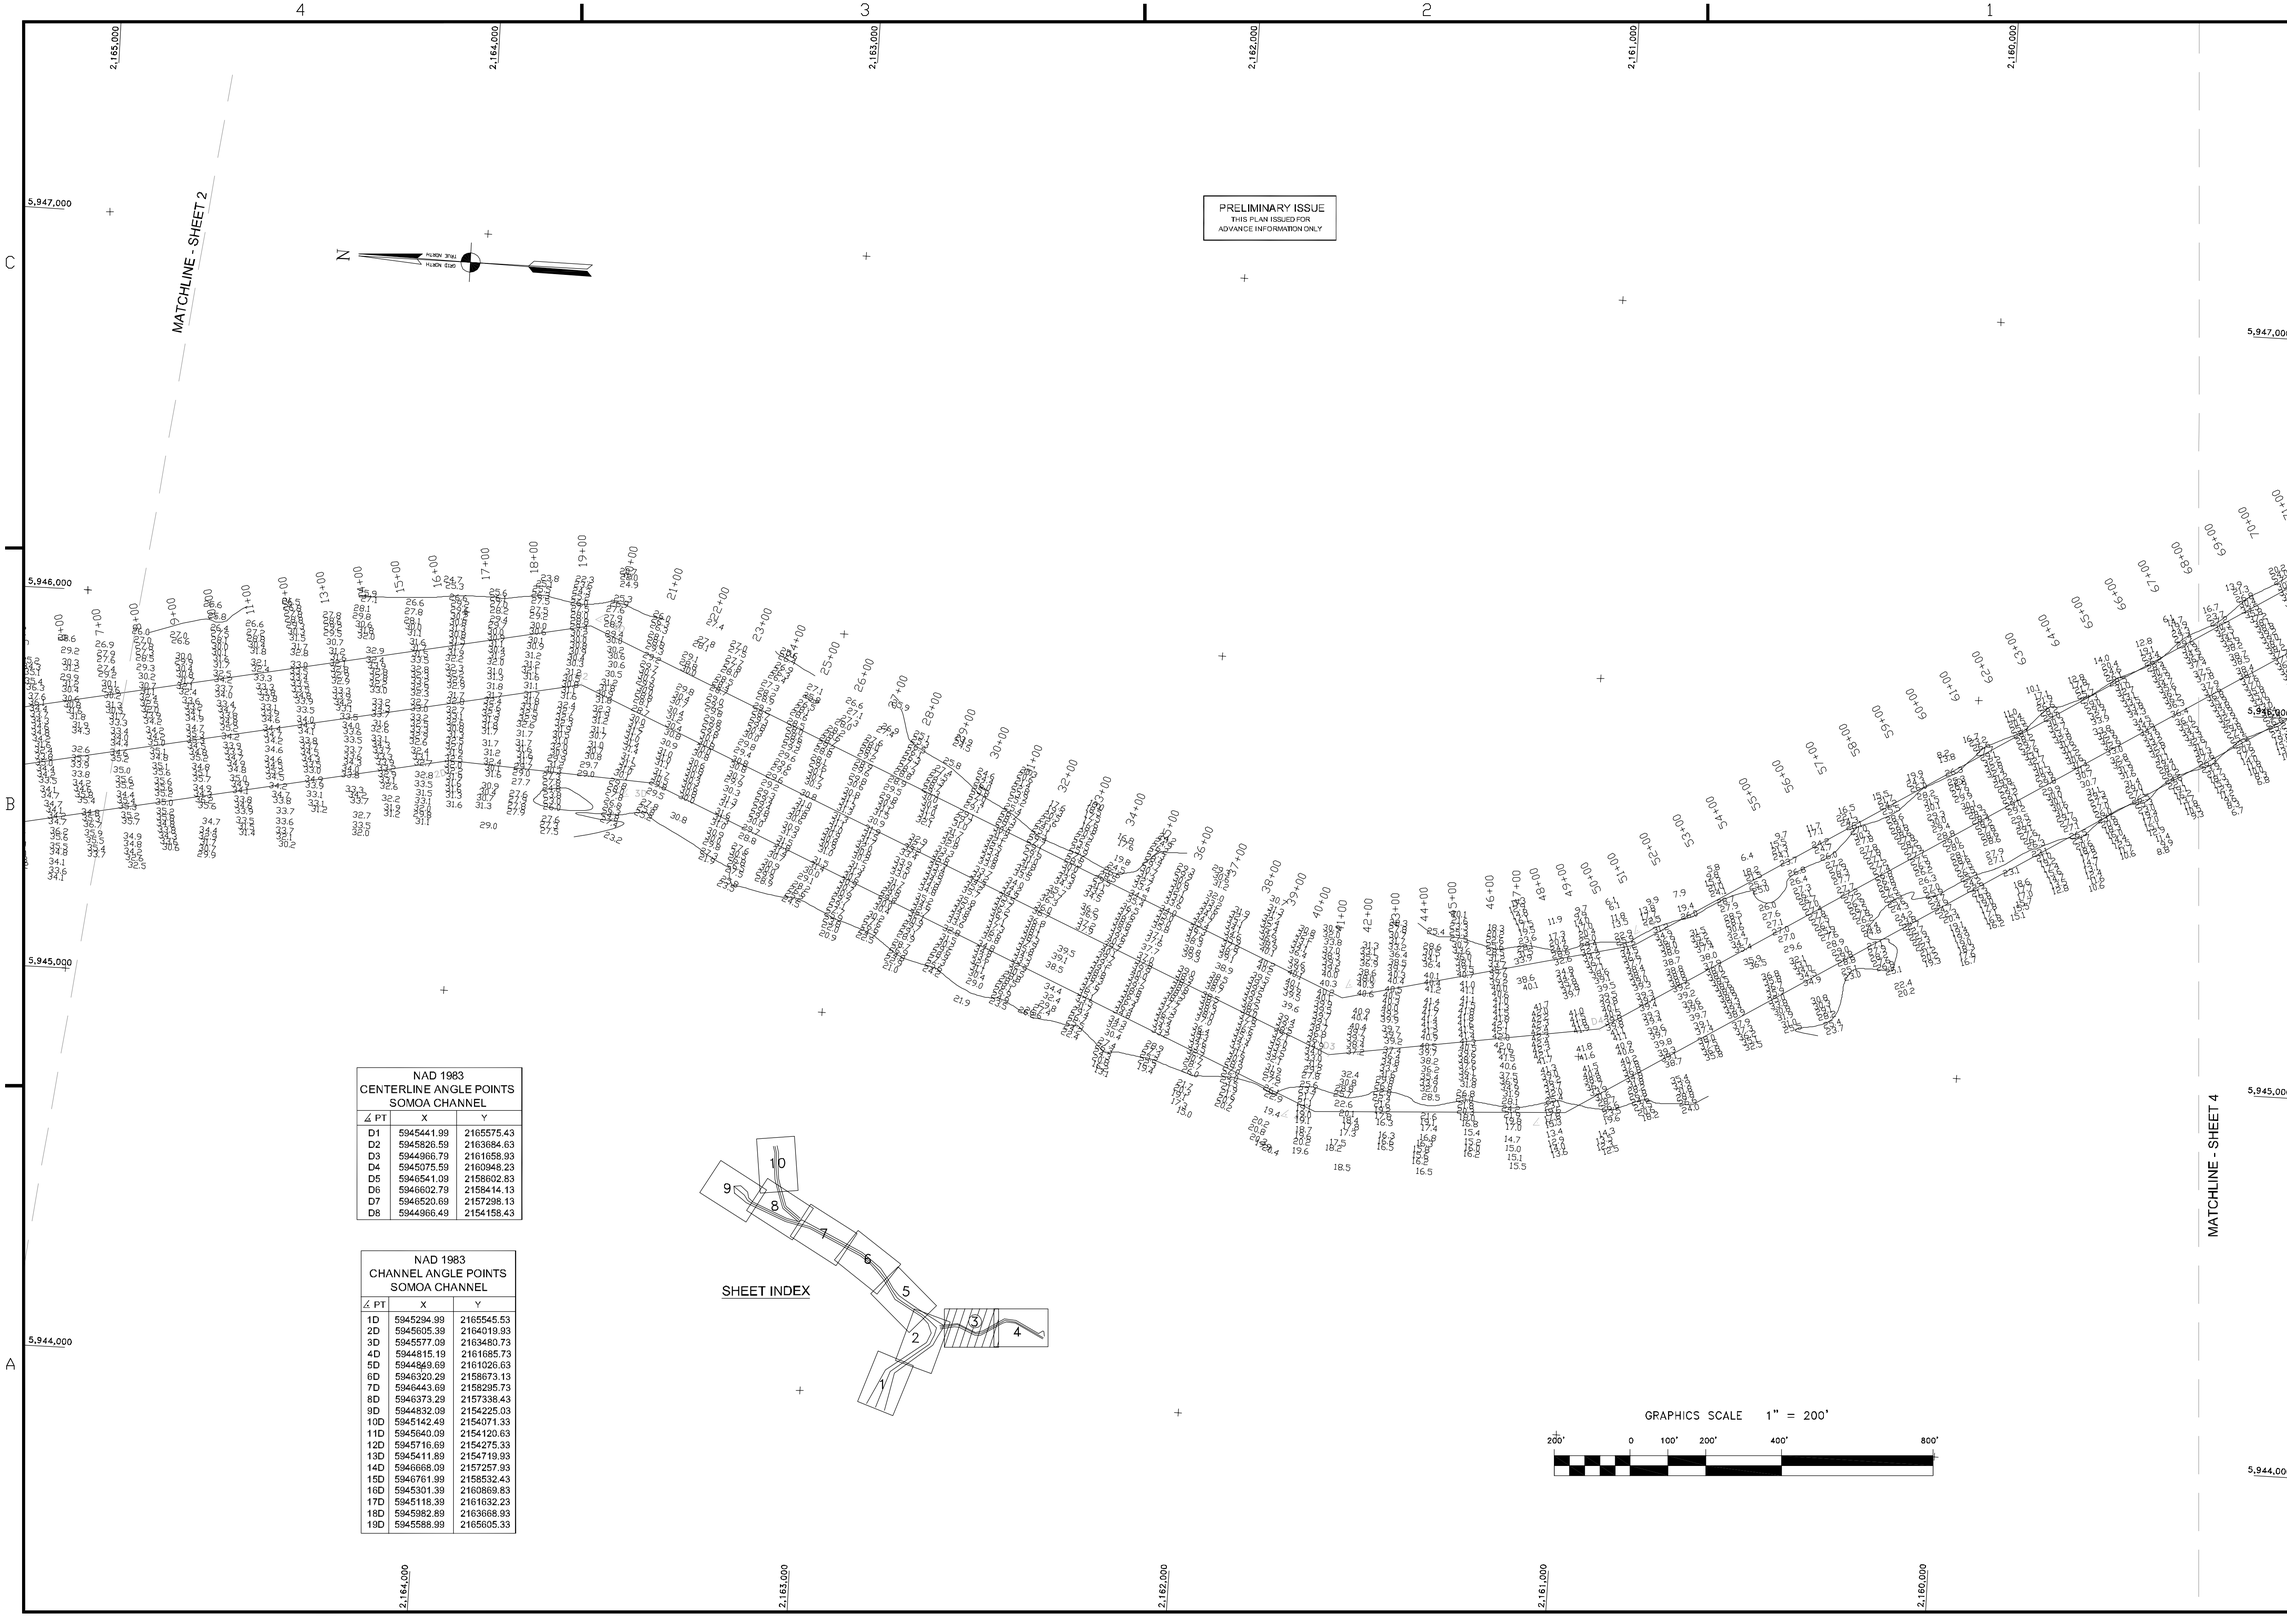

NAD 1983 CENTERLINE ANGLE POINTS SOMOA CHANNEL		
∡ PT	X	Y
D1	5945441.99	2165575.43
D2	5945826.59	2163684.63
D3	5944966.79	2161658.93
D4	5945075.59	2160948.23
D5	5946541.09	2158602.83
D6	5946602.79	2158414.13
D7	5946520.69	2157298.13
D8	5944966.49	2154158.43

NAD 1983 CHANNEL ANGLE POINTS SOMOA CHANNEL		
∡ PT	X	Y
1D	5945294.99	2165545.53
2D	5945605.39	2164019.93
3D	5945577.09	2163480.73
4D	5944815.19	2161685.73
5D	5944849.69	2161026.63
6D	5946320.29	2158673.13
7D	5946443.69	2158295.73
8D	5946373.29	2157338.43
9D	5944832.09	2154225.03
10D	5945142.49	2154071.33
11D	5945640.09	2154120.63
12D	5945716.69	2154275.33
13D	5945411.89	2154719.93
14D	5946668.09	2157257.93
15D	5946761.99	2158532.43
16D	5945301.39	2160869.83
17D	5945118.39	2161632.23
18D	5945982.89	2163668.93
19D	5945588.99	2165605.33

US Army Corps of Engineers
San Francisco District
333 Market Street
San Francisco, CA 94105

Mark	Description	Date	Appr.

DESIGNED BY: PC	CHECKED BY: TVW	DRAWN BY: EC	
Hydro Survey Team Leader	SHEET NO. 2 OF 10	DRAWING NO. 5	2 315
APPROVAL RECOMMENDED: DATE: 6/30/2005			
Chief, Technical Support Section	PREPARED UNDER THE DIRECTION OF PHILIP T. FEIR LT. COLONEL, C.E., DISTRICT ENGINEER		
APPROVED: Chief, Construction Branch			

SUBMITTED:

HUMBOLDT COUNTY CALIFORNIA

HUMBOLDT BAY
BAR & ENTRANCE FIELDS LANDING CHANNEL
POSTDREDGE SURVEY
1-6, 8-12, 13 & 14 JUNE 2005

Sheet reference number

C3