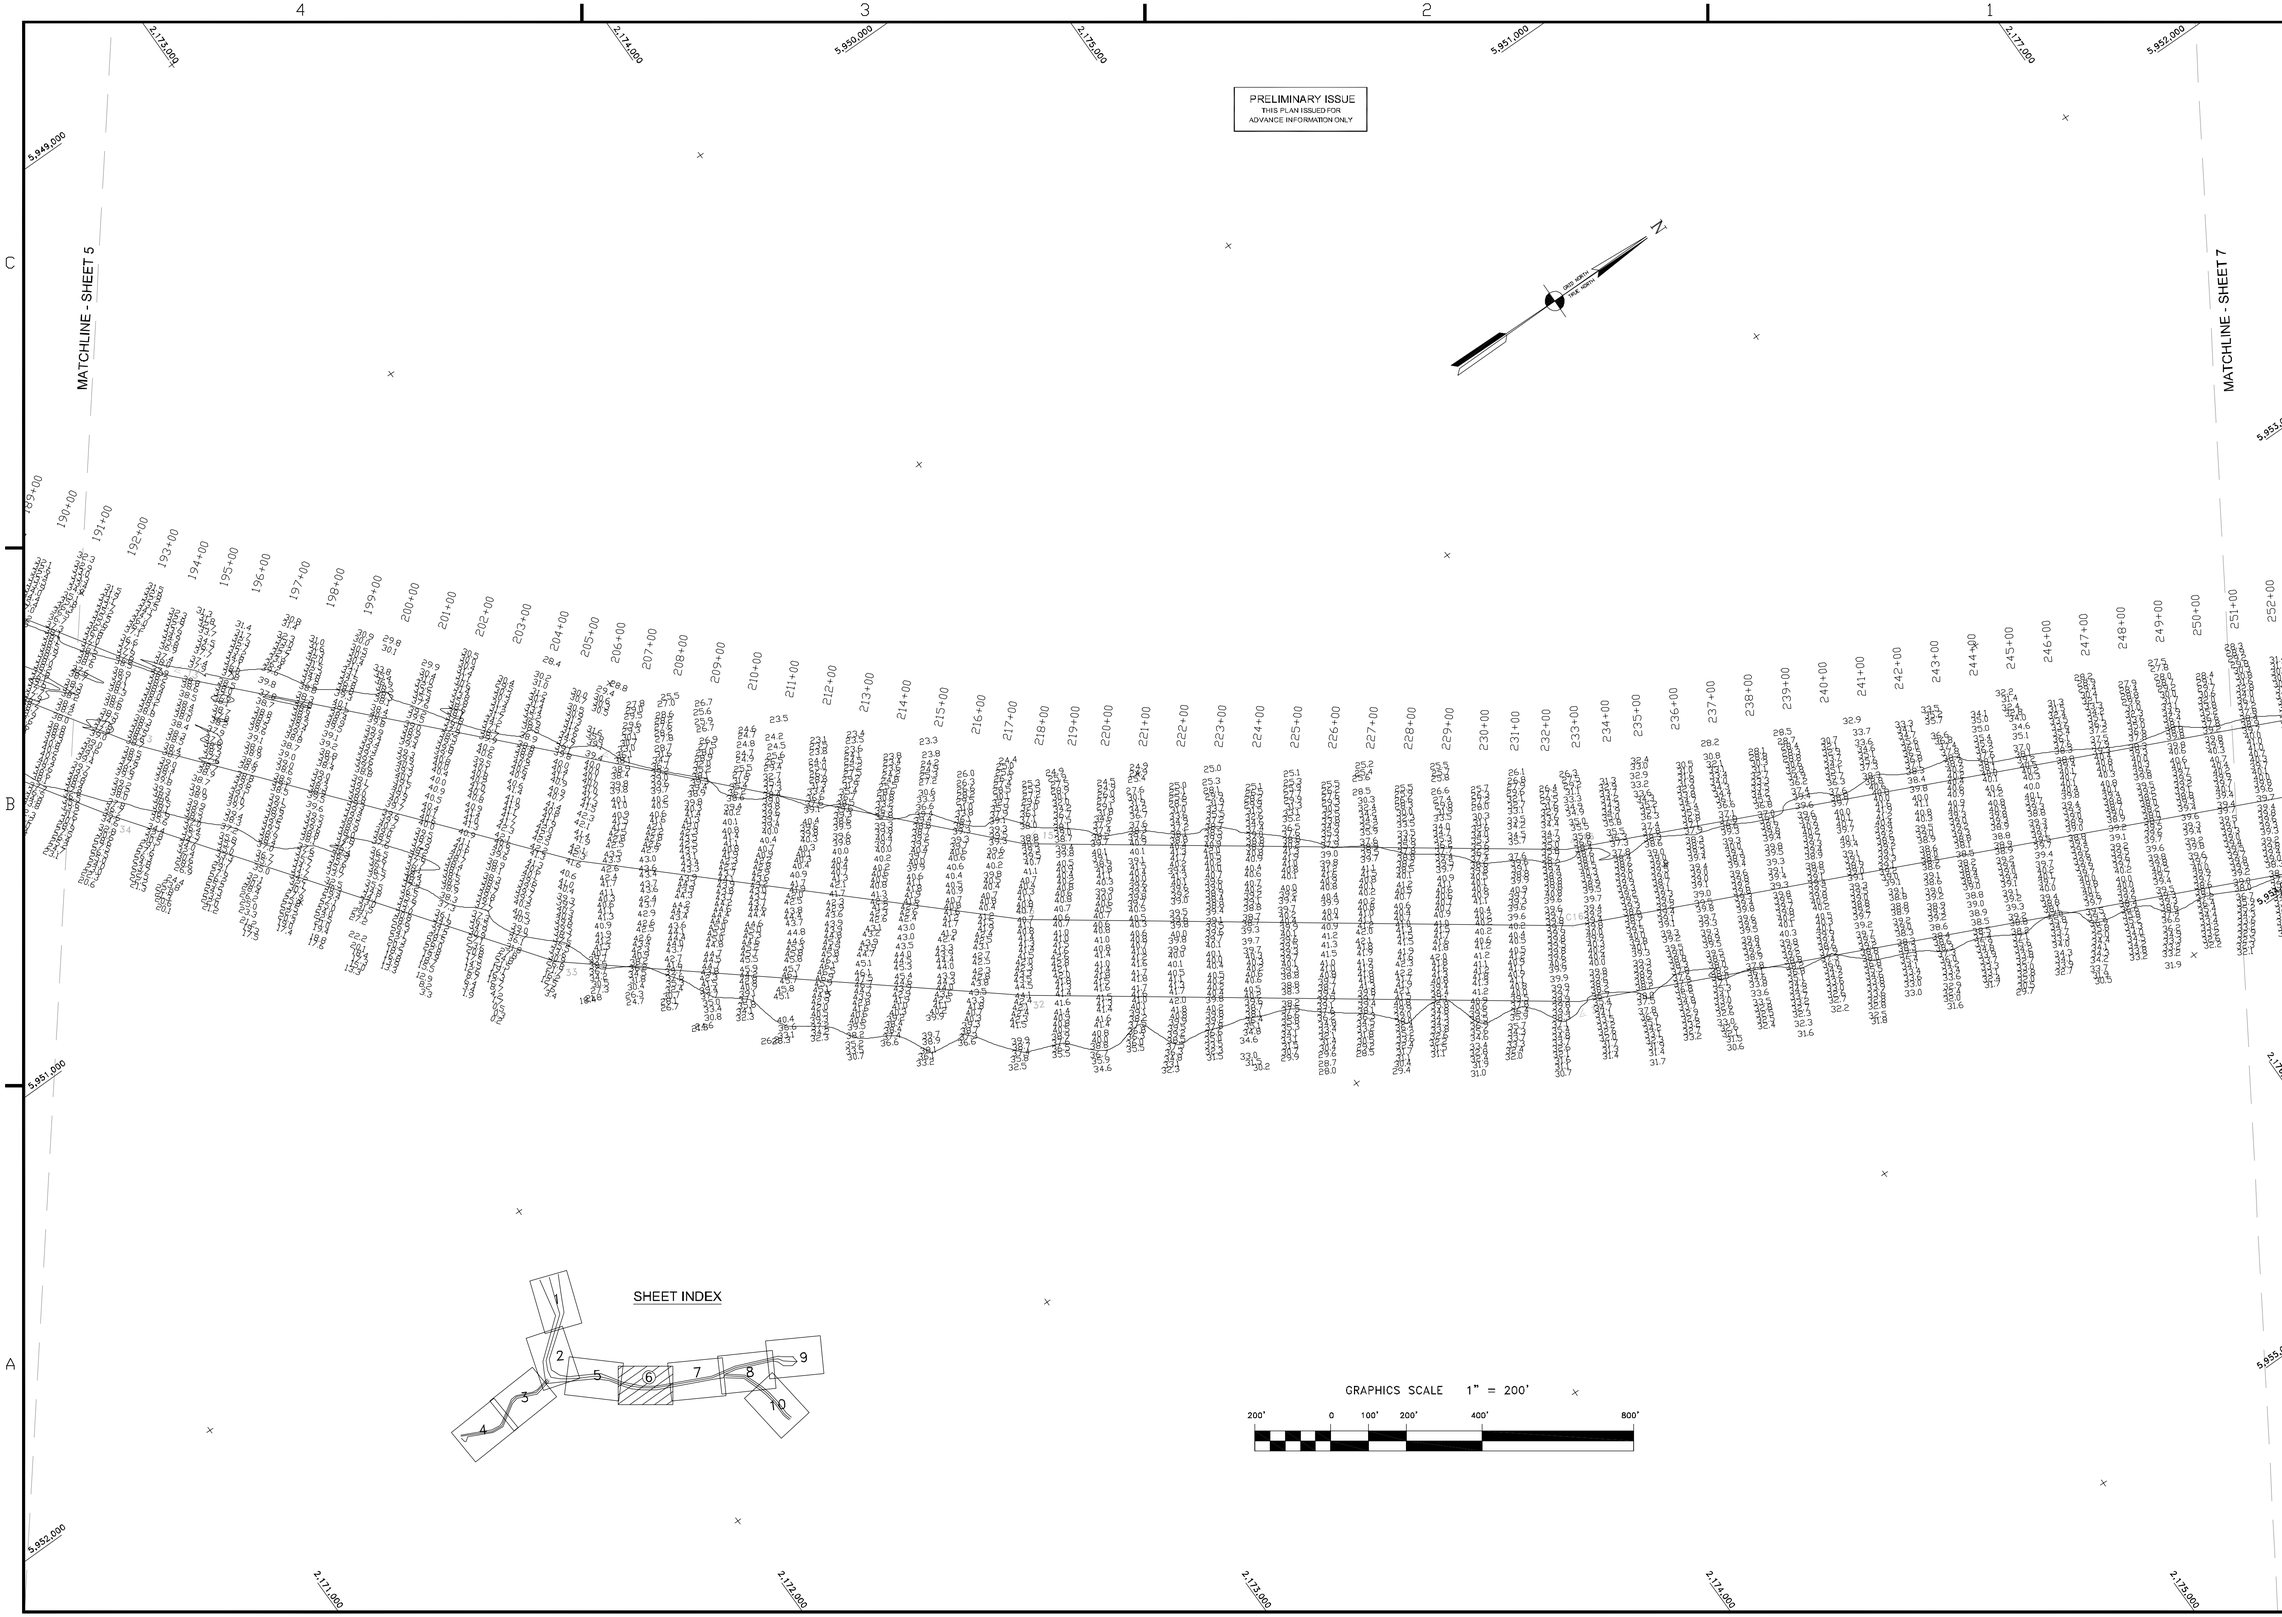

US Army Corps of Engineers
San Francisco District
333 Market Street
San Francisco, CA 94105

Mark	Description	Date	Appr.

SUBMITTED:	PC	DESIGNED BY:	CHECKED BY:	DRAWN BY:
Hydro. Survey Team Leader			TVW	EC
APPROVAL RECOMMENDED:		DATE:	SHEET NO.	DRAWING NO.
		6/30/2005	6 OF 10	5 2 315
Chief, Technical Support Section		PREPARED UNDER THE DIRECTION OF		
APPROVED:		PHILIP T. FEIR		
Chief, Construction Branch		LT. COLONEL, C.E., DISTRICT ENGINEER		

HUMBOLDT COUNTY CALIFORNIA

HUMBOLDT BAY
NORTH BAY CHANNEL
POSTDREDGE SURVEY
1-6, 8-12, 13 & 14 JUNE 2005

Sheet reference number
C6