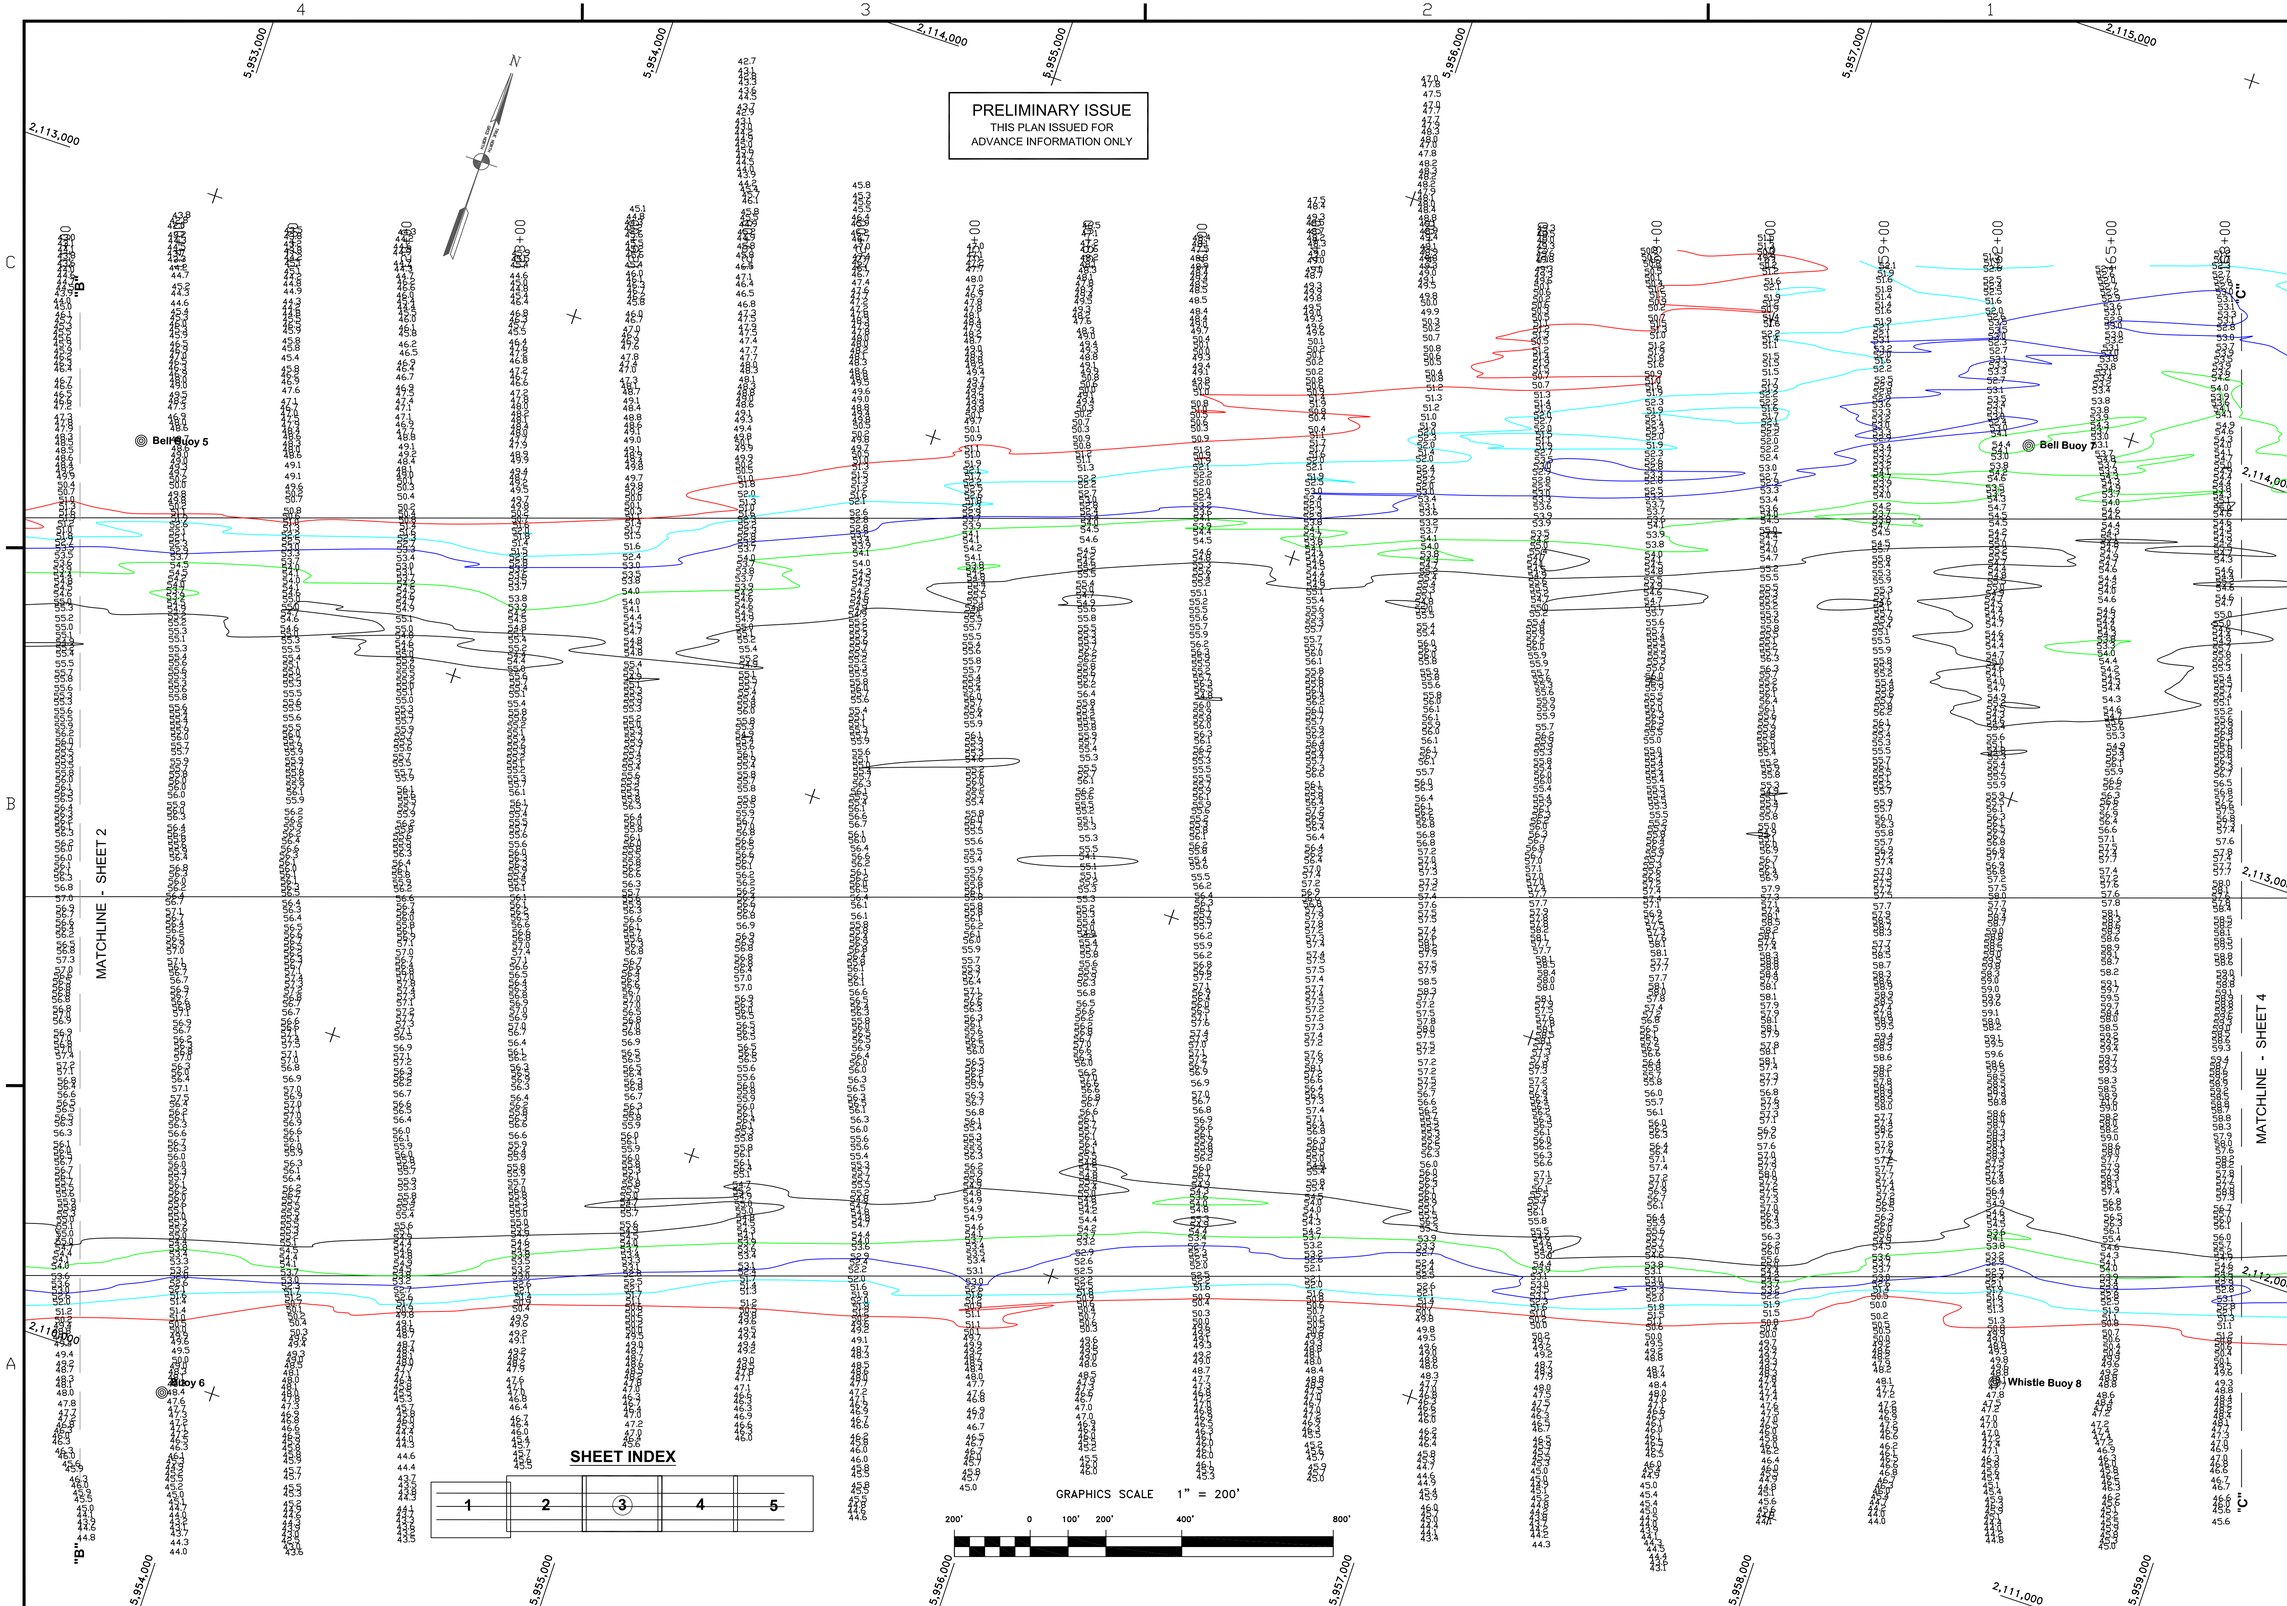


US Army Corps of Engineers
San Francisco District
333 Market Street
San Francisco, CA 94105

| Mark | Description | Date | Appr. |
|---|---|---|---|
| | | | |

DESIGNED BY: PC
CHECKED BY: TVW
DRAWN BY: EWC
DATE: 5/10/2005
SHEET NO. 3 OF 5
DRAWING NO. 1 2 673

SUBMITTED: Hydro. Survey Team Leader
APPROVAL RECOMMENDED: Chief, Technical Support Section
APPROVED: Chief, Construction Branch

PREPARED UNDER THE DIRECTION OF
PHILIP T. FEIR
LT. COLONEL, C.E., DISTRICT ENGINEER

SAN FRANCISCO BAR
CALIFORNIA

# SAN FRANCISCO MAINSHIP CHANNEL CONDTION SURVEY
06 MAY 2005

Sheet reference number
C3