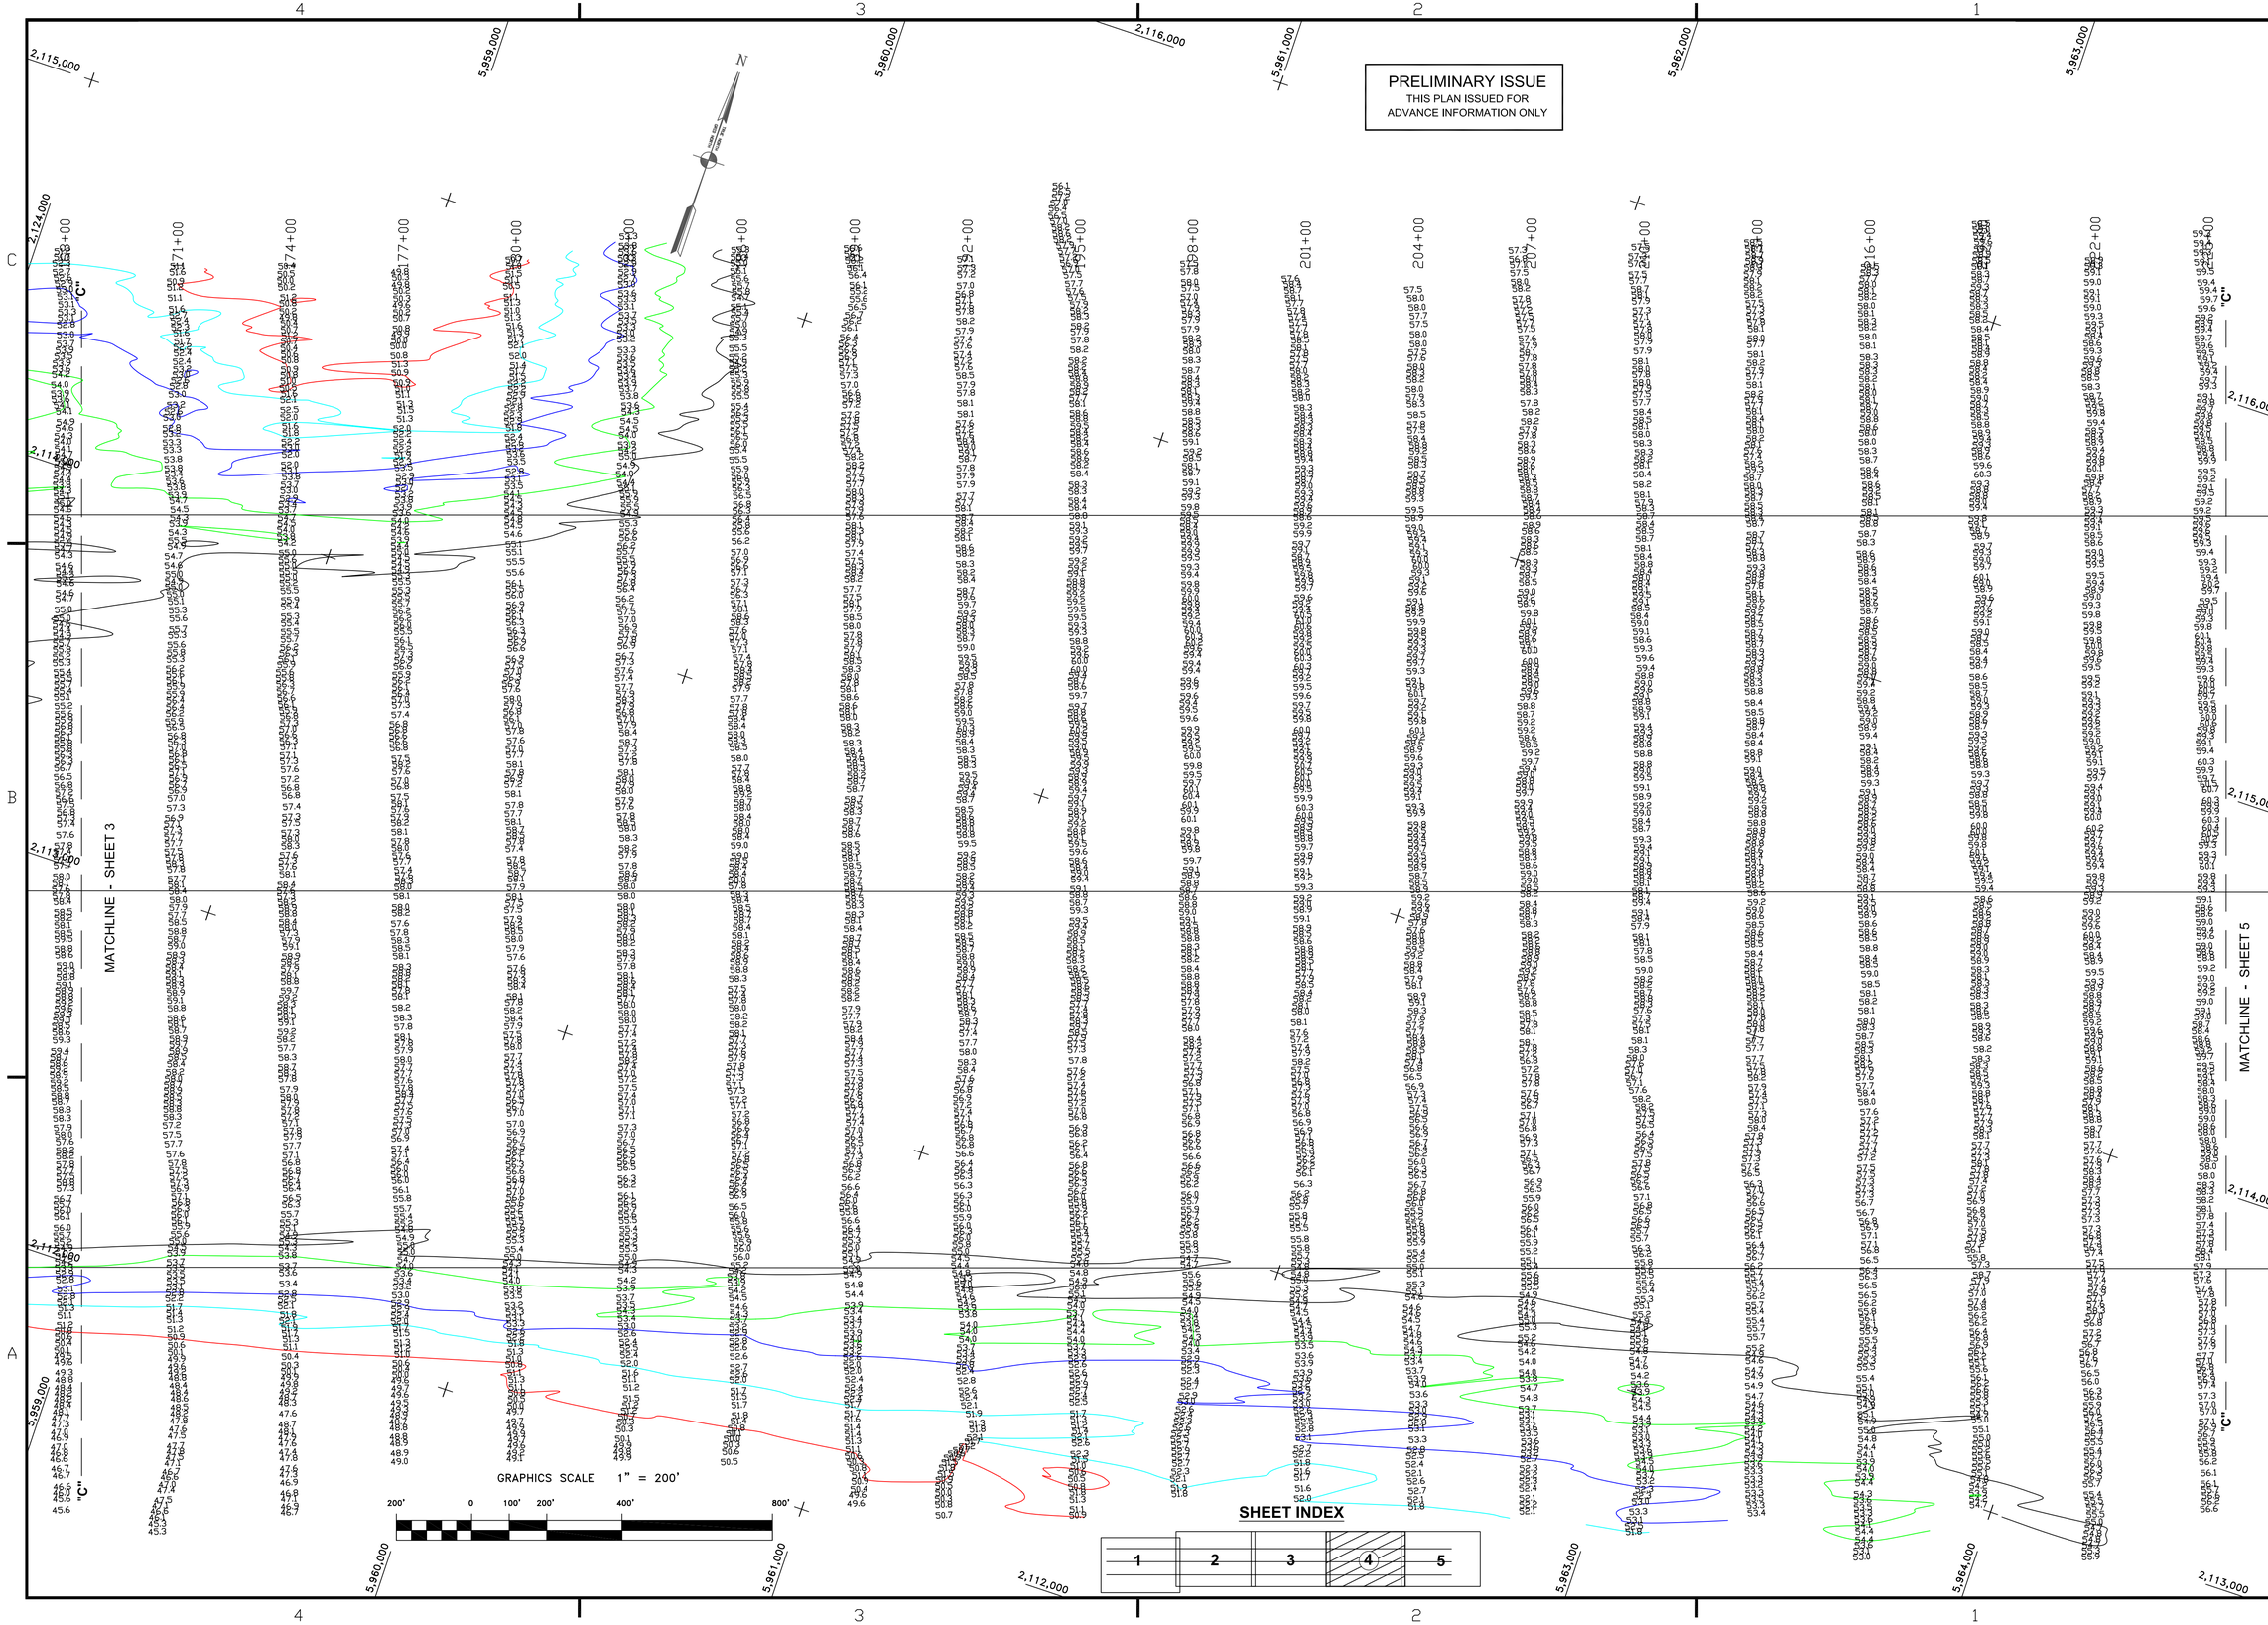


US Army Corps of Engineers
San Francisco District
333 Market Street
San Francisco, CA 94105

| Mark | Description | Date | Appr. |
|---|---|---|---|

| | | | |
|---|---|---|---|
| DESIGNED BY: | CHECKED BY: TYW | DRAWN BY: EWC | |
| DATE: 5/10/2005 | SHEET NO. 4 OF 5 | DRAWING NO. 1 2 673 | |

PREPARED UNDER THE DIRECTION OF
MICHAEL P. McCORMICK
LT. COLONEL, C.E., DISTRICT ENGINEER

SUBMITTED: PC
Hydro. Survey Team Leader
APPROVAL RECOMMENDED:
Chief, Technical Support Section
APPROVED:
Chief, Construction Branch

CALIFORNIA

SAN FRANCISCO BAR

# SAN FRANCISCO MAINSHIP CHANNEL CONDTION SURVEY 06 MAY 2005

Sheet reference number
C4