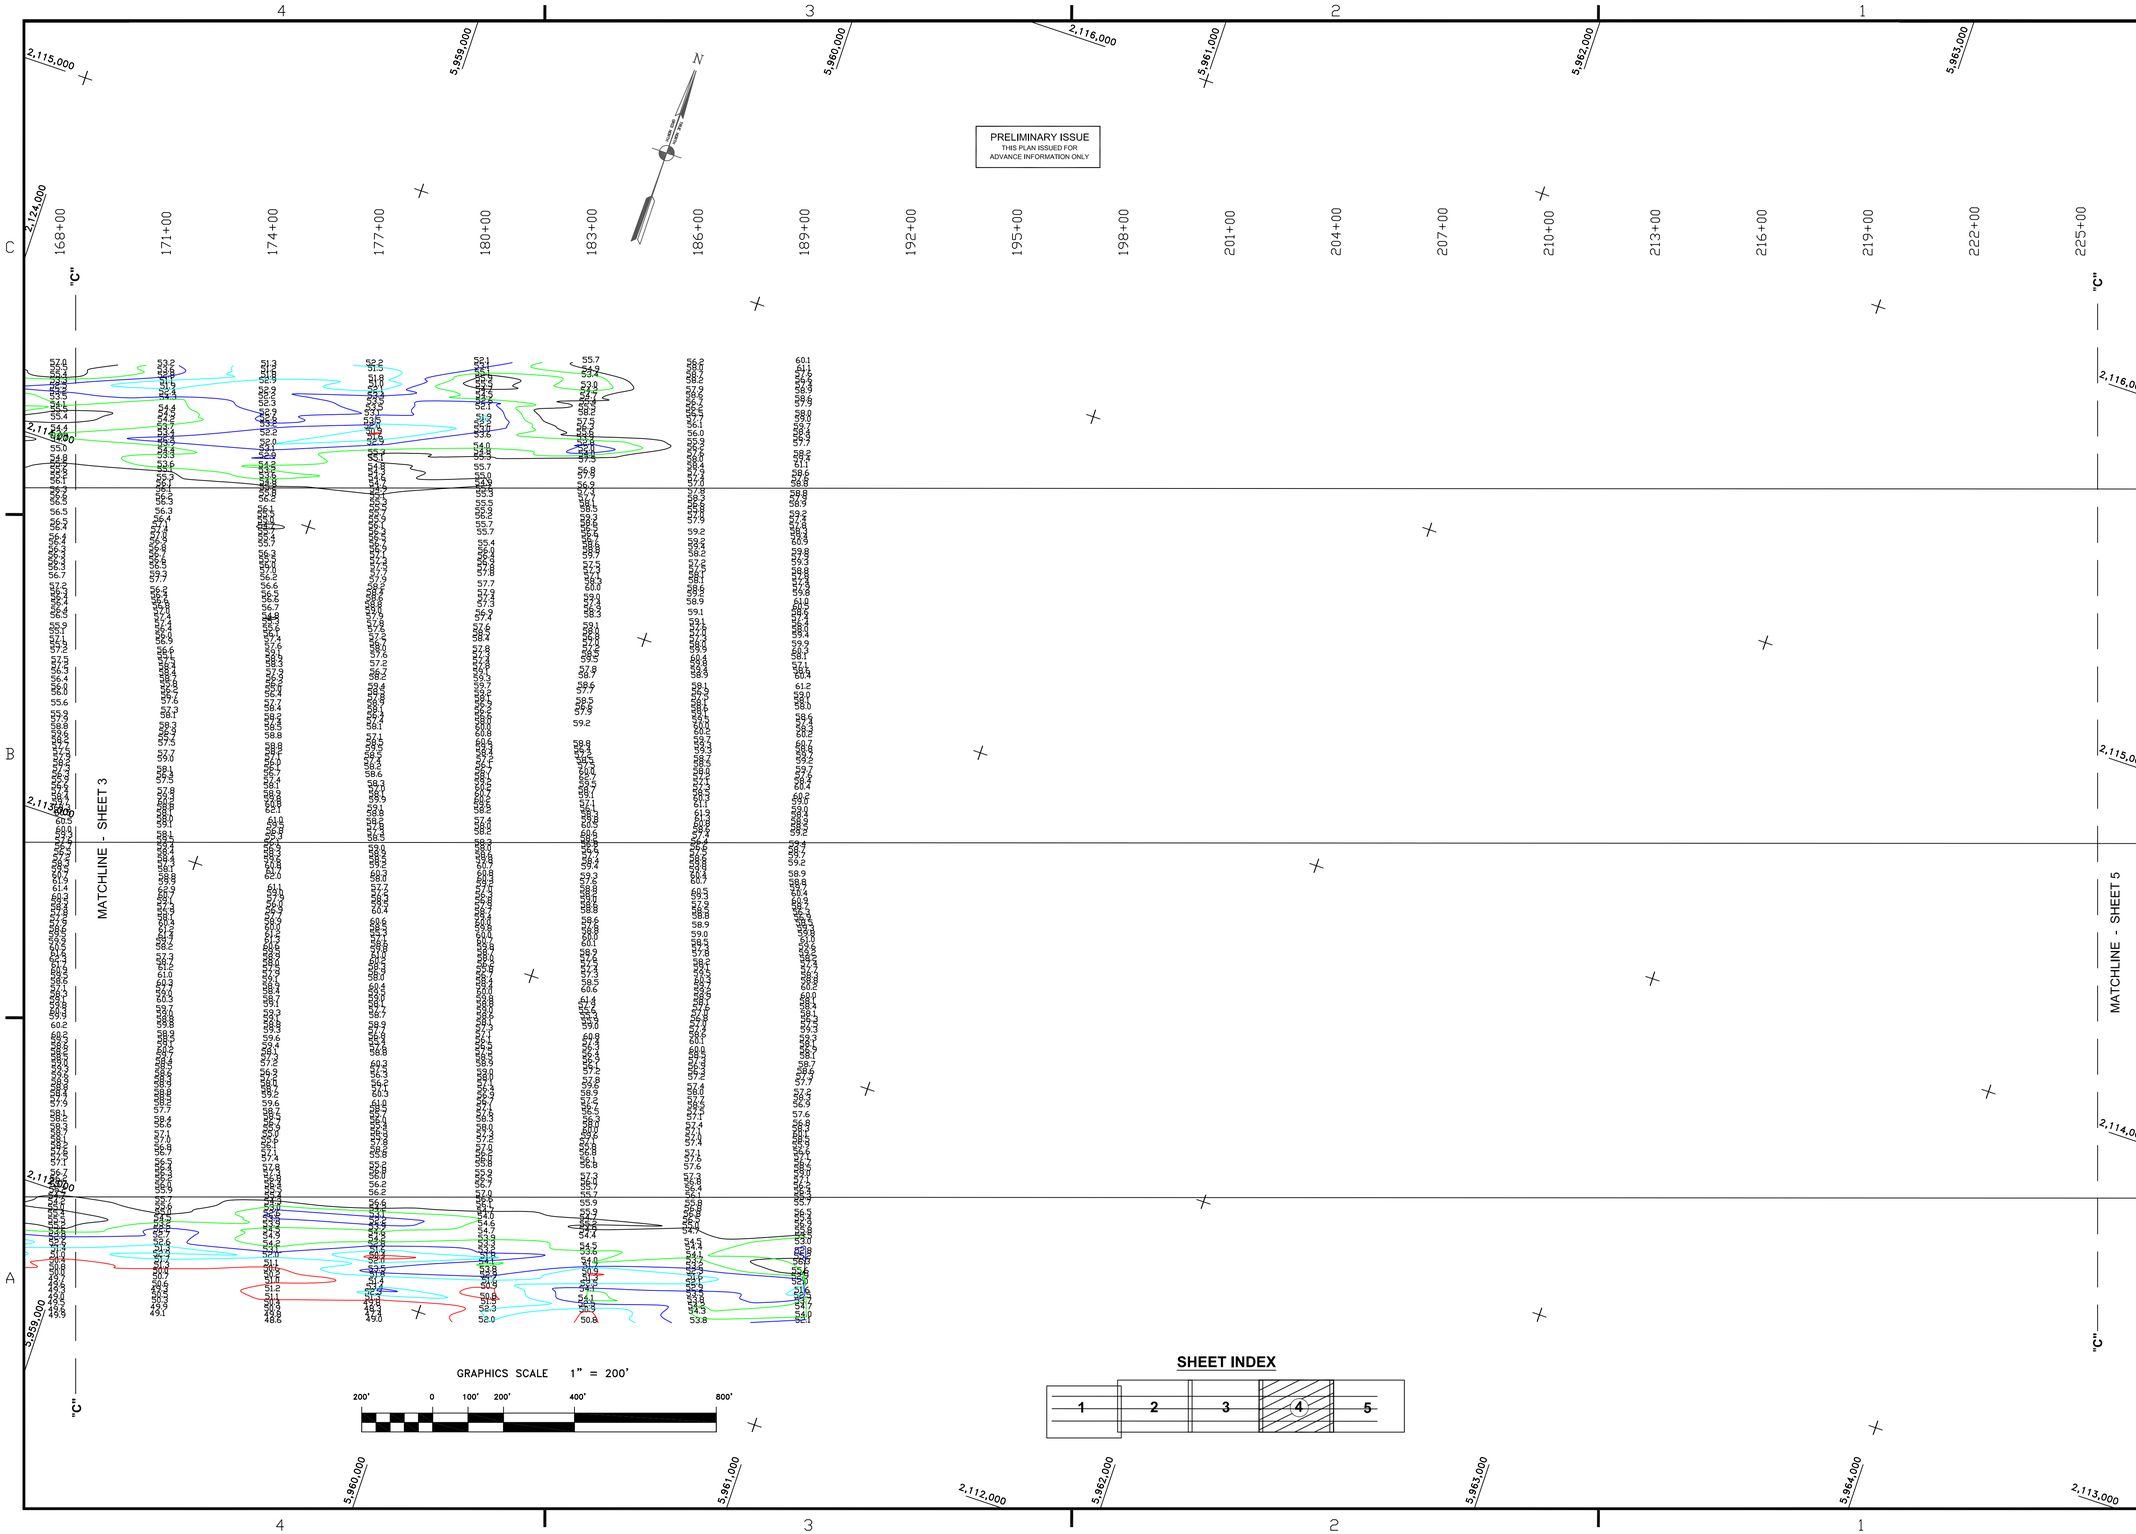

US Army Corps of Engineers
San Francisco District
333 Market Street
San Francisco, CA 94105

Mark	Description	Date	Appr.

DESIGNED BY: PC	CHECKED BY: TVW	DRAWN BY: EWC	
DATE: 11/15/2005	SHEET NO. 4 OF 5	DRAWING NO. 1 2 676	

SUBMITTED: Hydro Survey Team Leader
APPROVAL RECOMMENDED: Chief, Technical Support Section
APPROVED: Chief, Construction Branch

PREPARED UNDER THE DIRECTION OF
PHILIP T. FEIR
LT. COLONEL, C.E., DISTRICT ENGINEER

SAN FRANCISCO BAR CALIFORNIA

SAN FRANCISCO MAINSHIP CHANNEL
PREDREDGE SURVEY
15 NOVEMBER 2005

Sheet reference number
C4