PRELIMINARY ISSUE
THIS PLAN ISSUED FOR
ADVANCE INFORMATION ONLY

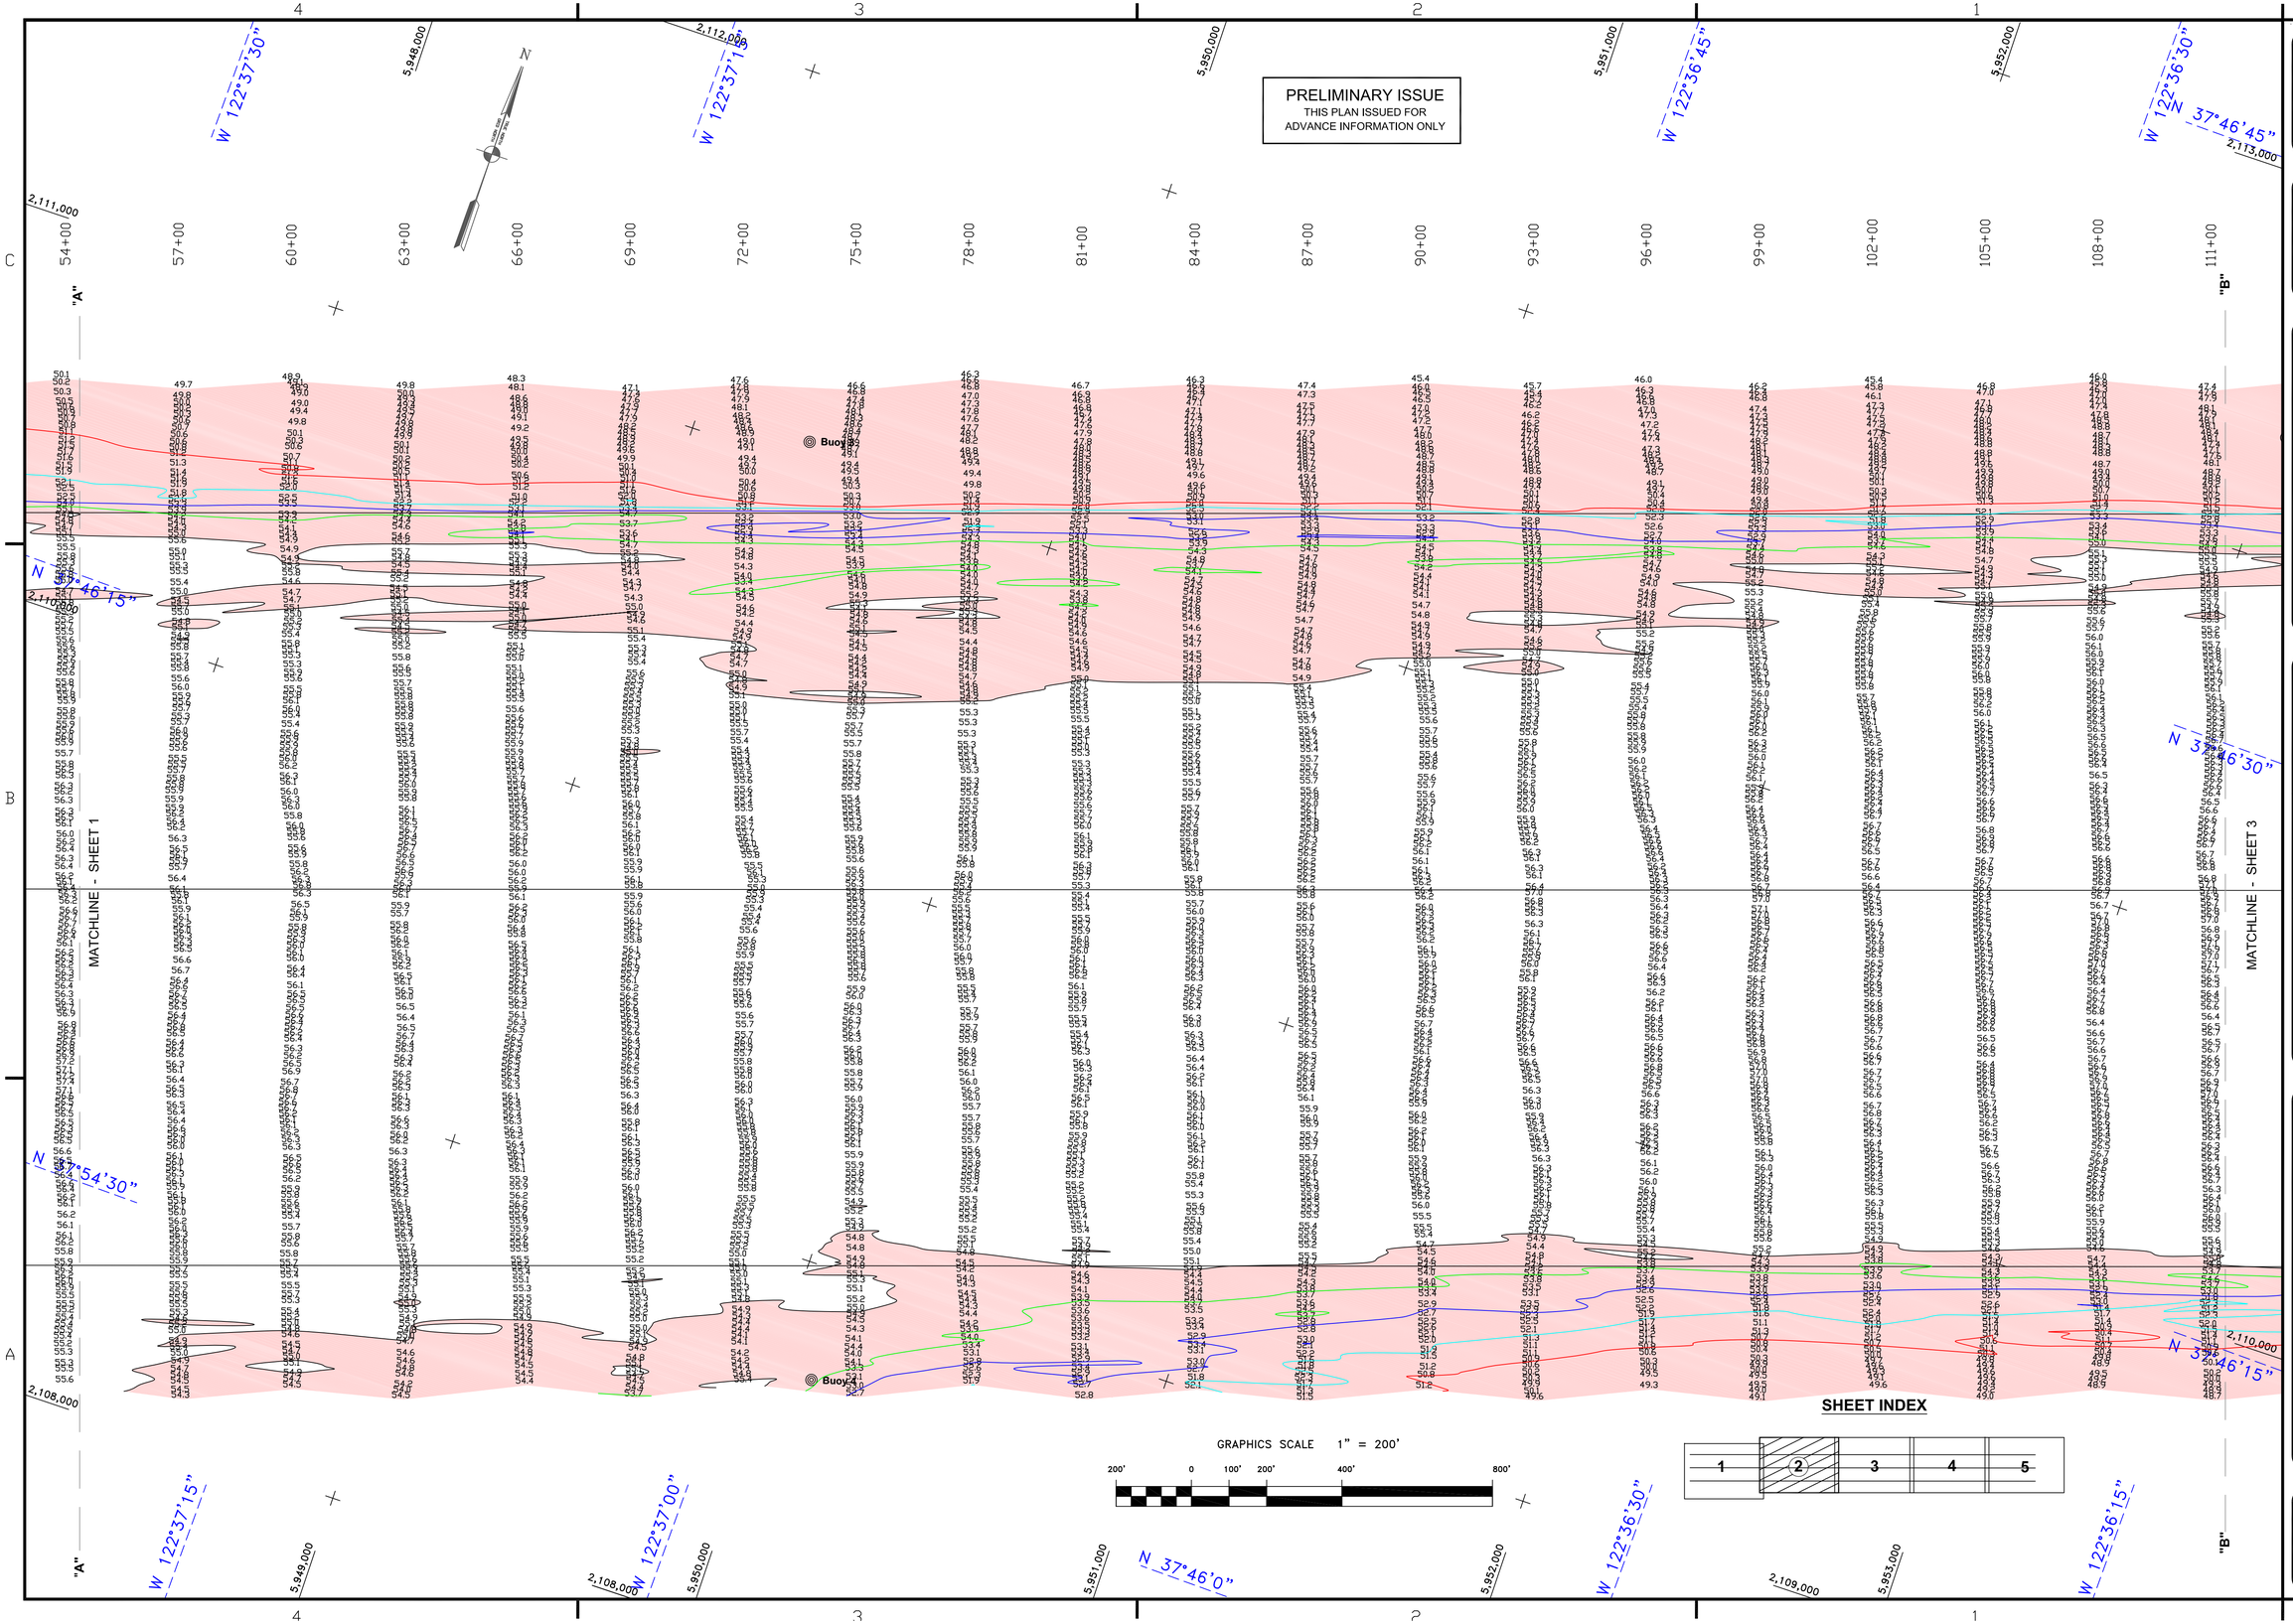

GRAPHICS SCALE 1" = 200'

200' 0 100' 200' 400' 800'

SHEET INDEX

1	2	3	4	5

US Army Corps of Engineers
San Francisco District
1455 Market Street
San Francisco, CA 94103

Mark	Description	Date	Appr.

DESIGNED BY:	CHECKED BY: PDT	DRAWN BY: PDT	
SUBMITTED: PDT	SHEET NO. 2 OF 5	DRAWING NO. 1	2
Hydro Survey Team Leader	DATE: 8/20/2012		
APPROVAL RECOMMENDED:	PREPARED UNDER THE DIRECTION OF JOHN K. BAKER		
Chief, Geomatics Section			
APPROVED:	LT. COLONEL, C.E., DISTRICT ENGINEER		
Chief, Construction Branch			

SAN FRANCISCO BAR CALIFORNIA

SAN FRANCISCO MAINSHIP CHANNEL
POSTDREDGE SURVEY
15 AUGUST 2012

Sheet reference number
C2