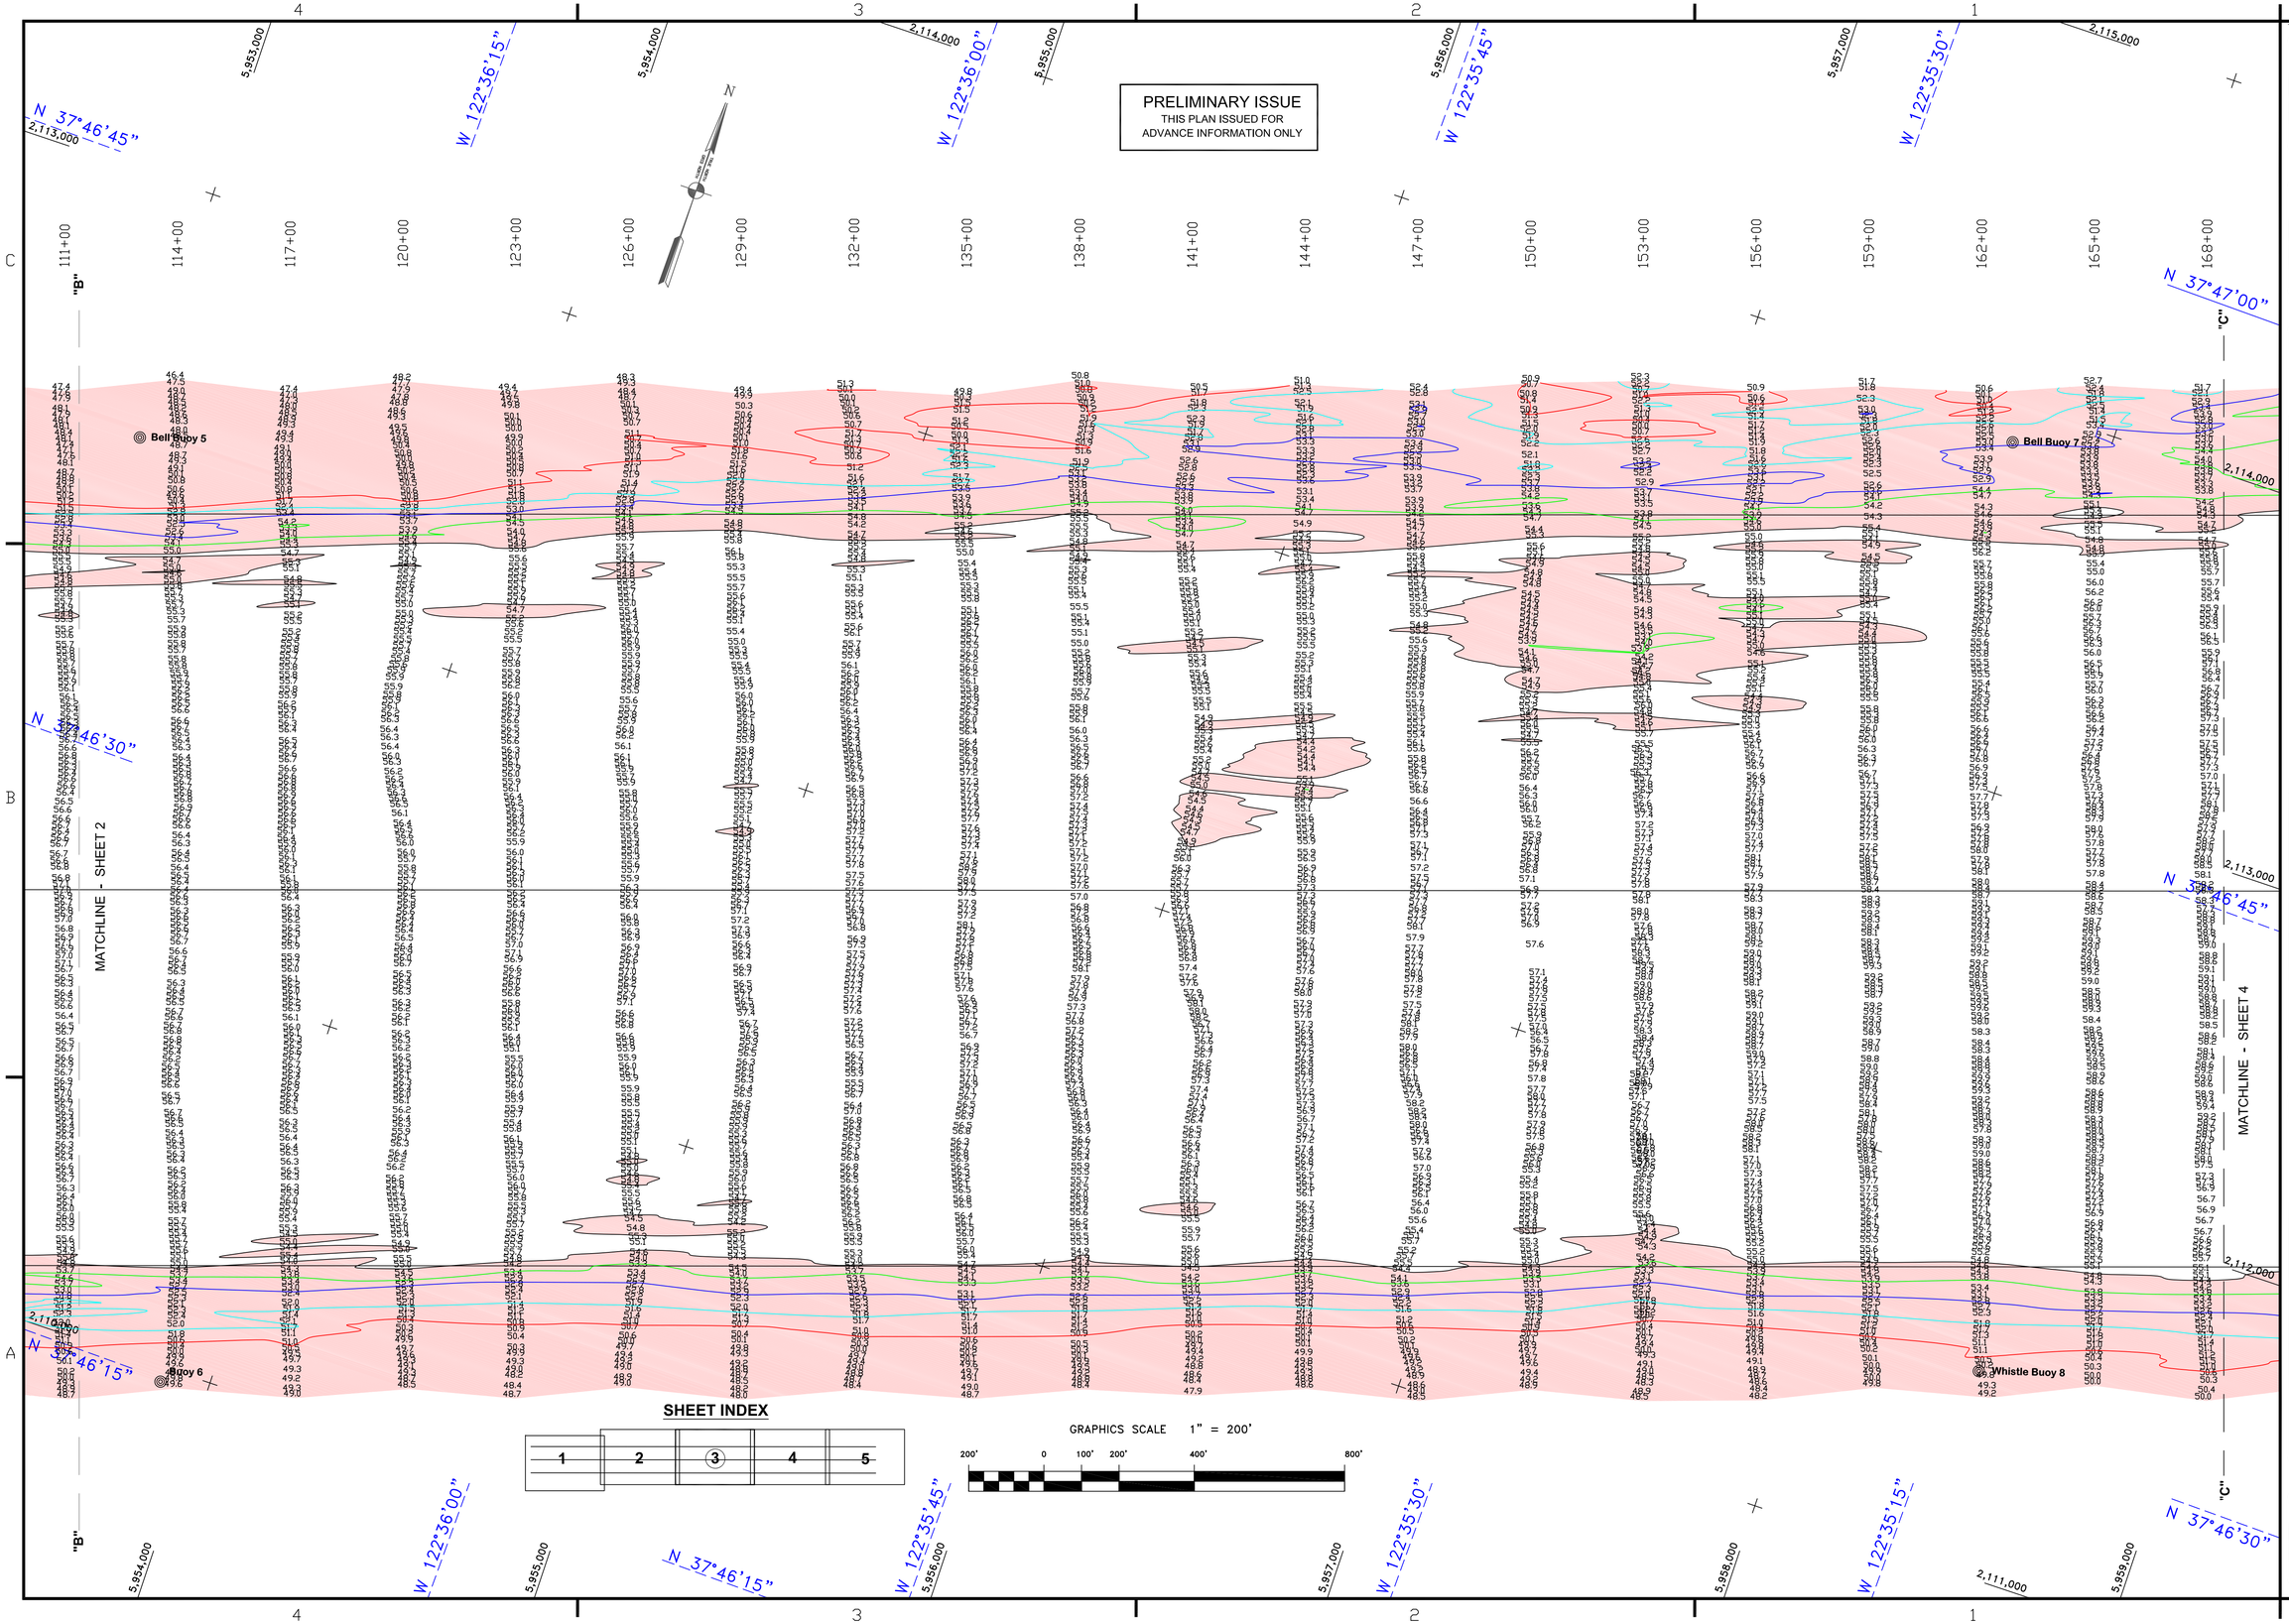

US Army Corps of Engineers
San Francisco District
1455 Market Street
San Francisco, CA 94103

Mark	Description	Date	Appr.

DESIGNED BY: PDT	CHECKED BY: PDT	DRAWN BY: PDT	
DATE: 8/20/2012	SHEET NO. 3 OF 5	DRAWING NO. 1	2

PREPARED UNDER THE DIRECTION OF
JOHN K. BAKER
LT. COLONEL, C.E., DISTRICT ENGINEER

SUBMITTED: PDT
Hydro Survey Team Leader

APPROVAL RECOMMENDED:
Chief, Geomatics Section

APPROVED:
Chief, Construction Branch

SAN FRANCISCO BAR
CALIFORNIA

SAN FRANCISCO MAINSHIP CHANNEL
POSTDREDGE SURVEY
15 AUGUST 2012

Sheet reference number
C3