PRELIMINARY ISSUE
THIS PLAN ISSUED FOR
ADVANCE INFORMATION ONLY

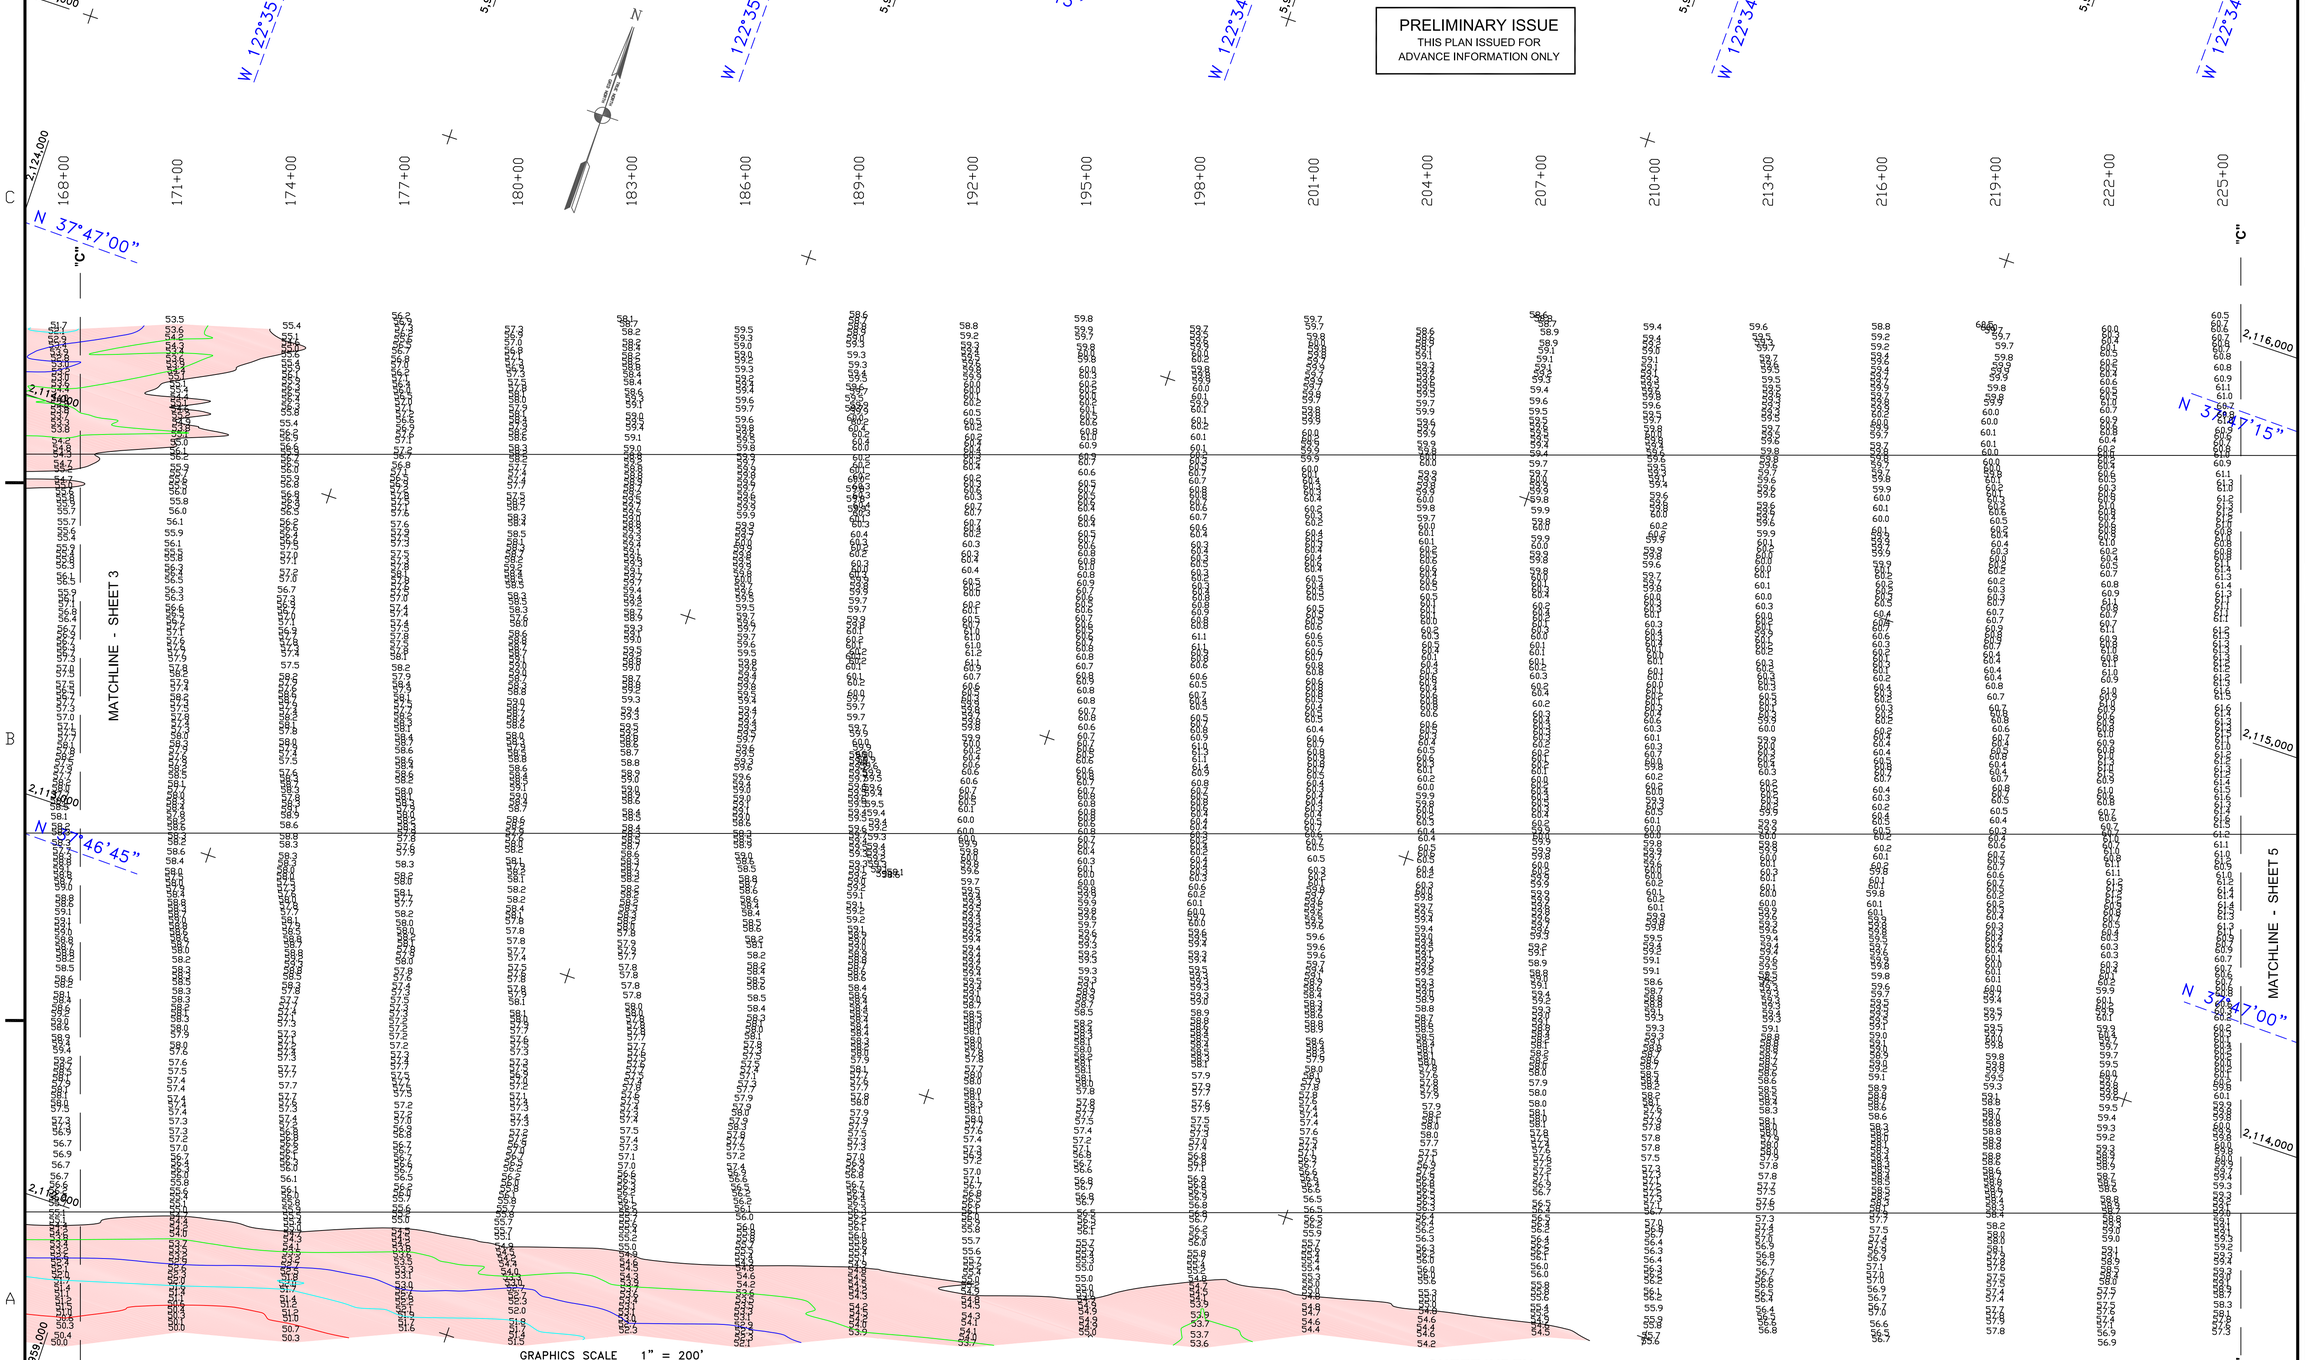

SHEET INDEX

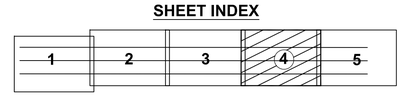

US Army Corps of Engineers
San Francisco District
1455 Market Street
San Francisco, CA 94103

Mark	Description	Date	Appr.

DESIGNED BY: PDT		CHECKED BY: PDT	DRAWN BY: PDT
DATE: 8/20/2012	SHEET NO. 4 OF 5	DRAWING NO. 1	2

SUBMITTED: PDT
Hydro Survey Team Leader
APPROVAL RECOMMENDED:
Chief, Geomatics Section
APPROVED:
Chief, Construction Branch

PREPARED UNDER THE DIRECTION OF
JOHN K. BAKER
LT. COLONEL, C.E., DISTRICT ENGINEER

SAN FRANCISCO BAR
CALIFORNIA

SAN FRANCISCO MAINSHIP CHANNEL
POSTDREDGE SURVEY
15 AUGUST 2012

Sheet reference number
C4