PRELIMINARY ISSUE
THIS PLAN ISSUED FOR
ADVANCE INFORMATION ONLY

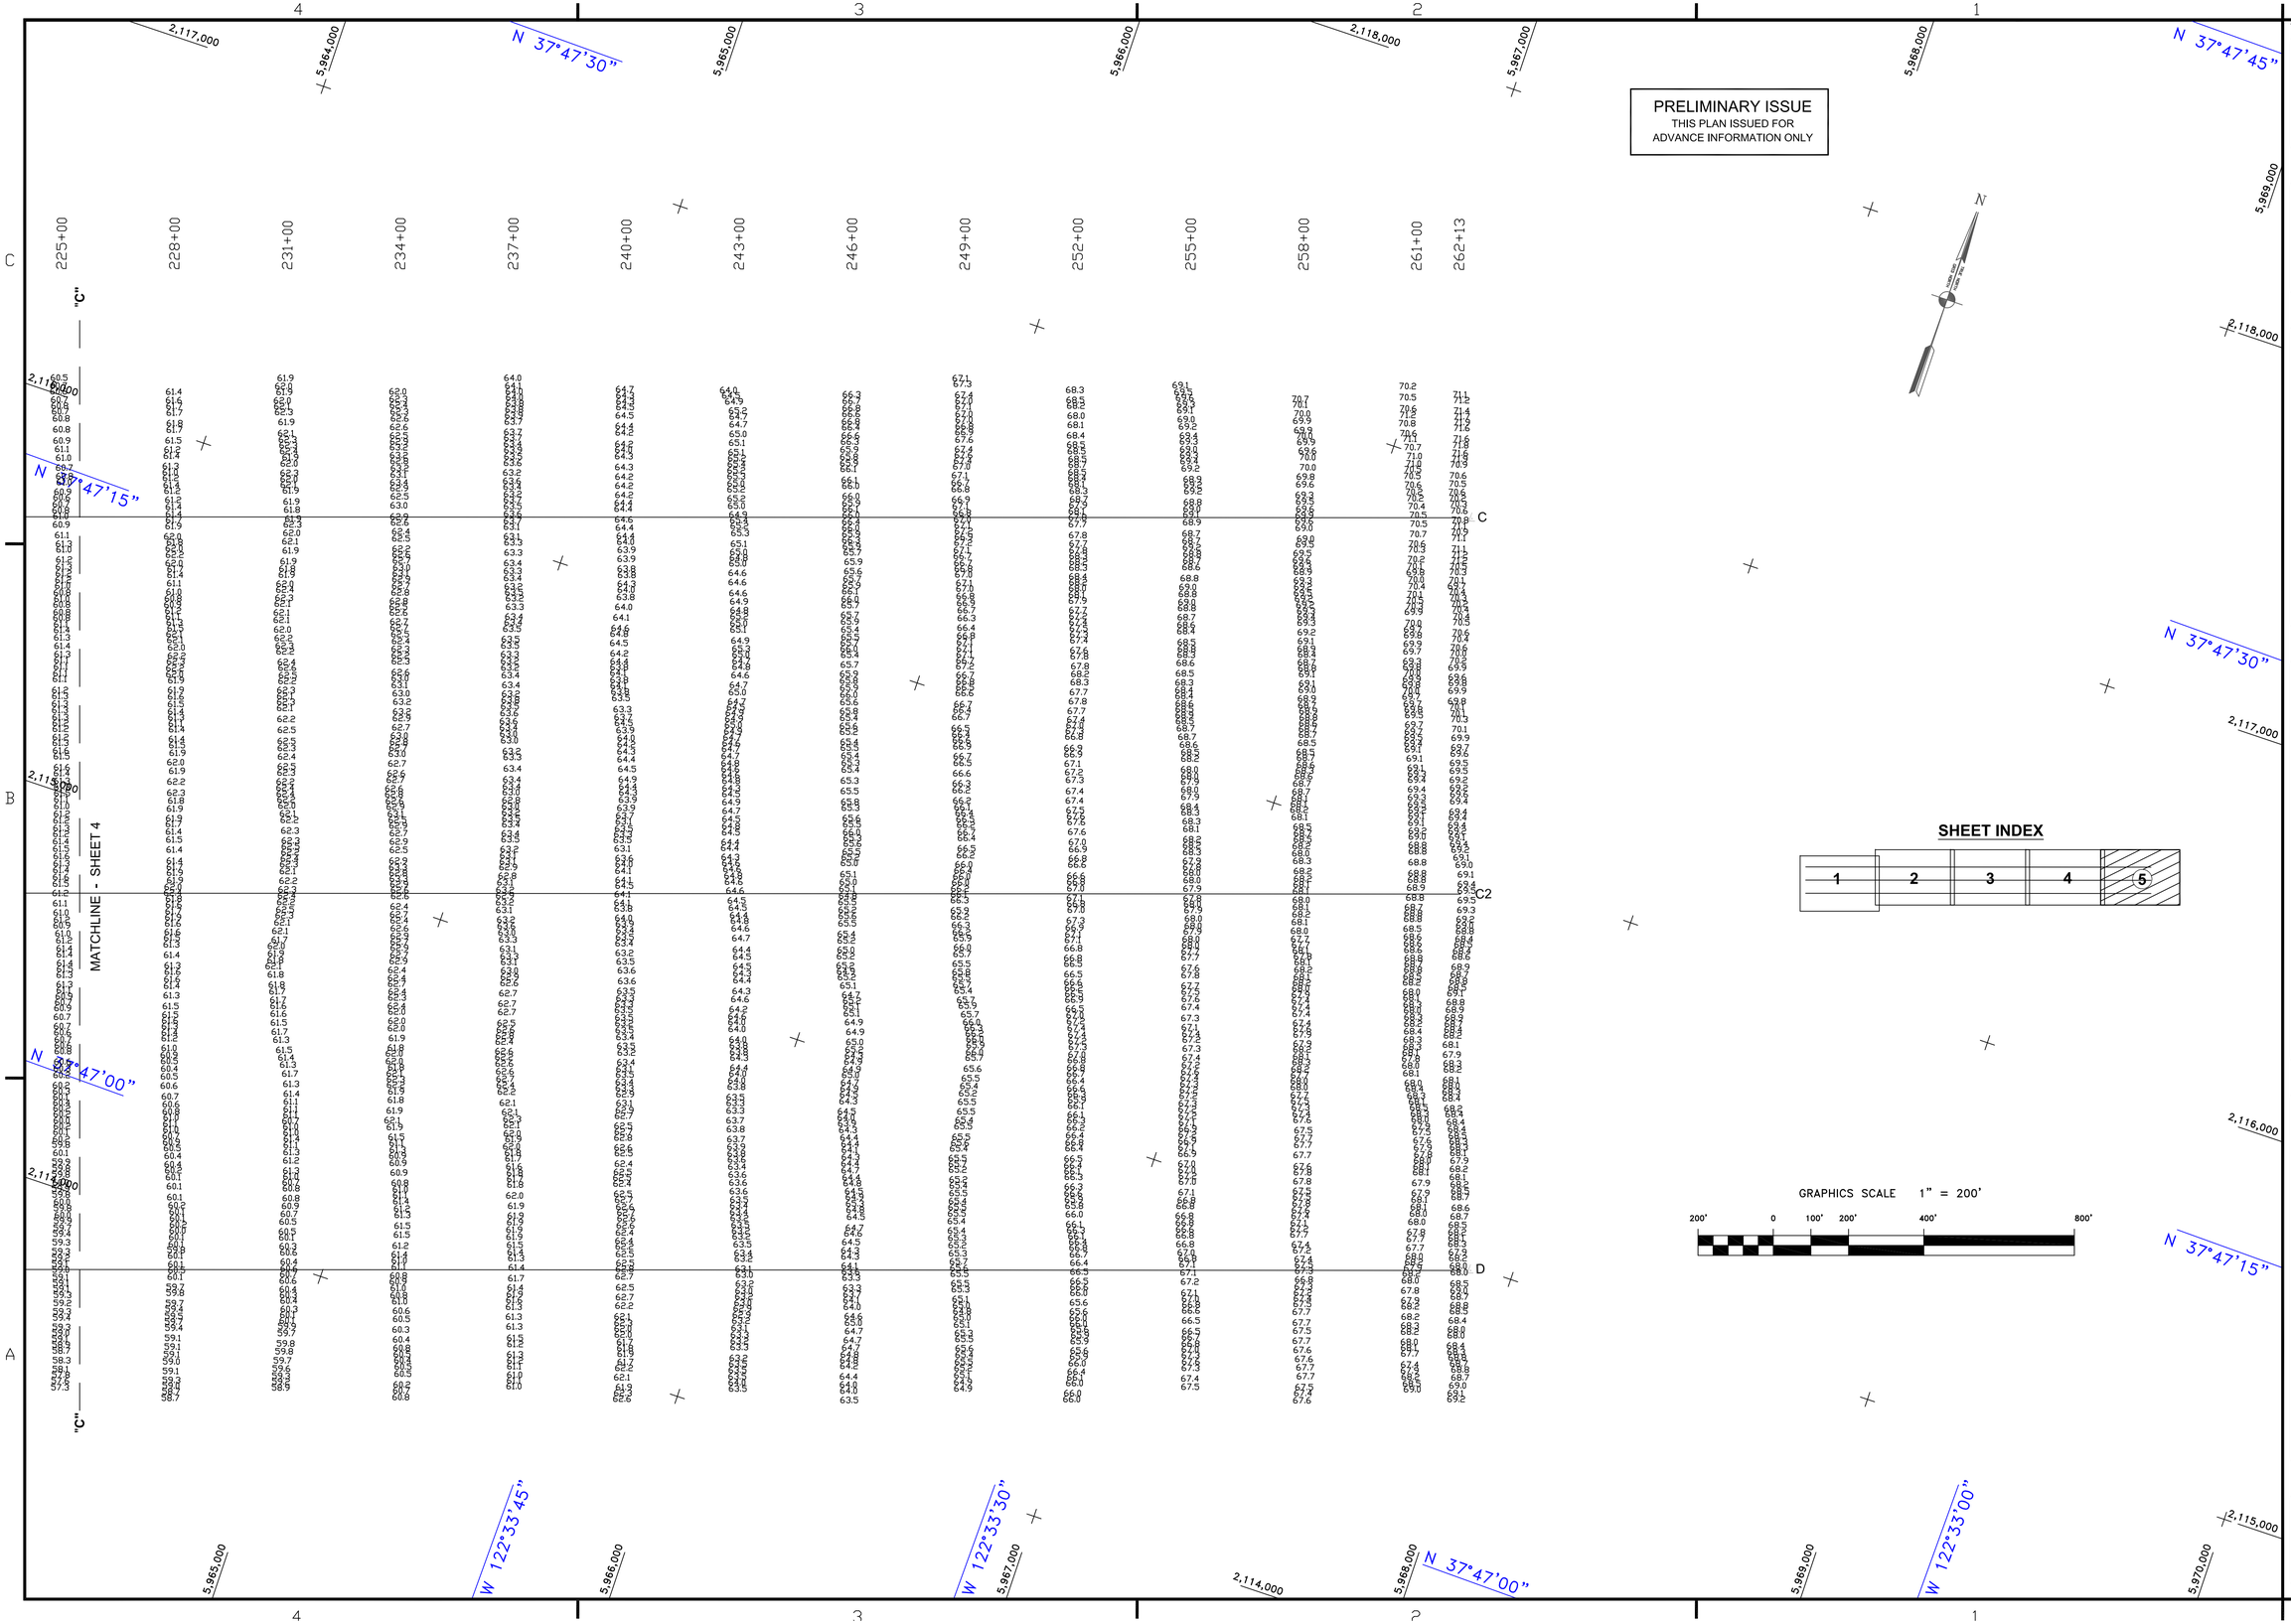

SHEET INDEX

US Army Corps of Engineers
San Francisco District
1455 Market Street
San Francisco, CA 94103

Mark	Description	Date	Appr.

SUBMITTED:	PDT	DESIGNED BY:	PDT
Hydro Survey Team Leader		DATE:	8/20/2012
APPROVAL RECOMMENDED:		SHEET NO.	5 OF 5
Chief, Geomatics Section		DRAWING NO.	1 2
APPROVED:		CHECKED BY:	PDT
Chief, Construction Branch		DRAWN BY:	PDT

PREPARED UNDER THE DIRECTION OF
JOHN K. BAKER
LT. COLONEL, C.E., DISTRICT ENGINEER

SAN FRANCISCO BAR CALIFORNIA

SAN FRANCISCO MAINSHIP CHANNEL
POSTDREDGE SURVEY
15 AUGUST 2012

Sheet reference number
C5