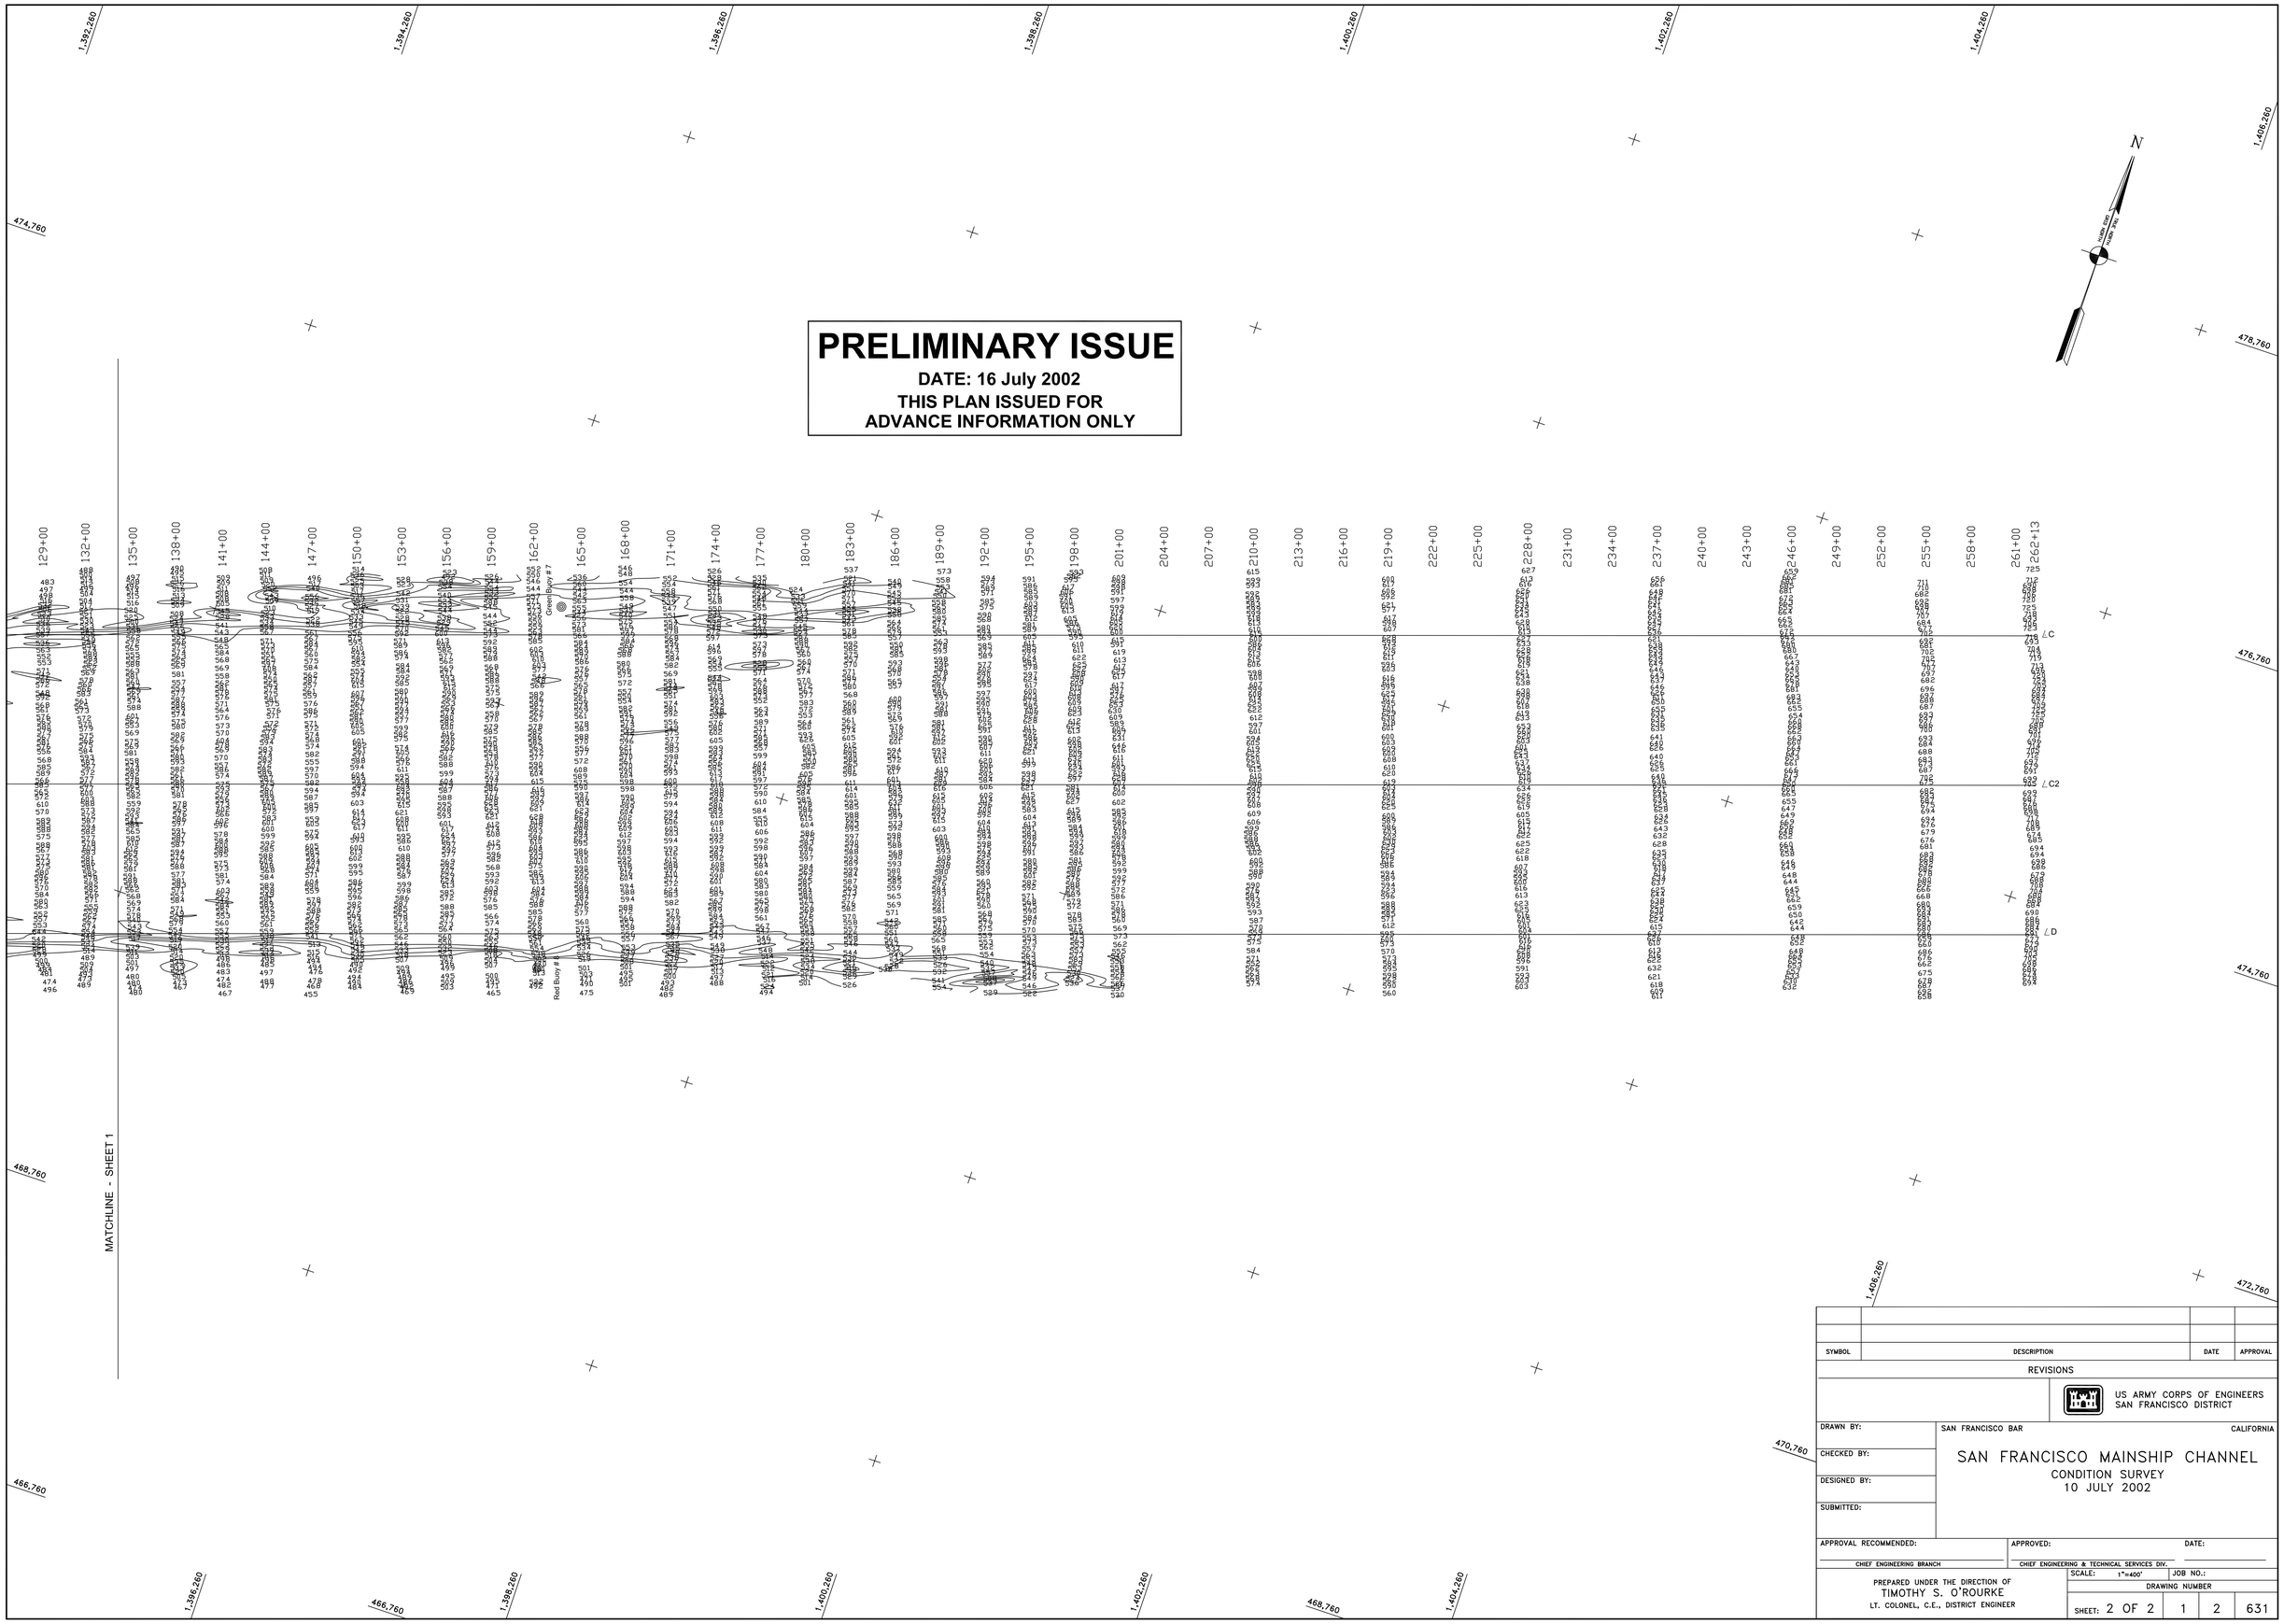

SYMBOL	DESCRIPTION	DATE	APPROVAL

REVISIONS

US ARMY CORPS OF ENGINEERS
SAN FRANCISCO DISTRICT

DRAWN BY:

CHECKED BY:

DESIGNED BY:

SUBMITTED:

SAN FRANCISCO BAR — CALIFORNIA

SAN FRANCISCO MAINSHIP CHANNEL
CONDITION SURVEY
10 JULY 2002

APPROVAL RECOMMENDED: CHIEF ENGINEERING BRANCH

APPROVED: CHIEF ENGINEERING & TECHNICAL SERVICES DIV.

DATE:

PREPARED UNDER THE DIRECTION OF
TIMOTHY S. O'ROURKE
LT. COLONEL, C.E., DISTRICT ENGINEER

SCALE: 1"=400'

JOB NO.:

DRAWING NUMBER

SHEET: 2 OF 2 | 1 | 2 | 631