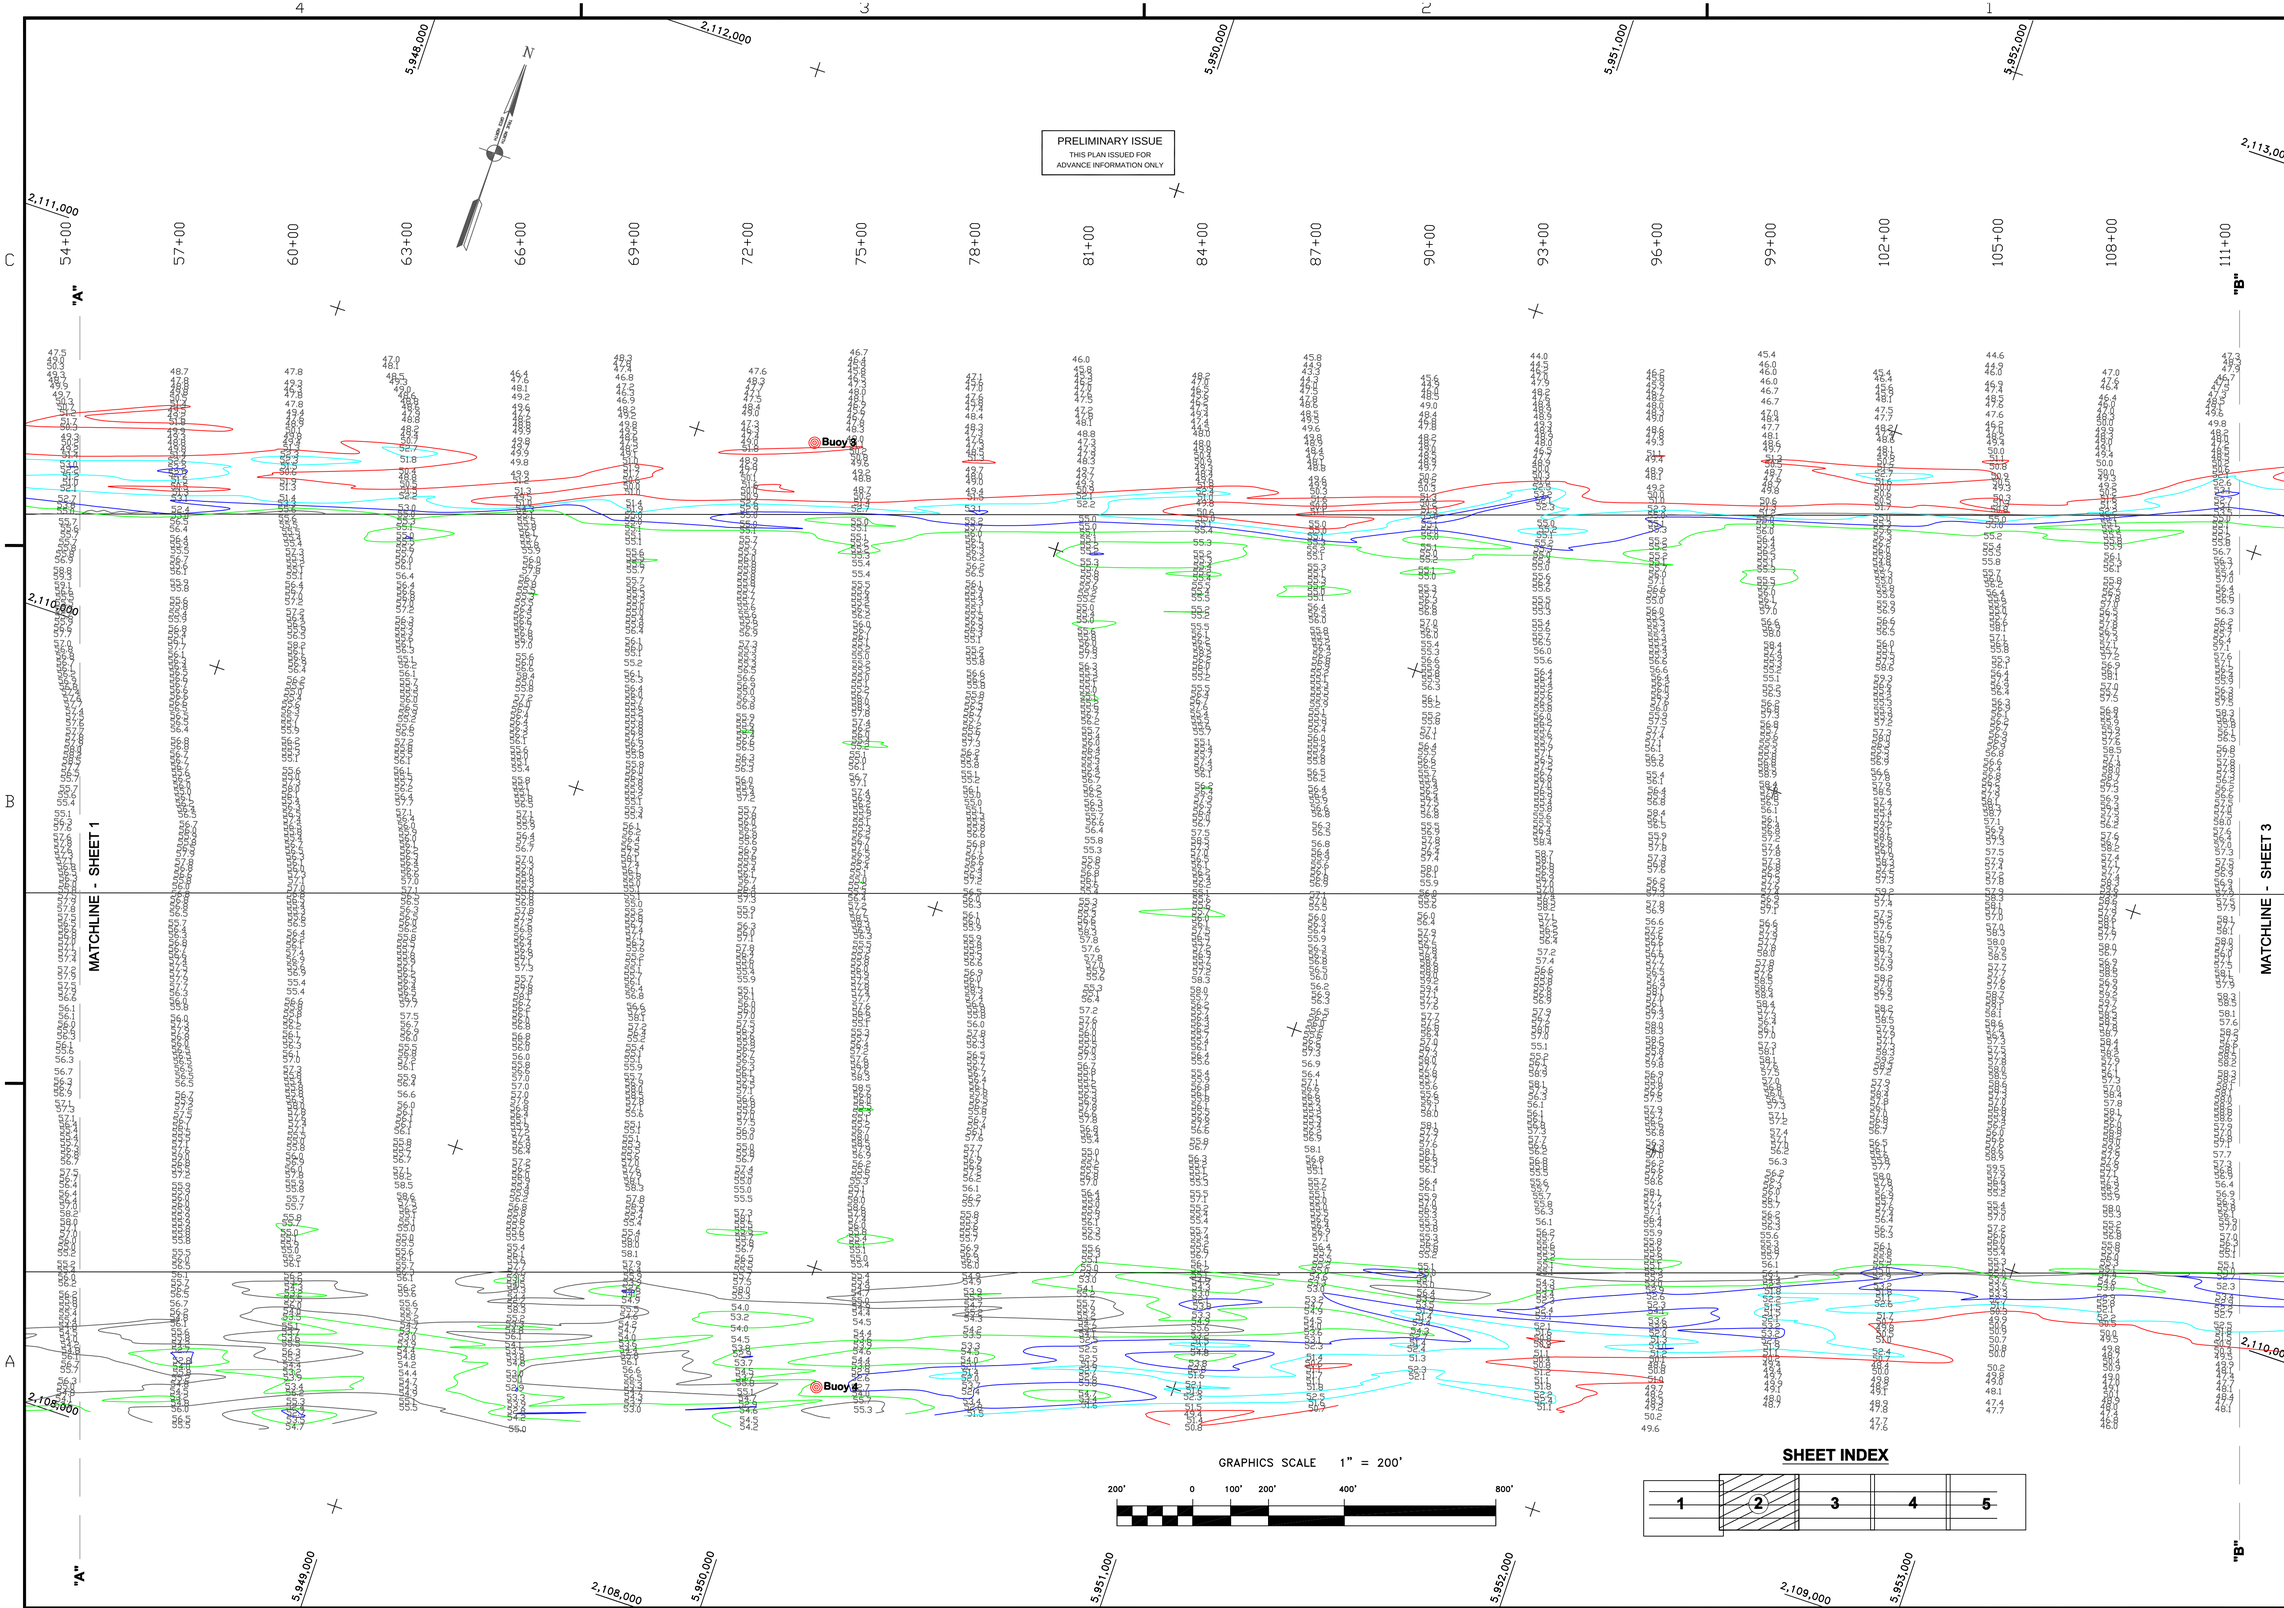

US Army Corps of Engineers
San Francisco District
333 Market Street
San Francisco, CA 94105

Mark	Description	Date	Appr.

SUBMITTED: PC
Hydro. Survey Section
APPROVAL RECOMMENDED:
Chief, Engineering Branch
APPROVED:
Chief, Engineering & Technical Services Div.

DESIGNED BY: | CHECKED BY: TVW | DRAWN BY: EWC
DATE: 7/1/2004 | SHEET NO. 2 OF 5 | DRAWING NO. 1 | 2 | 662

PREPARED UNDER THE DIRECTION OF
MICHAEL McCORMICK
LT. COLONEL, C.E., DISTRICT ENGINEER

CALIFORNIA
SAN FRANCISCO BAR
SAN FRANCISCO MAINSHIP CHANNEL
POSTDREDGE SURVEY
23 JUNE 2004

Sheet reference number
C2