PRELIMINARY ISSUE
THIS PLAN ISSUED FOR ADVANCE INFORMATION ONLY

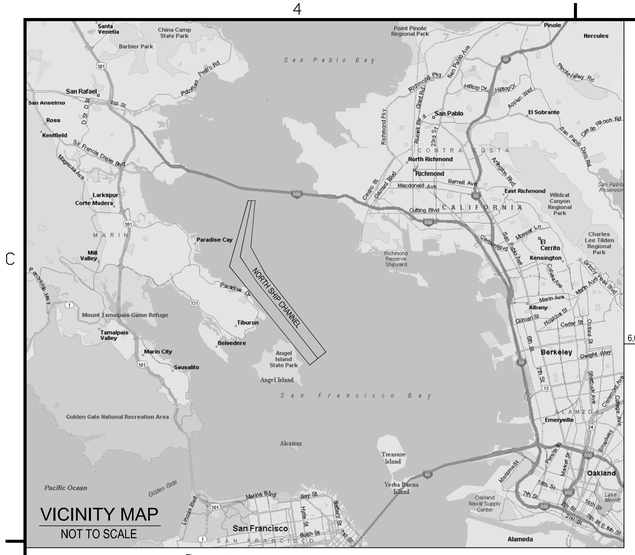

VICINITY MAP
NOT TO SCALE

NAD 83
CHANNEL ANGLE POINTS

∠ PT	X	Y
1	6001411.92	2168757.69
2	6000607.32	2160858.09
3	6003074.82	2156153.19
4	6013227.12	2142894.39
5	6010430.32	2140664.79
6	5996932.22	2157596.09
7	6000210.52	2168757.69

NAD 83
CENTERLINE ANGLE POINTS

∠ PT	X	Y
C1	6000811.22	2168757.69
C2	5998769.72	2159227.09
C3	6001548.62	2154936.49
C4	6011828.72	2141779.59

MATCHLINE - SHEET 2

NOTES:

DRAWING NOT TO BE USED AS NAVIGATION. ONLY CHANNEL CONDITION AT DATE OF SURVEY. THE LOCATION OF ALL NAVIGATION AIDS ARE BASED ON INFORMATION PROVIDED BY THE U.S. COAST GUARD. BUOY LOCATIONS REPRESENT THE POSITION OF THE SINKER ONLY.

SURVEYED BY THE CORPS OF ENGINEERS.

SOUNDINGS ARE TAKEN BY FATHOMETER AND ARE SHOWN TO THE NEAREST FOOT AND TENTHS OF A FOOT.

SOUNDINGS ARE BASED ON THE DATUM OF MEAN LOWER LOW WATER AT THE LOCALITY. NGVD 1929.

PLANE GRID AND COORDINATES ARE BASED ON THE STATE OF CALIFORNIA COORDINATE SYSTEM, LAMBERT CONFORMAL PROJECTION, ZONE III NAD 83, CALIFORNIA, AS DESCRIBED IN SPECIAL PUBLICATION NO. 235, PUBLISHED BY THE NATIONAL OCEAN SURVEY.

INFORMATION DEPICTED ON THIS MAP REPRESENT THE RESULTS OF SURVEYS MADE ON THE DATES INDICATED AND CAN ONLY BE CONSIDERED AS INDICATING THE GENERAL CONDITIONS EXTING AT THAT TIME.

PROJECT DEPTH IS 35 AT M.L.L.W.

SOUNDINGS ARE BASED ON THE TIDE GAUGE LOCATED AT THE HYDE STREET PIER, SAN FRANCISCO, CALIFORNIA.

VERTICAL CONTROL:
BENCHMARK "10" (1937) ELEV. 15.45 FT. MLLW.
BENCHMARK "11" (1946) ELEV. 15.47 FT. MLLW.

TIDE GAUGE LOCATION: TIBURON NET DEPOT

HORIZONTAL CONTROL
COAST GUARD D-BEACON

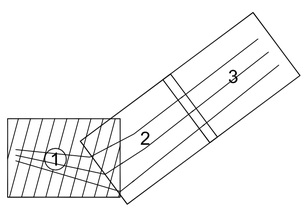

SHEET INDEX

GRAPHICS SCALE 1" = 400'

400' 0 200' 400' 800' 1600'

US Army Corps of Engineers
San Francisco District
333 Market Street
San Francisco, CA 94105

Mark	Description	Date	Appr.

DESIGNED BY:
DRAWN BY: EC
CHECKED BY: TVW
DATE: 6/1/2006
SHEET NO. 1 OF 3
DRAWING NO. 133
2
5

SUBMITTED:
Hydro Survey Team Leader

APPROVAL RECOMMENDED:
Chief, Technical Support Section

APPROVED:
Chief, Construction Branch

PREPARED UNDER THE DIRECTION OF
PHILIP T. FEIR
LT. COLONEL, C.E., DISTRICT ENGINEER

CONTRA COSTA COUNTY CALIFORNIA

NORTH SHIP CHANNEL
CONDITION SURVEY
17, 19, 23 & 24 MAY 2006

Sheet reference number
C1