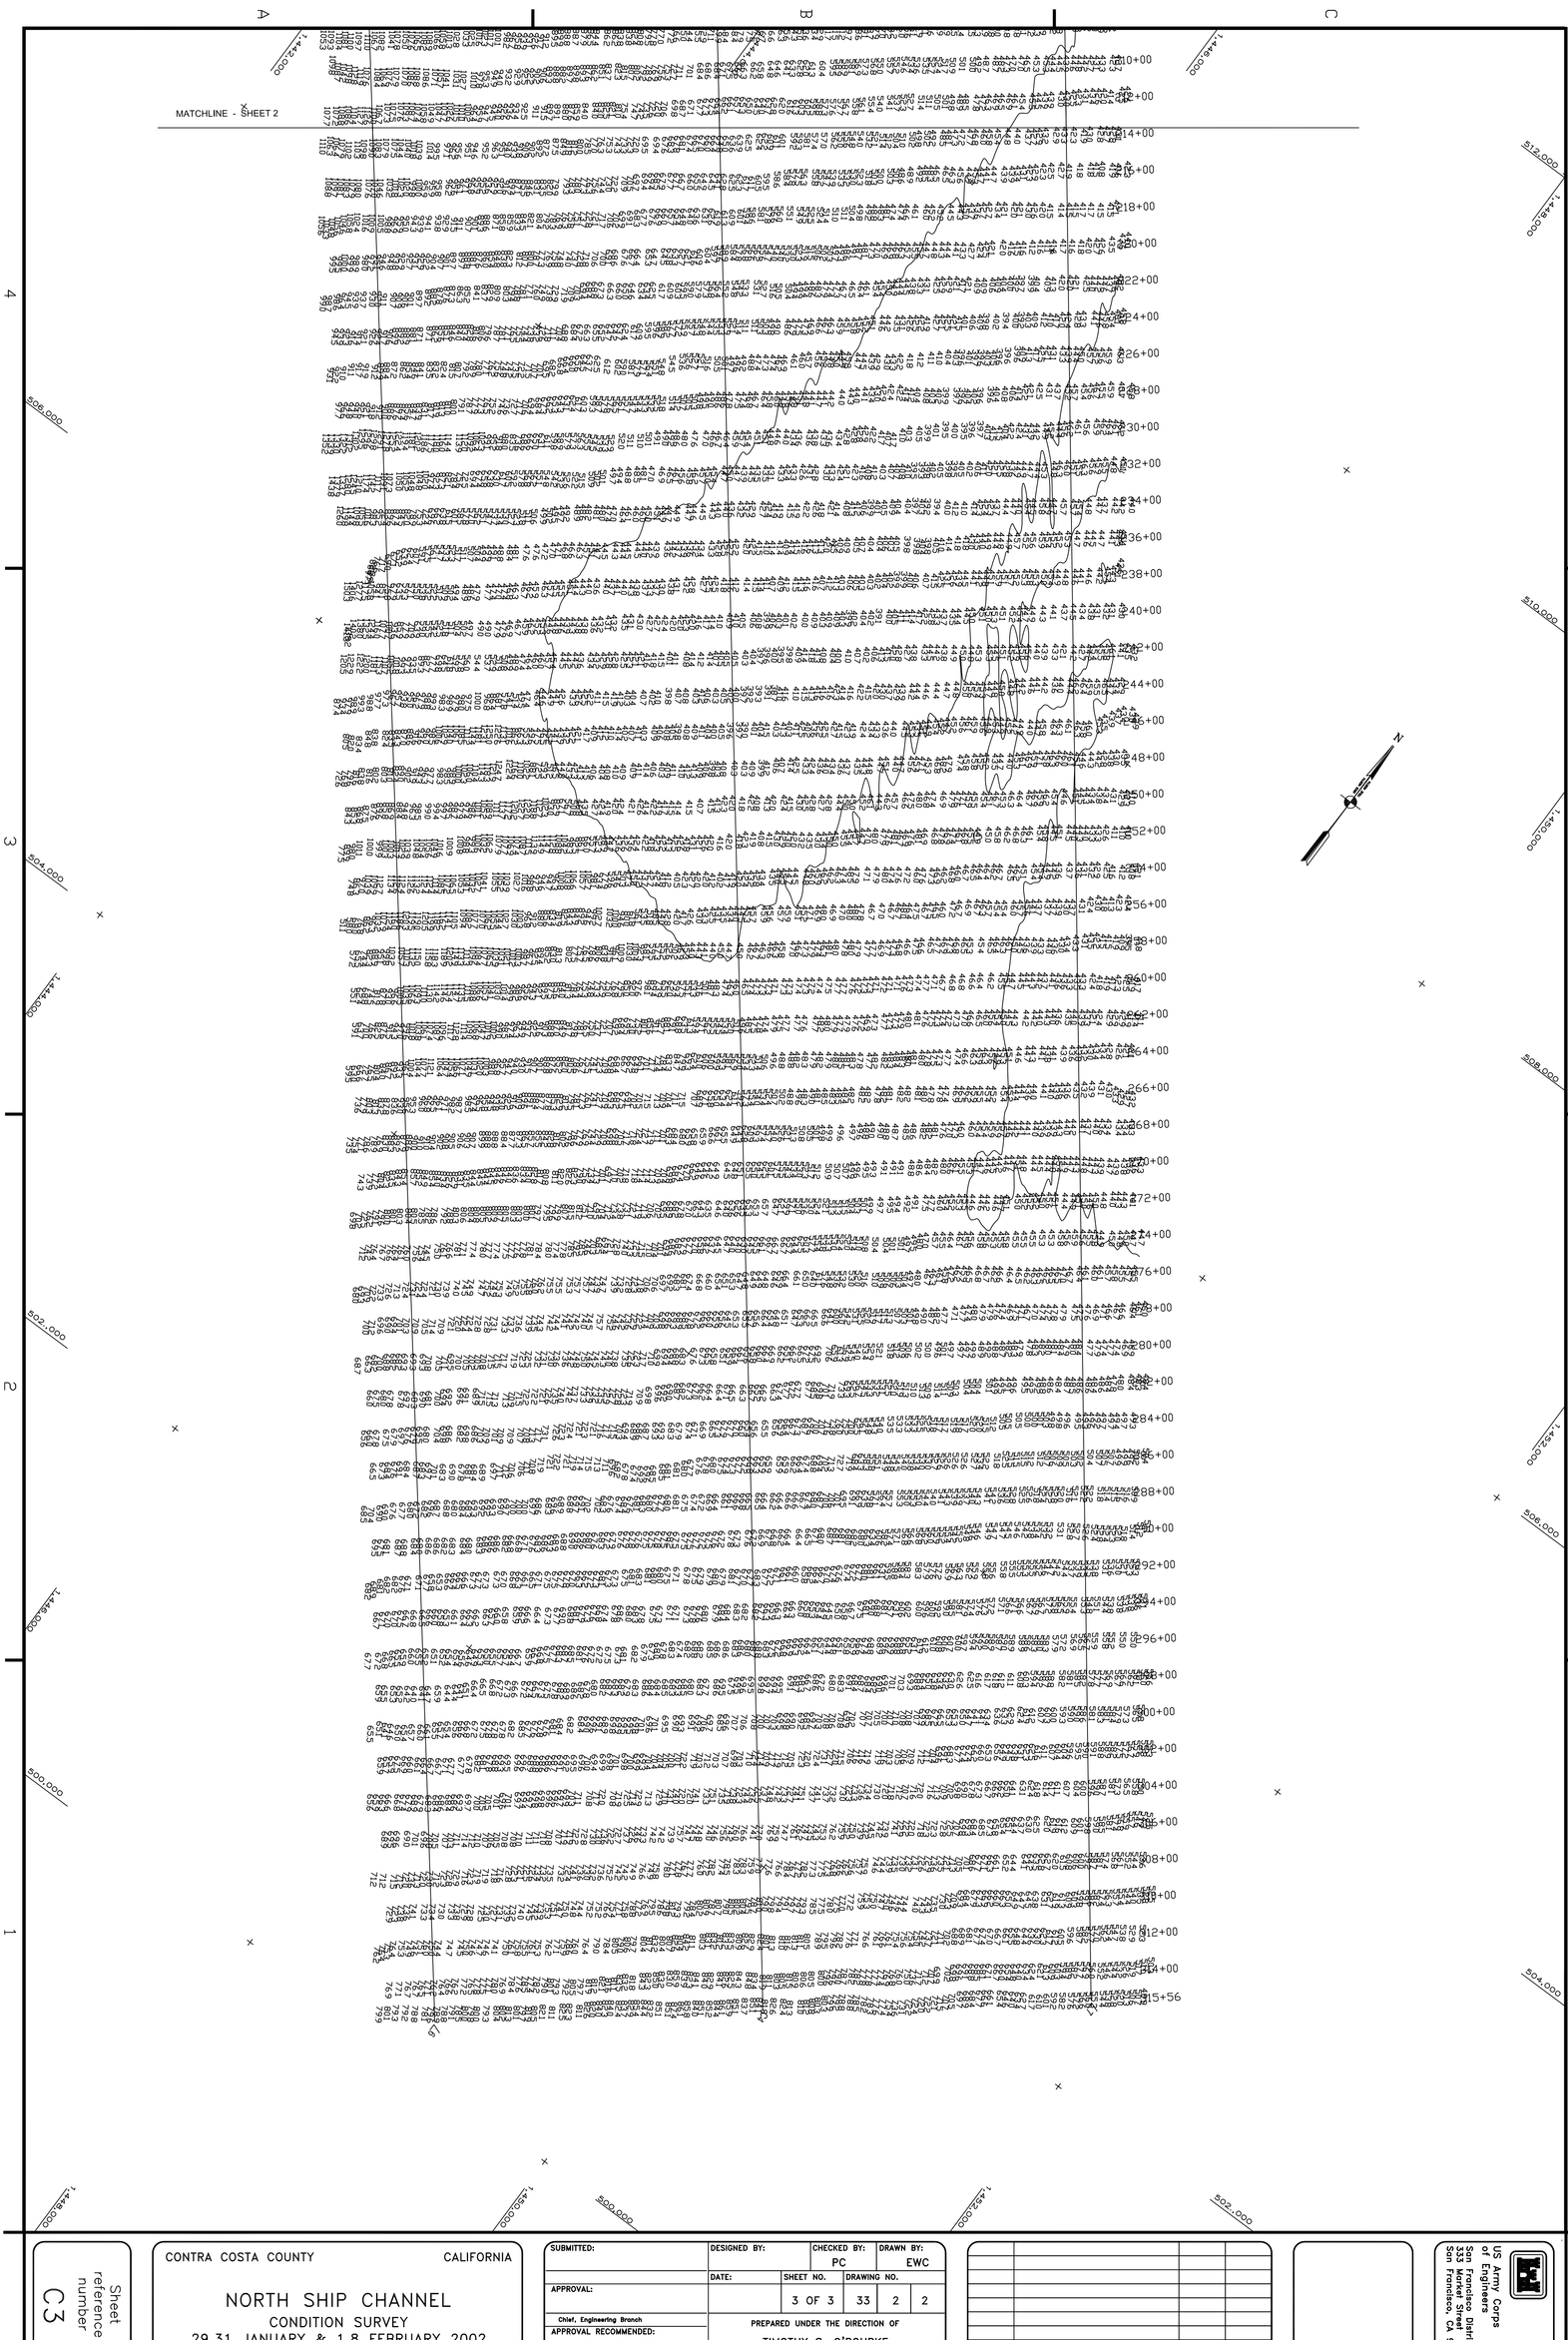

Sheet reference number C3

CONTRA COSTA COUNTY CALIFORNIA

NORTH SHIP CHANNEL

CONDITION SURVEY

29,31 JANUARY & 1,8 FEBRUARY 2002

SUBMITTED:	DESIGNED BY:	CHECKED BY:	DRAWN BY:
		PC	EWC
APPROVAL:	DATE:	SHEET NO.	DRAWING NO.
		3 OF 3	33 2 2
Chief, Engineering Branch	PREPARED UNDER THE DIRECTION OF		
APPROVAL RECOMMENDED:	TIMOTHY S. O'ROURKE		
Chief, Engineering Technical & Services Div.	LT. COLONEL, C.E., DISTRICT ENGINEER		

Mark	Description	Date	Appr.

US Army Corps of Engineers
San Francisco District
333 Market Street
San Francisco, CA 94105