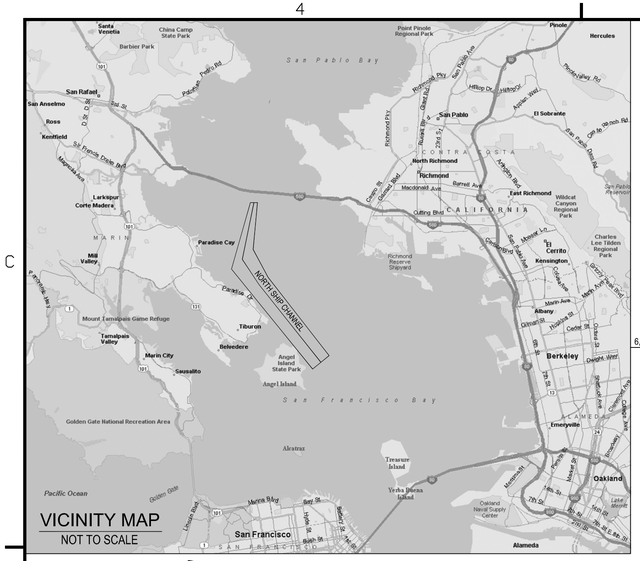

VICINITY MAP
NOT TO SCALE

PRELIMINARY ISSUE
THIS PLAN ISSUED FOR ADVANCE INFORMATION ONLY

N

NAD 83 CHANNEL ANGLE POINTS		
∠ PT	X	Y
1	6001411.92	2168757.69
2	6000607.32	2160858.09
3	6003074.82	2156153.19
4	6013227.12	2142894.39
5	6010430.32	2140664.79
6	5996932.22	2157596.09
7	6000210.52	2168757.69

NAD 83 CENTERLINE ANGLE POINTS		
∠ PT	X	Y
C1	6000811.22	2168757.69
C2	5998769.72	2159227.09
C3	6001548.62	2154936.49
C4	6011828.72	2141779.59

MATCHLINE - SHEET 2

2,166,000 2,164,000 2,162,000 2,160,000 2,158,000

6,003,000 6,001,000 5,999,000 5,997,000

NOTES:

DRAWING NOT TO BE USED AS NAVIGATION. ONLY CHANNEL CONDITION AT DATE OF SURVEY. THE LOCATION OF ALL NAVIGATION AIDS ARE BASED ON INFORMATION PROVIDED BY THE U.S. COAST GUARD. BUOY LOCATIONS REPRESENT THE POSITION OF THE SINKER ONLY.

SURVEYED BY THE CORPS OF ENGINEERS.

SOUNDINGS ARE TAKEN BY FATHOMETER AND ARE SHOWN TO THE NEAREST FOOT AND TENTHS OF A FOOT.

SOUNDINGS ARE BASED ON THE DATUM OF MEAN LOWER LOW WATER AT THE LOCALITY, NGVD 1929.

PLANE GRID AND COORDINATES ARE BASED ON THE STATE OF CALIFORNIA COORDINATE SYSTEM, LAMBERT CONFORMAL PROJECTION, ZONE III NAD 83, CALIFORNIA, AS DESCRIBED IN SPECIAL PUBLICATION NO. 235, PUBLISHED BY THE NATIONAL OCEAN SURVEY.

INFORMATION DEPICTED ON THIS MAP REPRESENT THE RESULTS OF SURVEYS MADE ON THE DATES INDICATED AND CAN ONLY BE CONSIDERED AS INDICATING THE GENERAL CONDITIONS EXTING AT THAT TIME.

PROJECT DEPTH IS 45 AT M.L.L.W.

SOUNDINGS ARE BASED ON THE TIDE GAUGE LOCATED AT THE HYDE STREET PIER, SAN FRANCISCO, CALIFORNIA.

VERTICAL CONTROL:
BENCHMARK "10" (1937) ELEV. 15.45 FT. MLLW.
BENCHMARK "11" (1946) ELEV. 15.47 FT. MLLW.

TIDE GAUGE LOCATION: TIBURON NET DEPOT

HORIZONTAL CONTROL
COAST GUARD D-BEACON

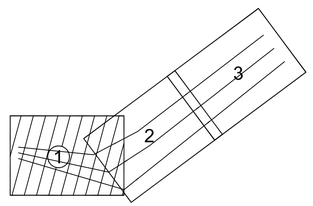

SHEET INDEX

GRAPHICS SCALE 1" = 400'

400' 0 200' 400' 800' 1600'

US Army Corps of Engineers
San Francisco District
333 Market Street
San Francisco, CA 94105

Mark	Description	Date	Appr.

DESIGNED BY:		CHECKED BY: TVW	DRAWN BY: EC
	SHEET NO.	DRAWING NO.	
DATE: 4/6/2007	1 OF 3	133	2 6

PREPARED UNDER THE DIRECTION OF
CRAIG W. KILEY
LT. COLONEL, C.E., DISTRICT ENGINEER

SUBMITTED:
Hydro. Survey Team Leader

APPROVAL RECOMMENDED:
Chief, Technical Support Section

APPROVED:
Chief, Construction Branch

CONTRA COSTA COUNTY CALIFORNIA

NORTH SHIP CHANNEL
CONDITION SURVEY
28 FEBRUARY & 2, 14 MARCH 2007

Sheet reference number
C1