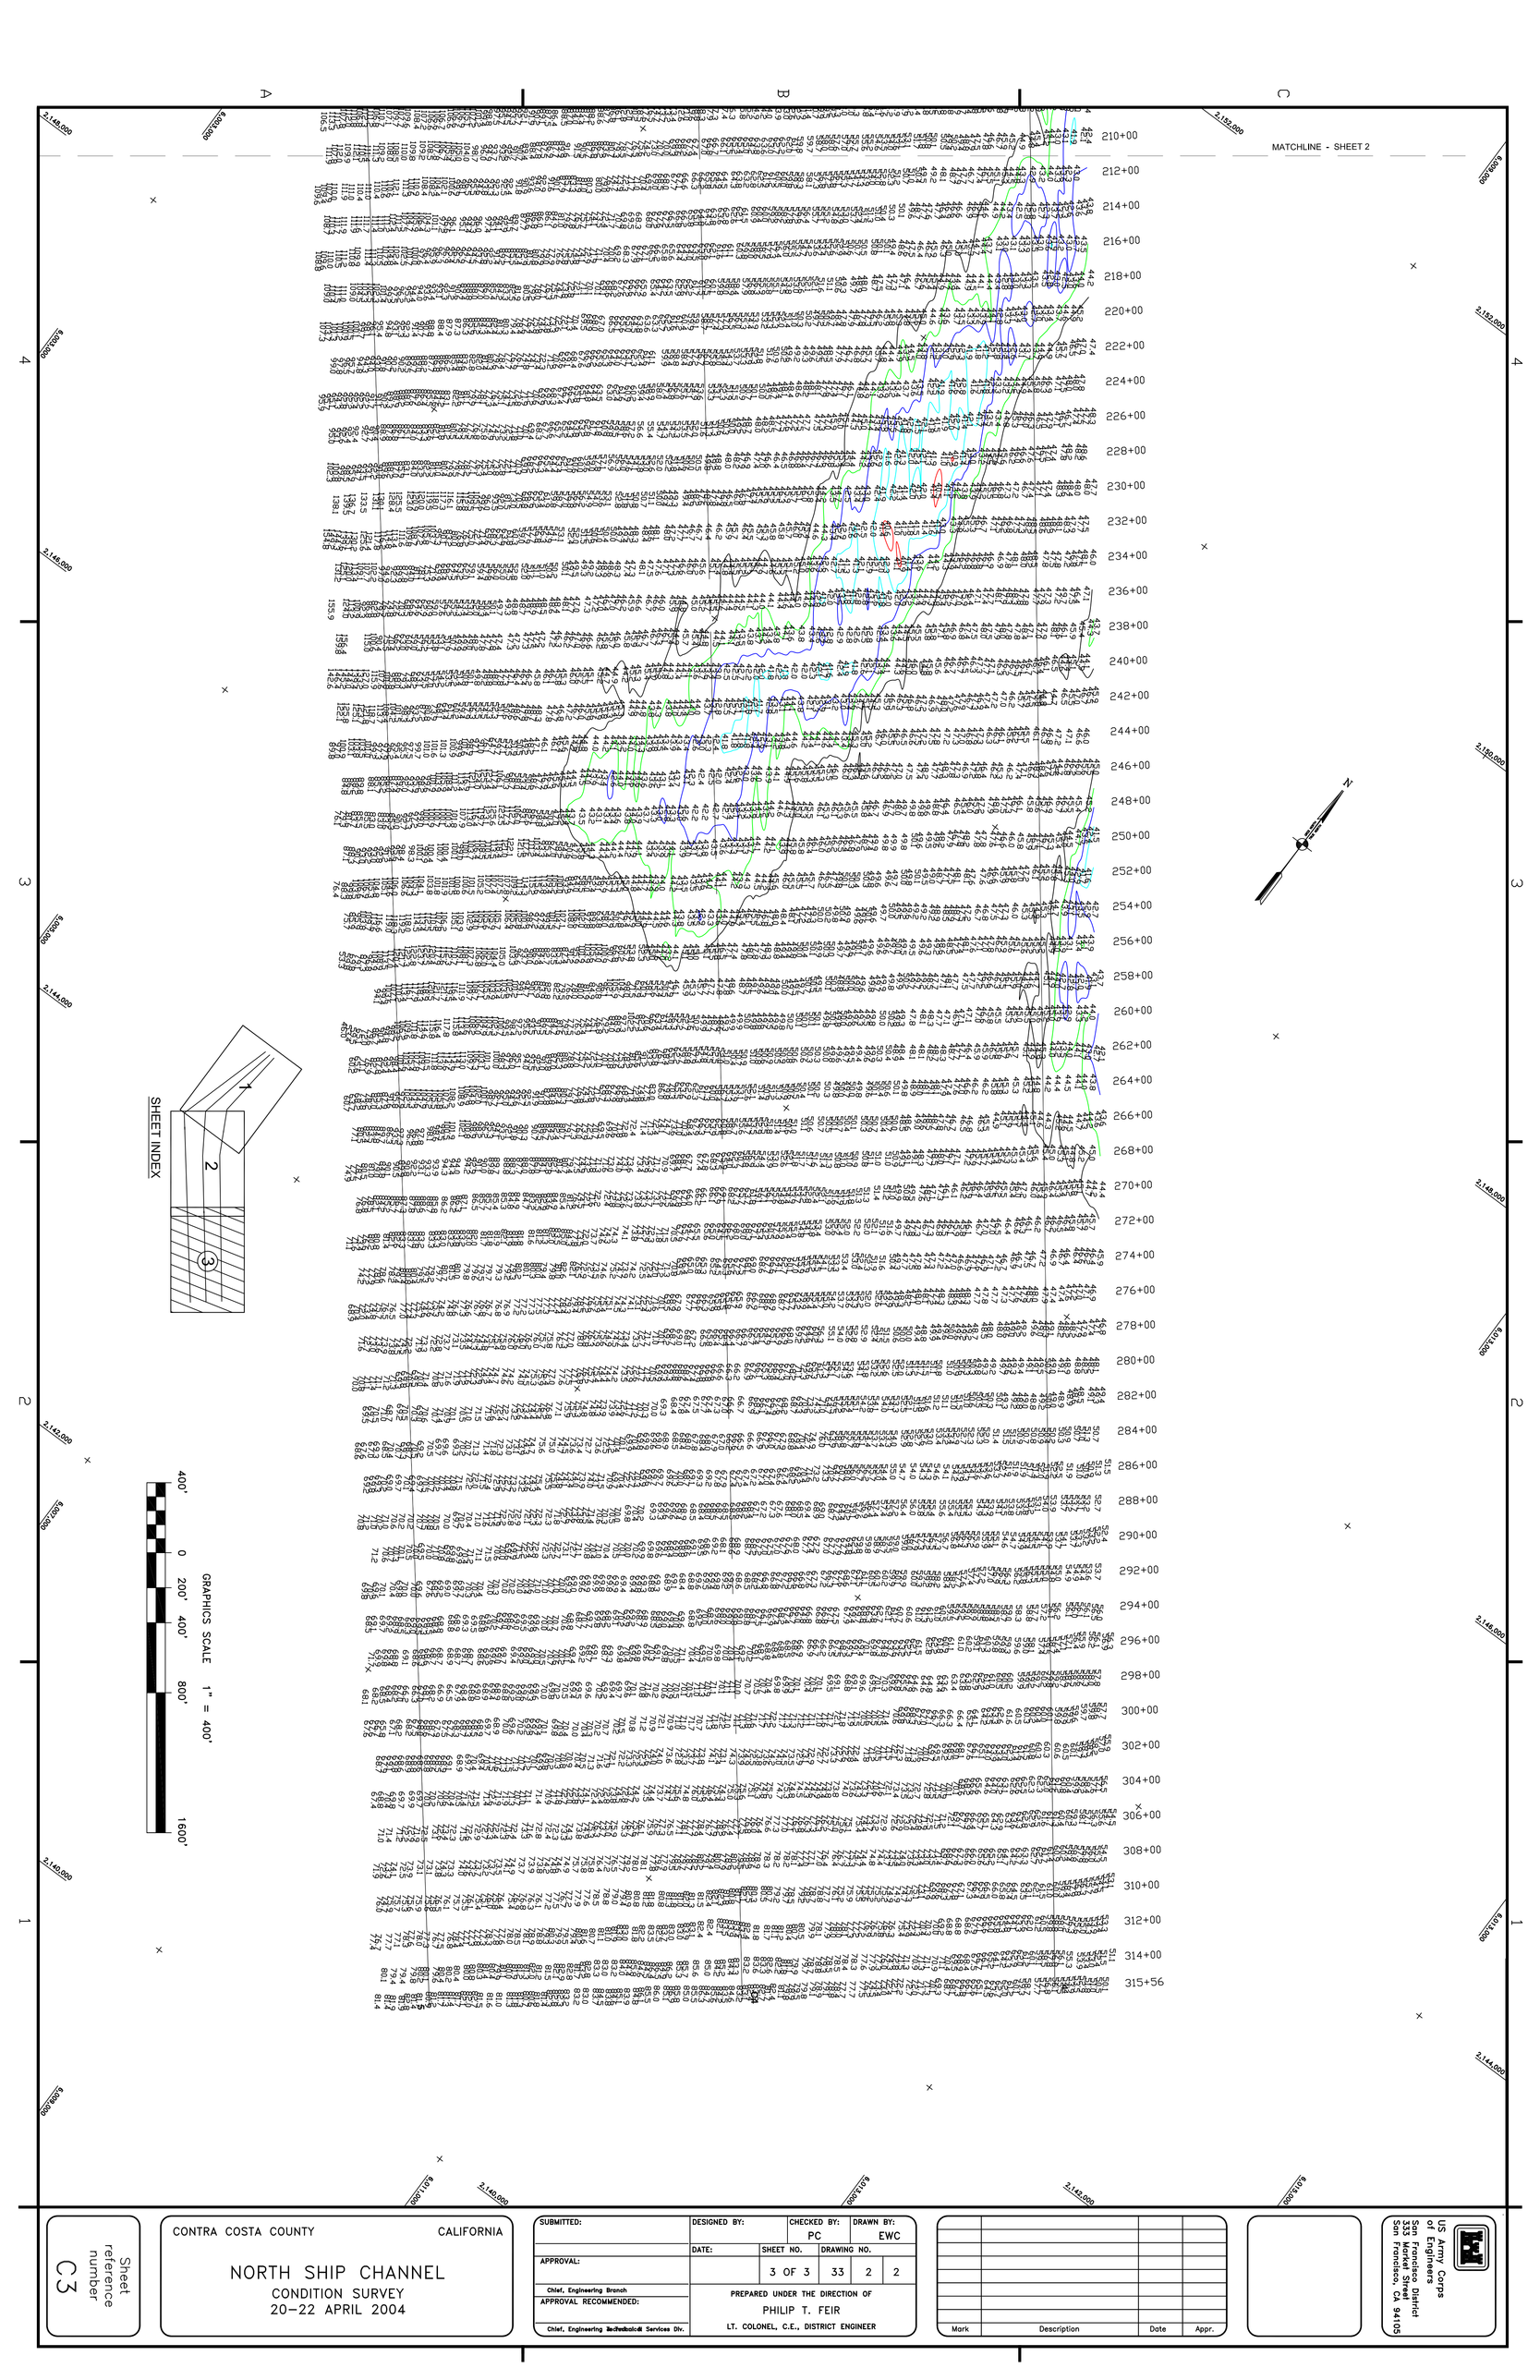

Sheet reference number C3

CONTRA COSTA COUNTY CALIFORNIA

NORTH SHIP CHANNEL

CONDITION SURVEY

20–22 APRIL 2004

SUBMITTED:	DESIGNED BY:	CHECKED BY:	DRAWN BY:
		PC	EWC
APPROVAL:	DATE:	SHEET NO.	DRAWING NO.
		3 OF 3	33 2 2
Chief, Engineering Branch	PREPARED UNDER THE DIRECTION OF		
APPROVAL RECOMMENDED:	PHILIP T. FEIR		
Chief, Engineering Technical Services Div.	LT. COLONEL, C.E., DISTRICT ENGINEER		

Mark	Description	Date	Appr.

US Army Corps of Engineers
San Francisco District
333 Market Street
San Francisco, CA 94105