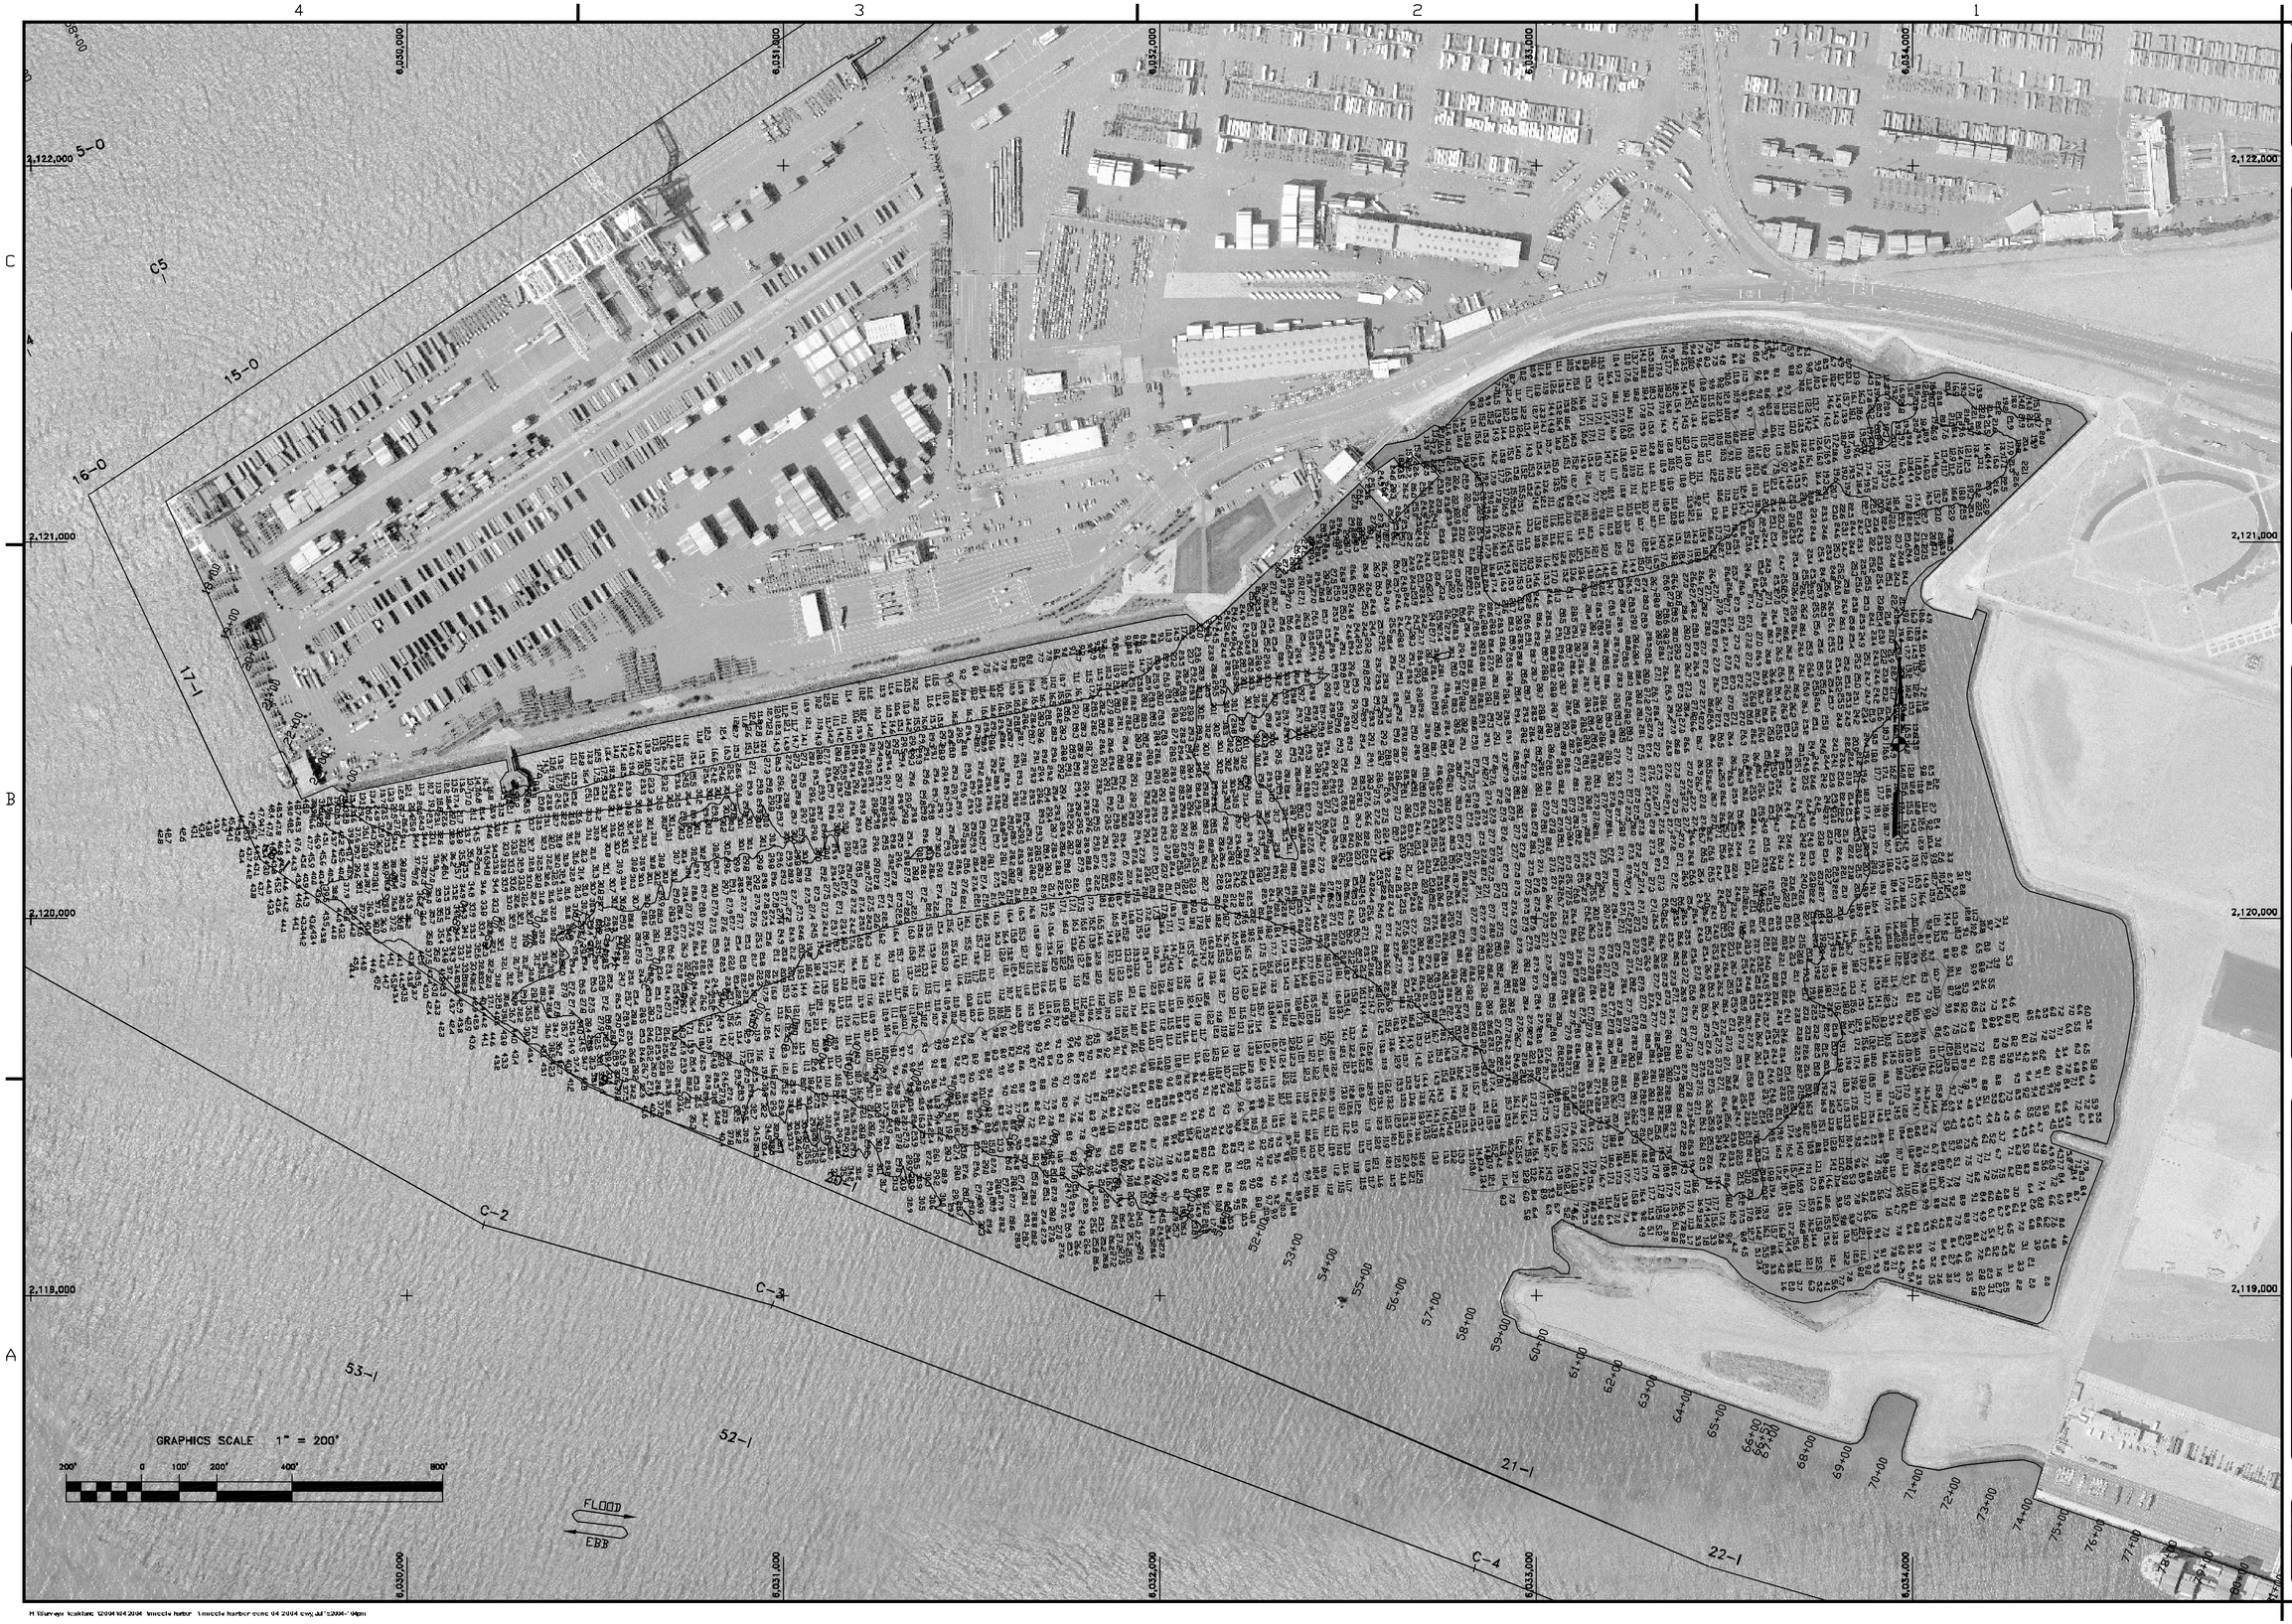

US Army Corps of Engineers
San Francisco District
333 Market Street
San Francisco, CA 94105

Mark	Description	Date	Appr.

SUBMITTED: PC	DESIGNED BY:	CHECKED BY: TVW	DRAWN BY: EWC
Hydro Survey Section	DATE: 4/14/2004	SHEET NO. 1 OF 1	DRAWING NO. 2 2 347
APPROVAL RECOMMENDED: Chief, Engineering Branch	PREPARED UNDER THE DIRECTION OF MICHAEL McCORMICK LT. COLONEL, C.E., DISTRICT ENGINEER		
APPROVED: Chief, Engineering & Technical Services Div.			

ALAMEDA COUNTY CALIFORNIA

OAKLAND MIDDLE HARBOR
CONDITION SURVEY
4, 6 & 9 APRIL 2004

Sheet reference number
C1