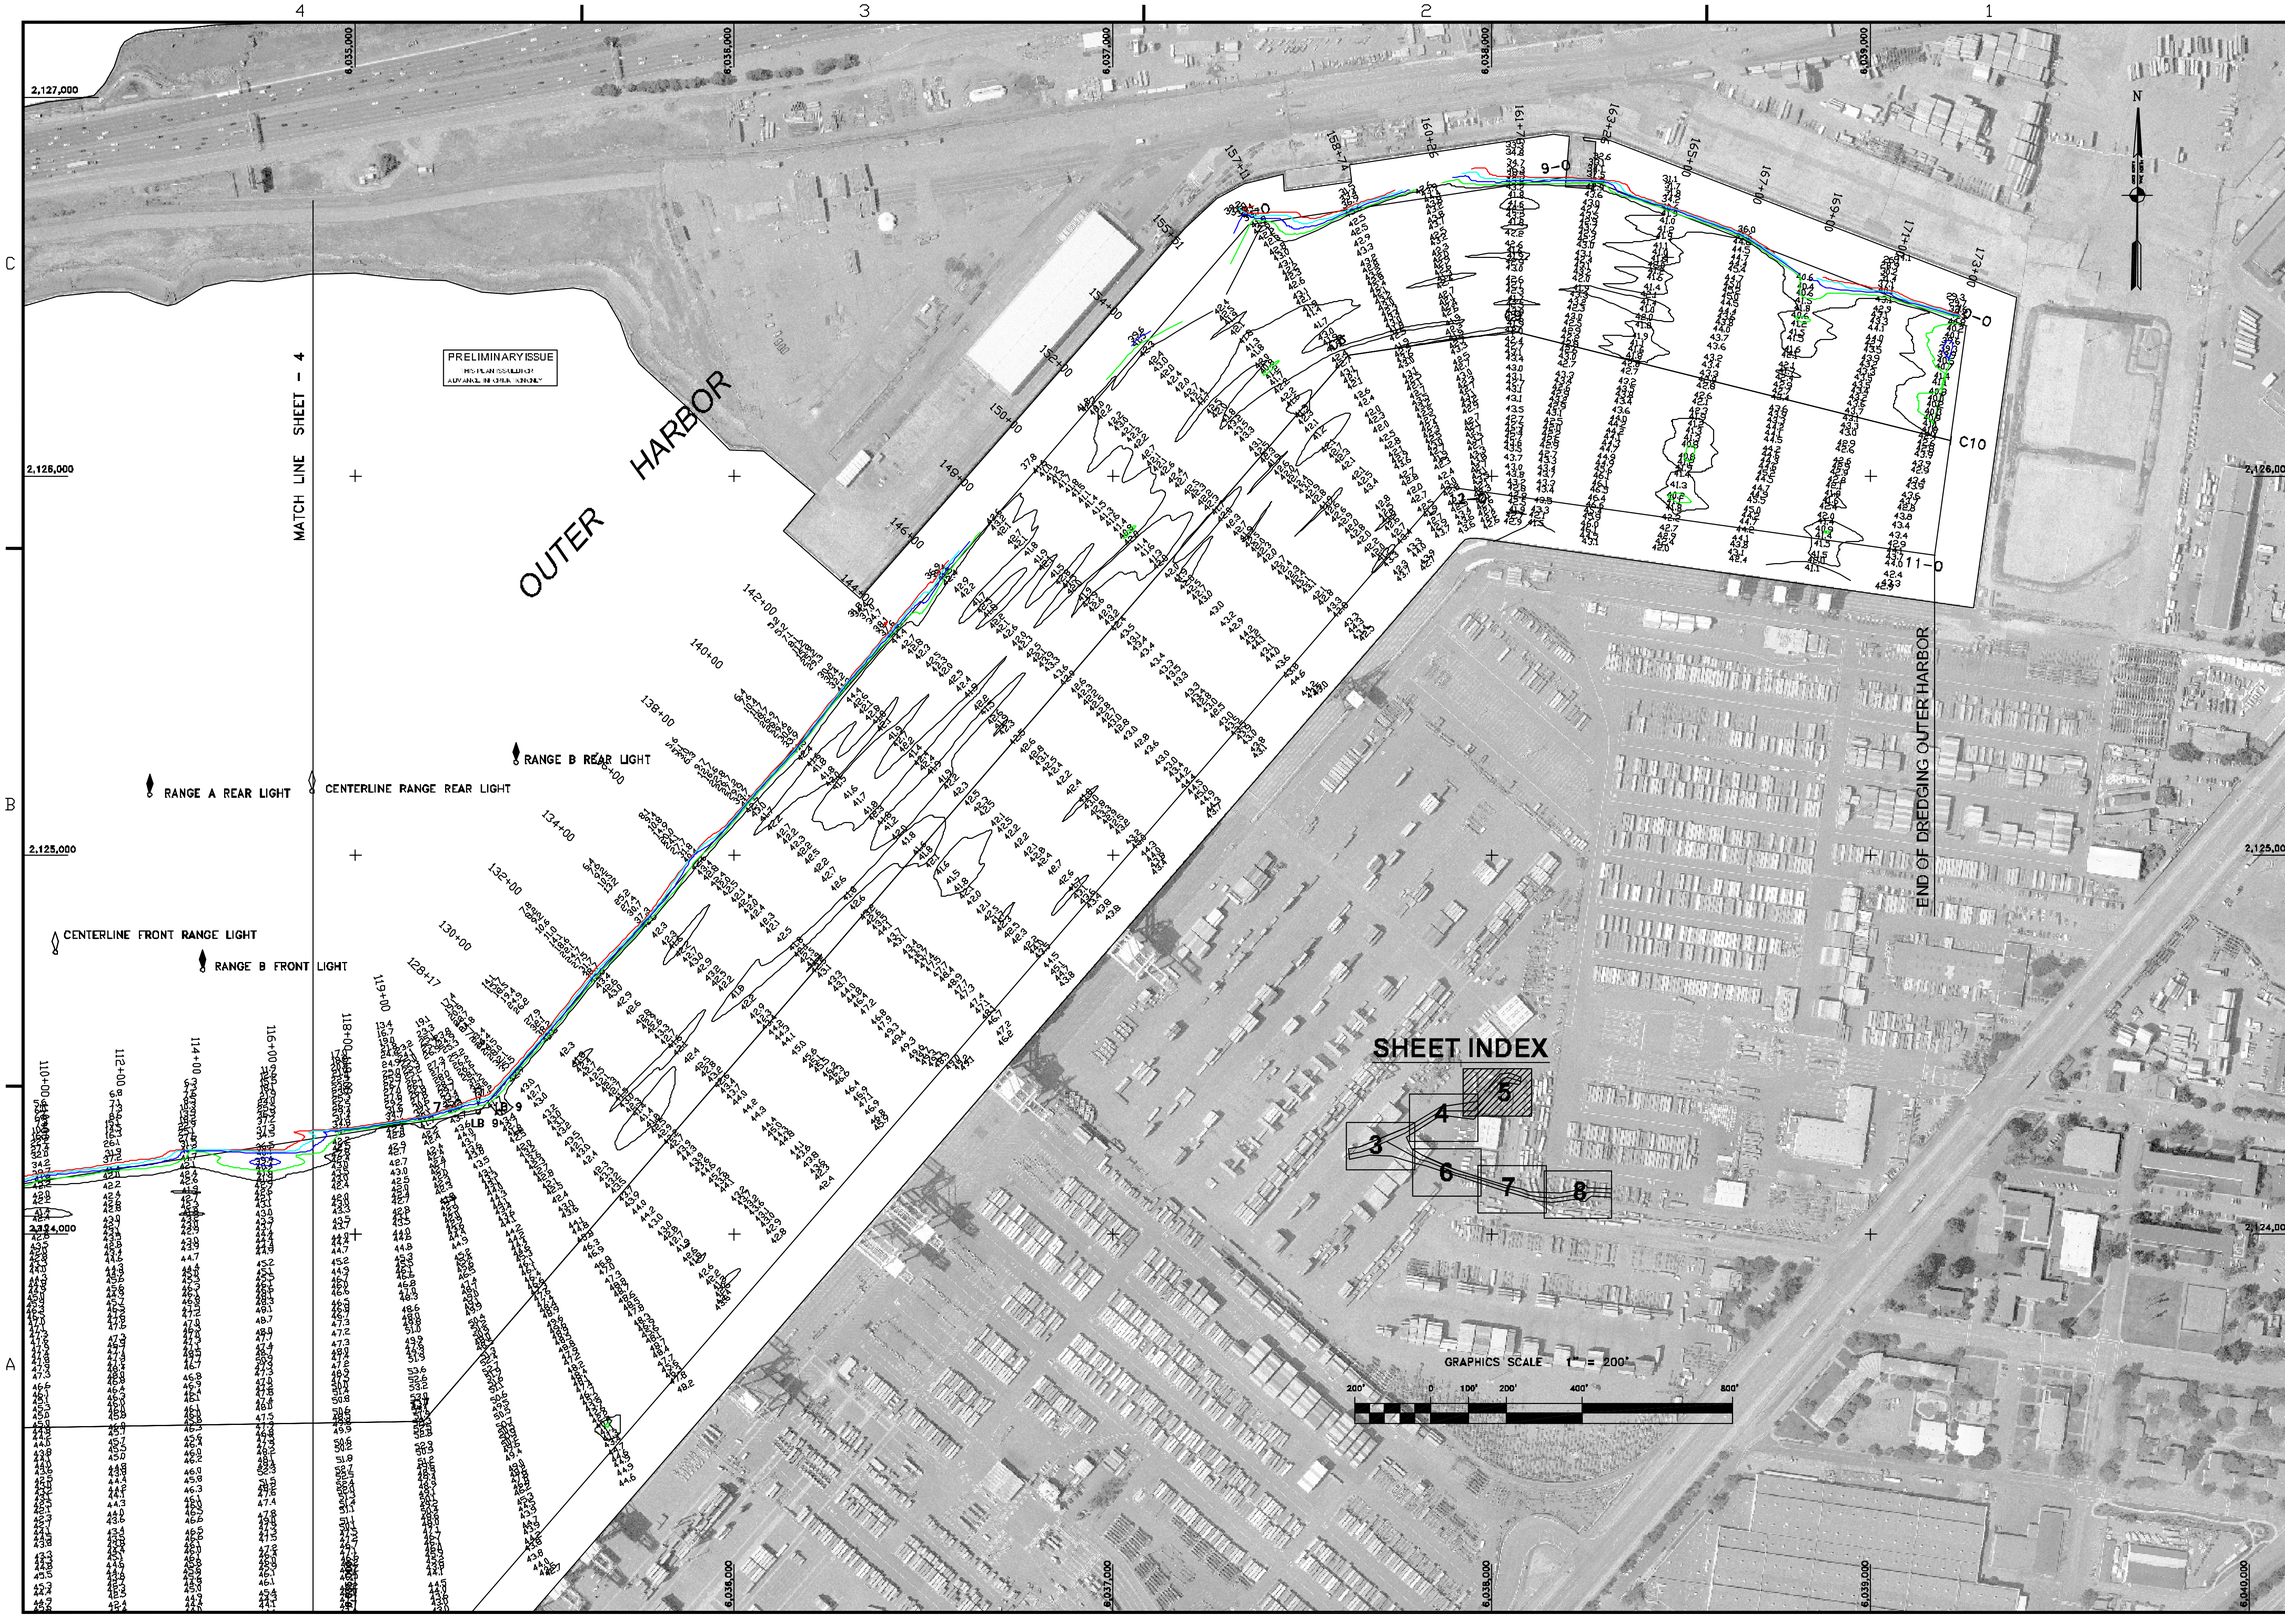

US Army Corps of Engineers
San Francisco District
333 Market Street
San Francisco, CA 94105

Mark	Description	Date	Appr.

DESIGNED BY: PC		CHECKED BY: TVW	DRAWN BY: EWC
Hydro Survey Section		SHEET NO. 4 OF 8	DRAWING NO. 2 2 340
APPROVAL RECOMMENDED:	DATE: 12/10/2002		
Chief, Engineering Division	PREPARED UNDER THE DIRECTION OF MICHAEL McCORMICK LT. COLONEL C.E., DISTRICT ENGINEER		
APPROVED:			
Chief, Engineering Technical & Services Div.			

ALAMEDA COUNTY CALIFORNIA

OAKLAND OUTER HARBOR
CONDITION SURVEY
5-10 MARCH 2003

Sheet reference number
C5