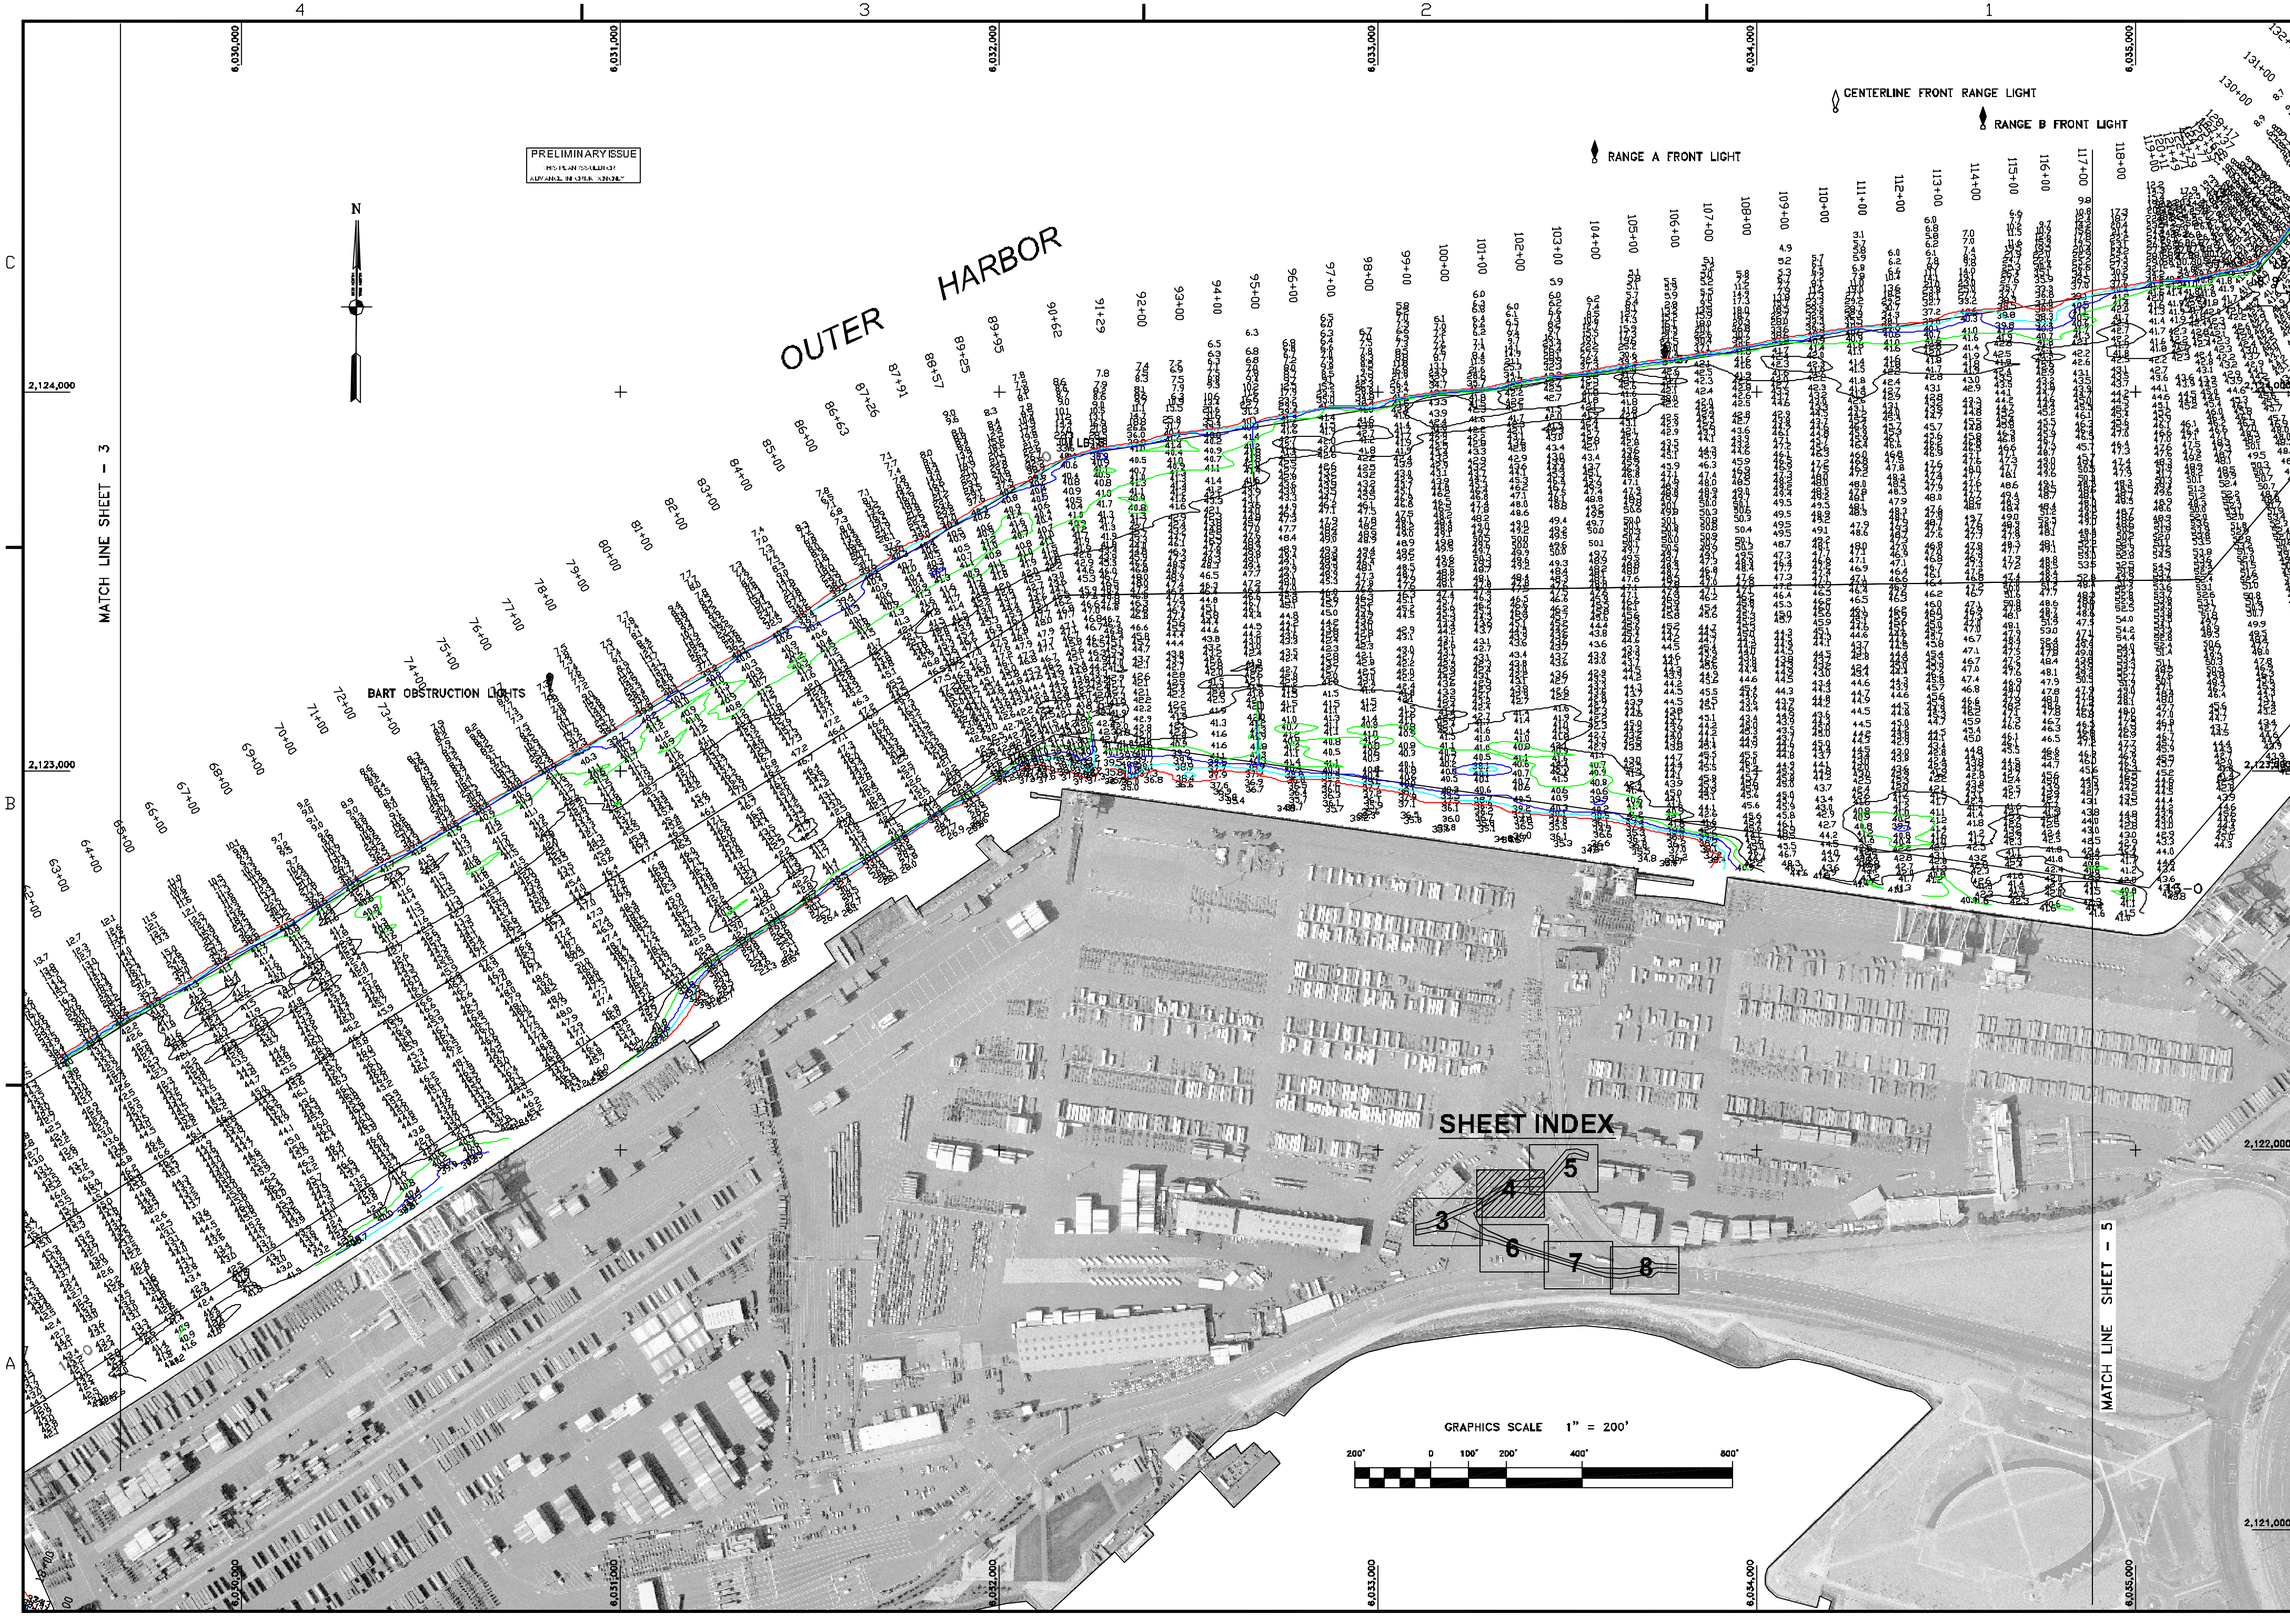

US Army Corps of Engineers
San Francisco District
333 Market Street
San Francisco, CA 94105

Mark	Description	Date	Appr.

SUBMITTED: PC	DESIGNED BY:	CHECKED BY: TVW	DRAWN BY: EWC
Hydro Survey Section	DATE: 9/26/2003	SHEET NO. 4 OF 8	DRAWING NO. 2 2 344
APPROVAL RECOMMENDED: Chief, Engineering Branch	PREPARED UNDER THE DIRECTION OF MICHAEL McCORMICK LT. COLONEL, C.E., DISTRICT ENGINEER		
APPROVED: Chief, Engineering Technical & Services Div.			

ALAMEDA COUNTY CALIFORNIA

OAKLAND OUTER HARBOR

PREDREDGE SURVEY
5–8 AUGUST AND
4&11 SEPTEMBER 2003

Sheet reference number
C4