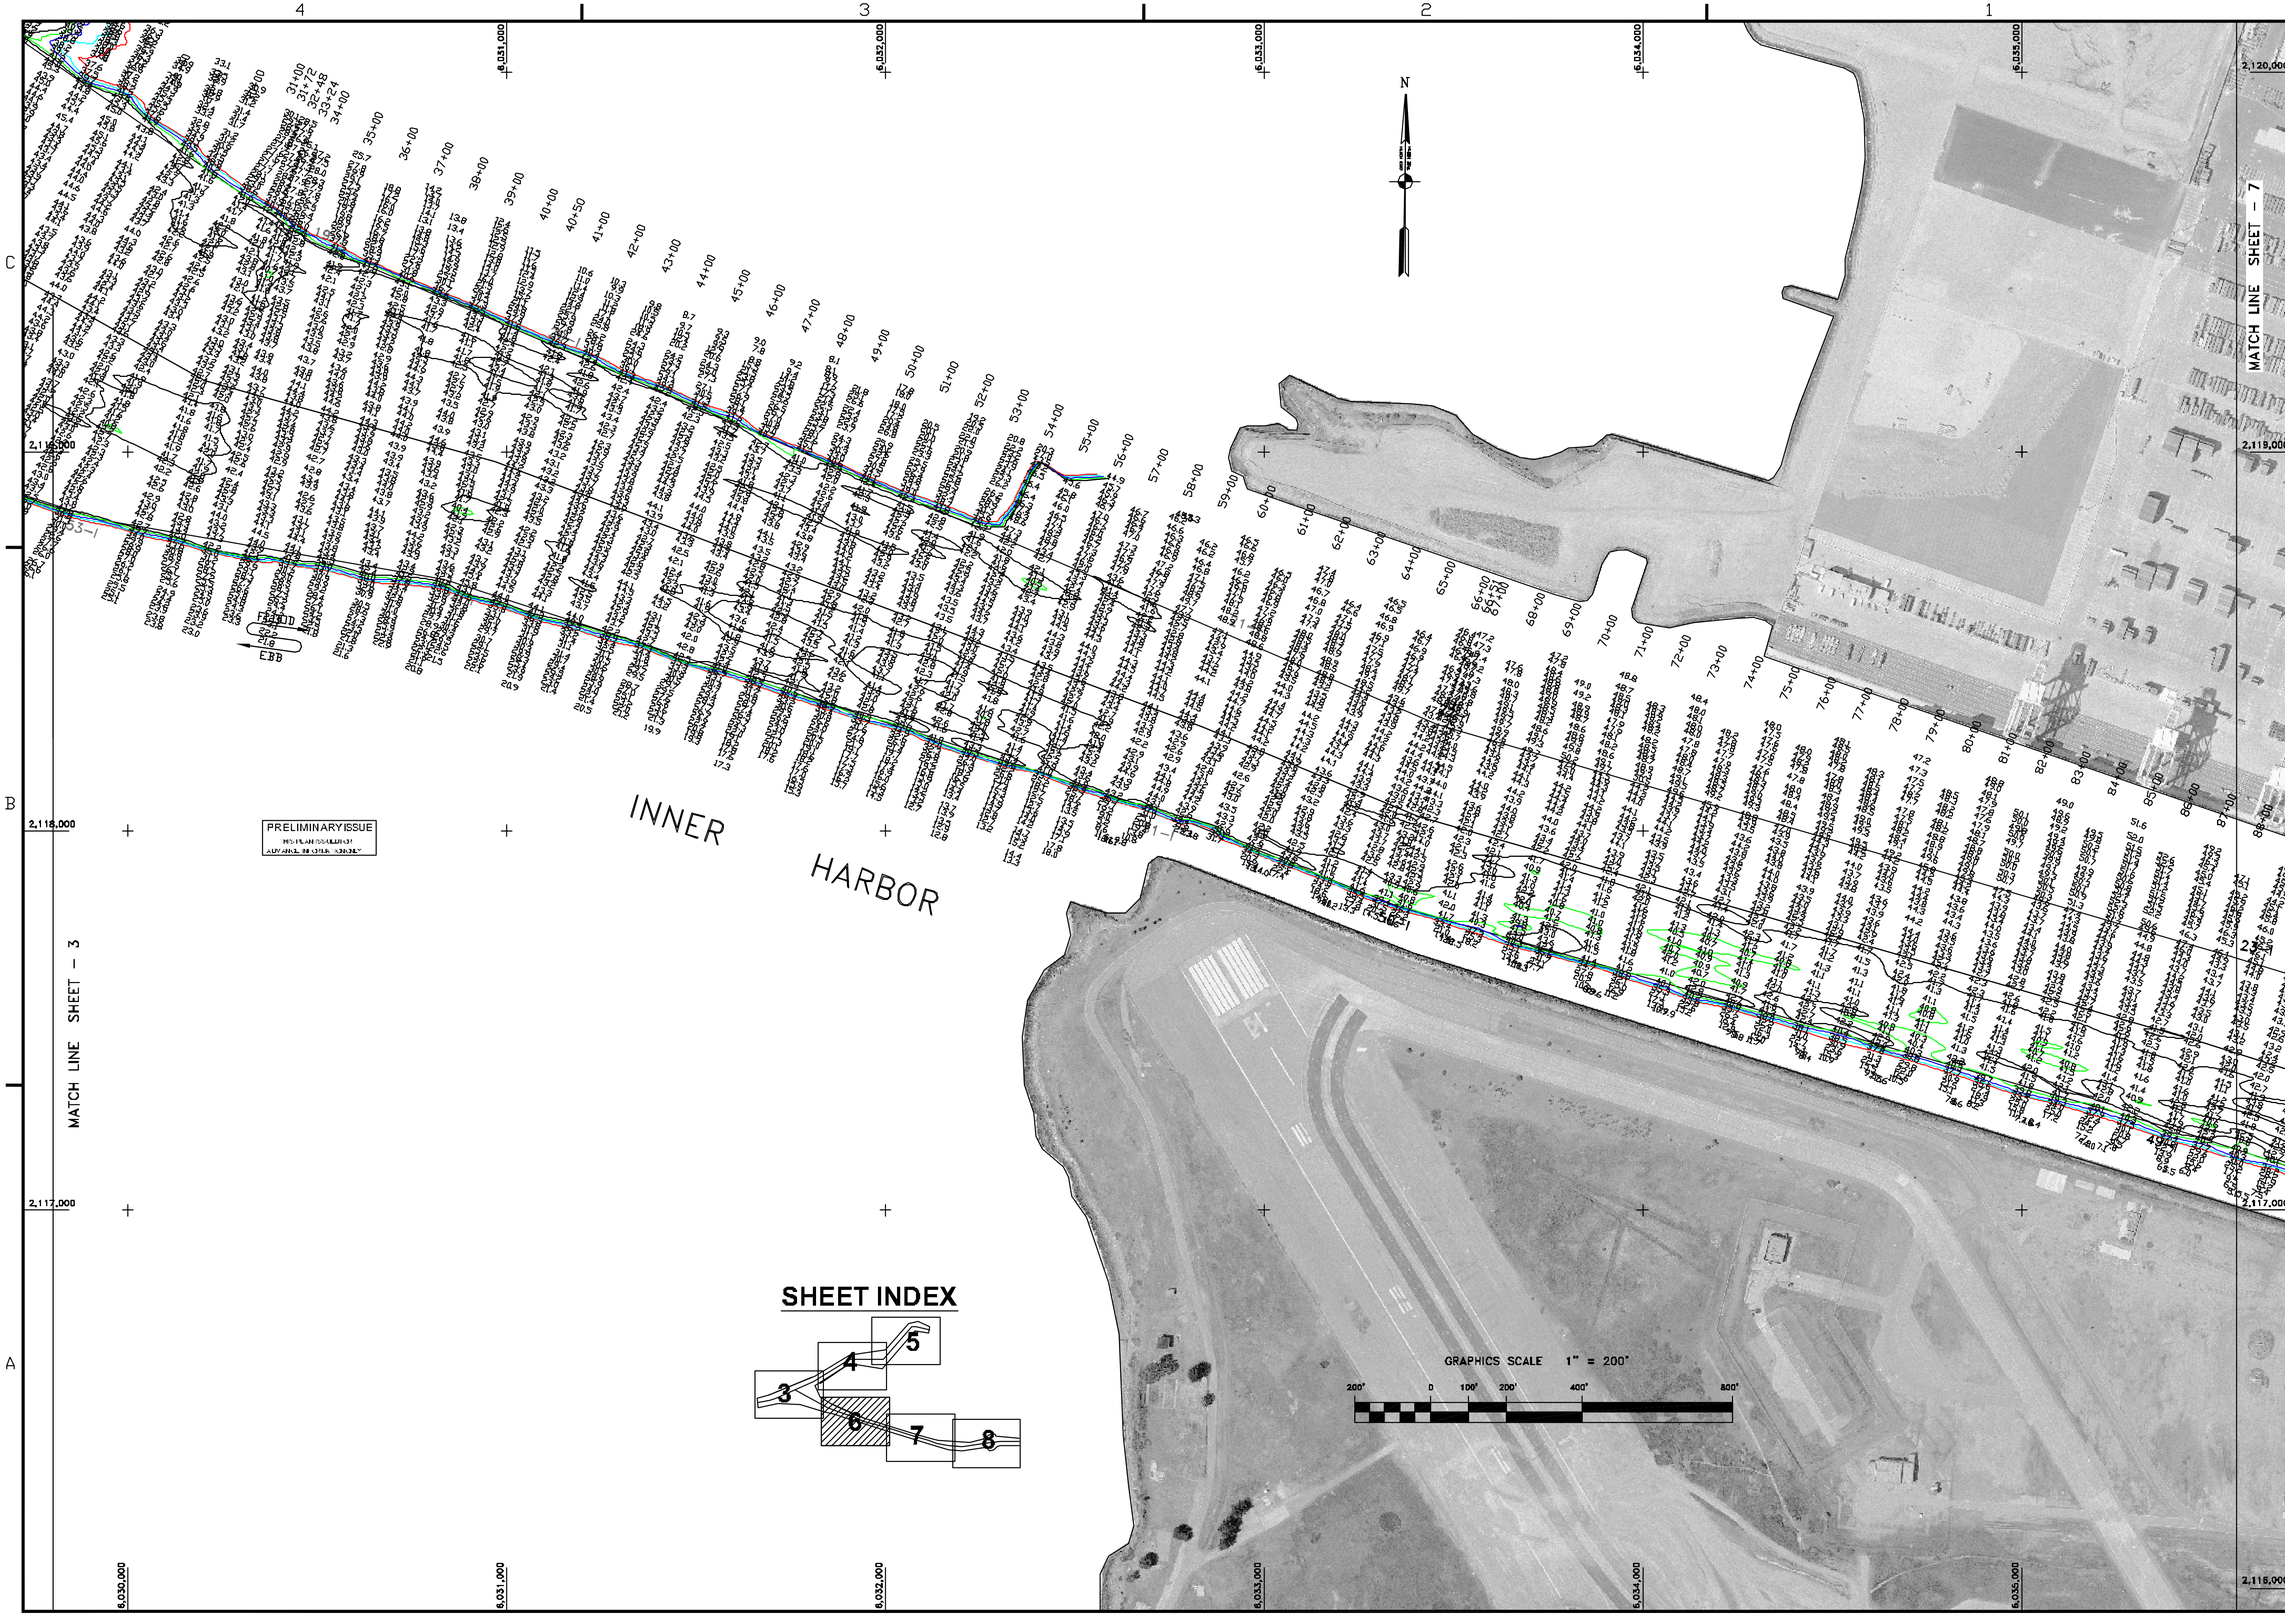

US Army Corps of Engineers
San Francisco District
333 Market Street
San Francisco, CA 94105

Mark	Description	Date	Appr.

SUBMITTED: PC	DESIGNED BY:	CHECKED BY: TVW	DRAWN BY: EWC
APPROVAL RECOMMENDED:	DATE: 9/26/2003	SHEET NO. 6 OF 8	DRAWING NO. 2 2 344
Chief, Engineering Division	PREPARED UNDER THE DIRECTION OF MICHAEL McCORMICK		
APPROVED: Chief, Engineering Technical & Services Div.	LT. COLONEL, C.E., DISTRICT ENGINEER		

ALAMEDA COUNTY CALIFORNIA

OAKLAND INNER HARBOR

PREDREDGE SURVEY
12, 14-16 AUGUST
12, 16, 18, 23-24 SEPTEMBER 2003

Sheet reference number
C6