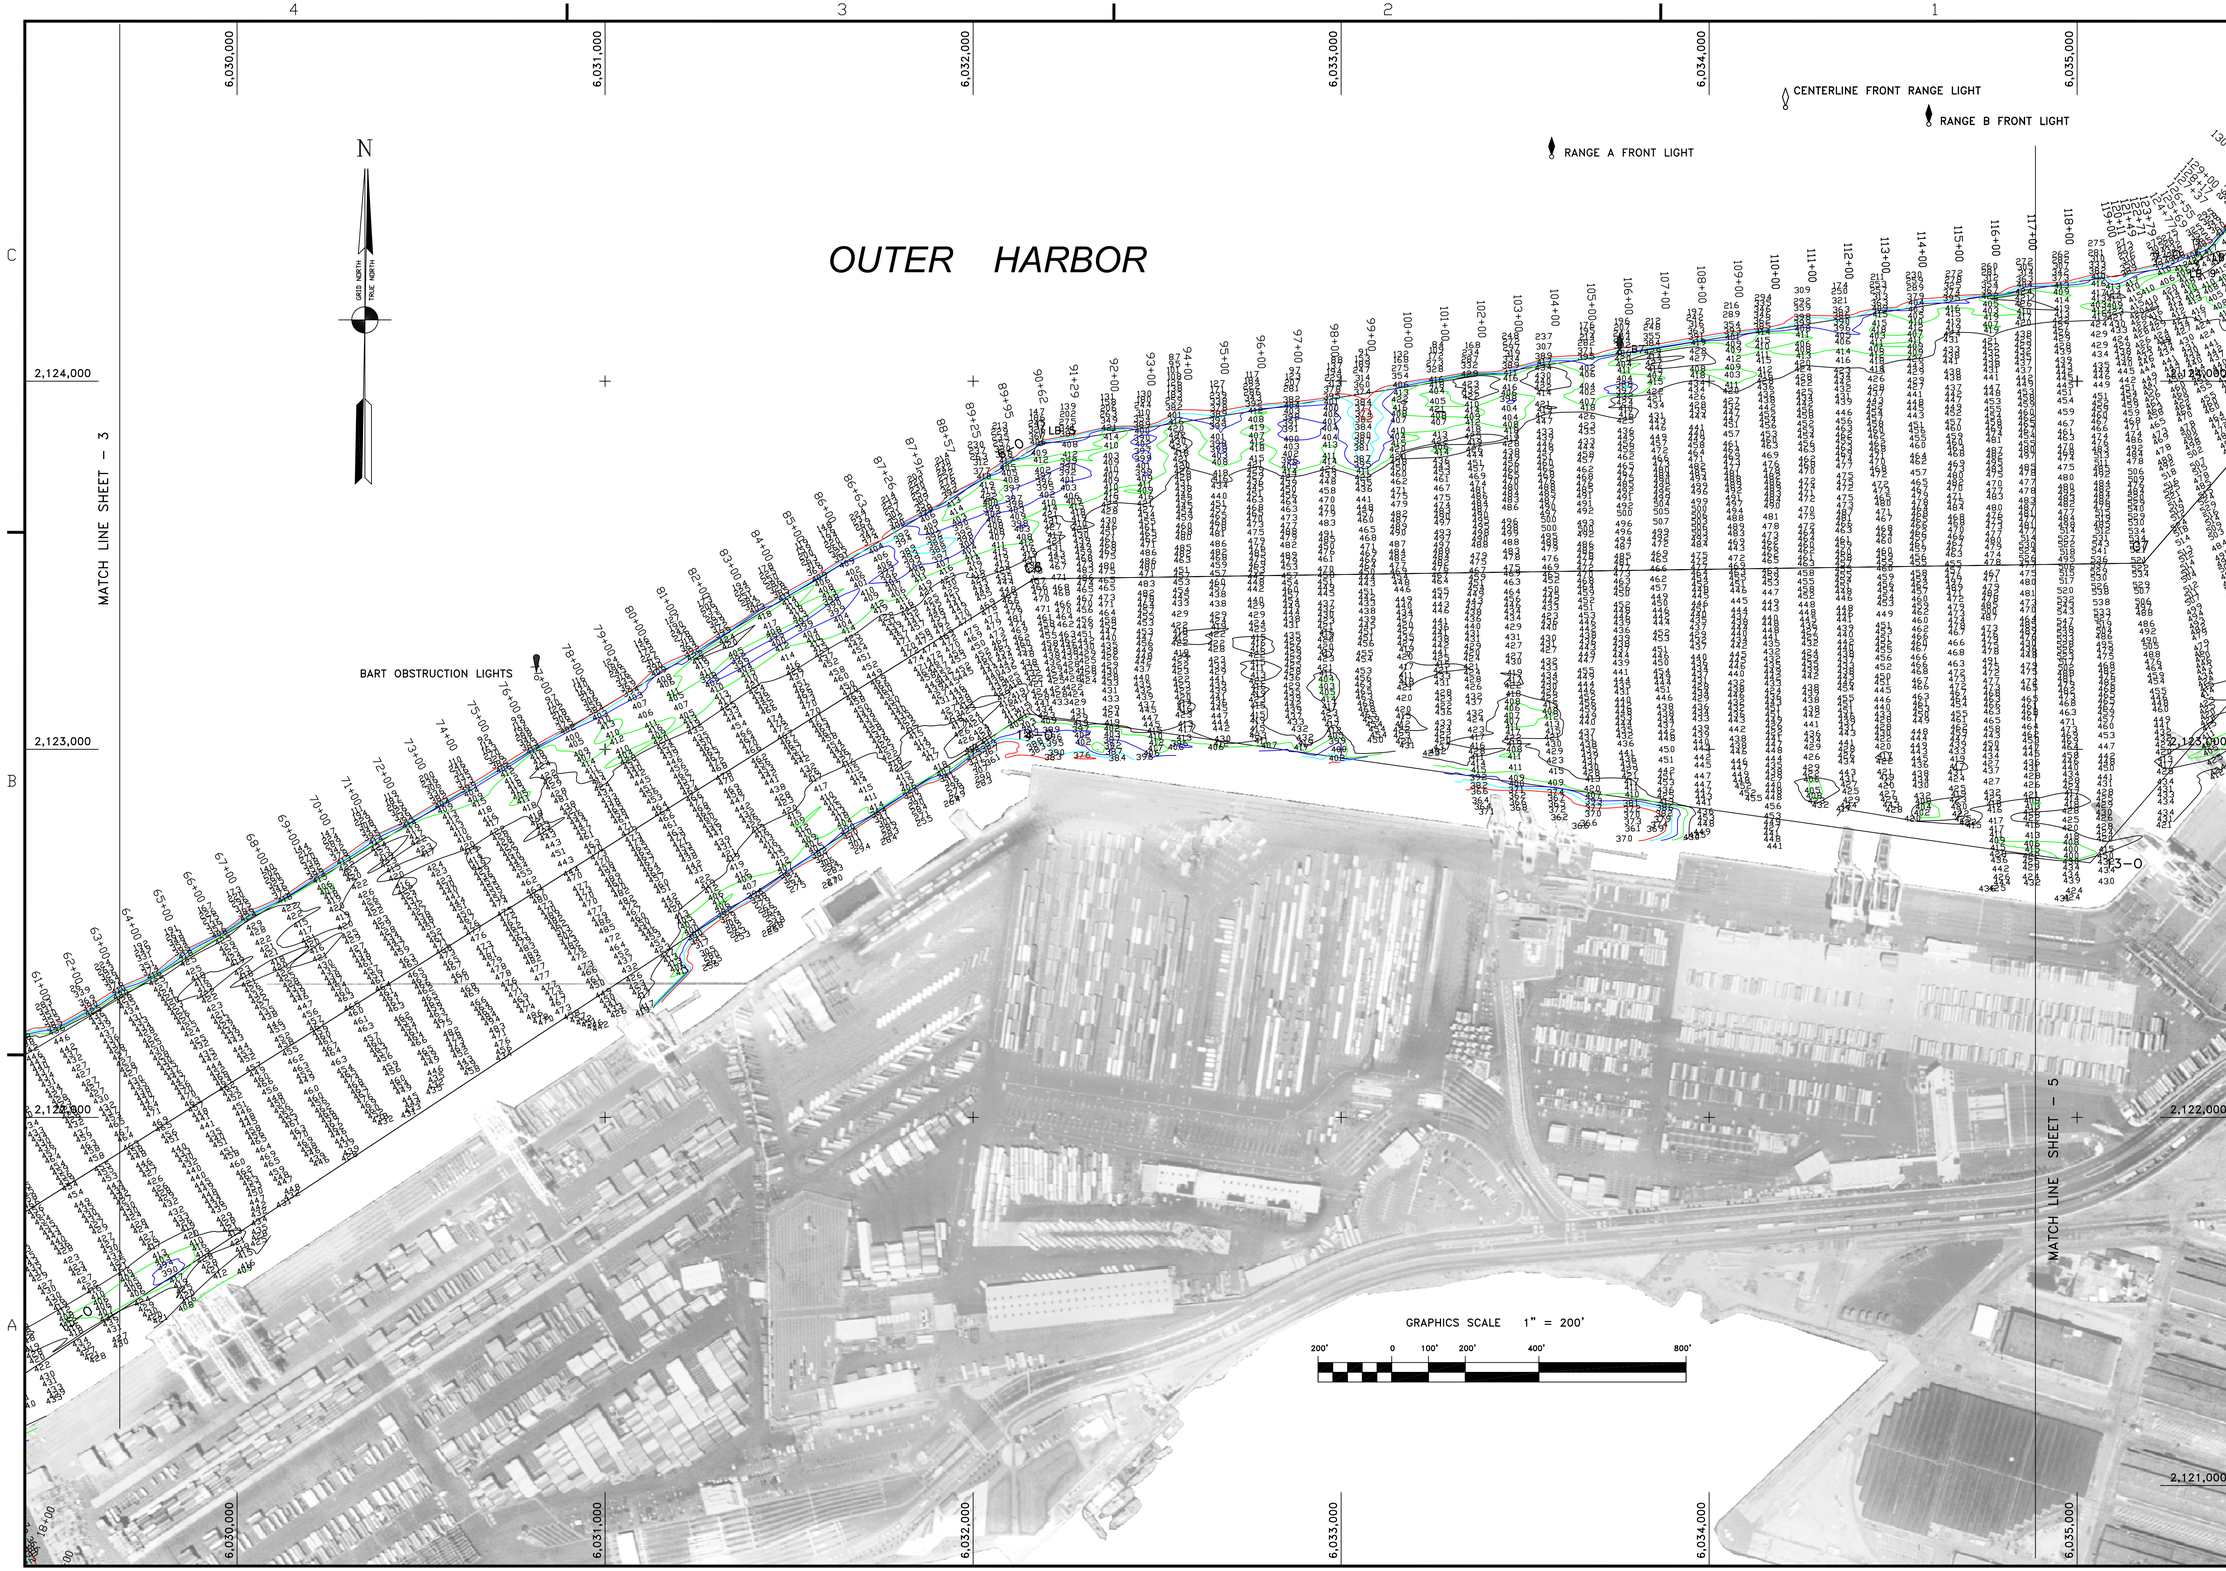

F:\Surveys\OAKLAND\predredge 08 2002\ oakland habor_08 2002.dwg Sep 27,2002 - 2:29pm

US Army Corps of Engineers
San Francisco District
333 Market Street
San Francisco, CA 94105

Mark	Description	Date	Appr.

DESIGNED BY: EWC
CHECKED BY: TVW
DRAWN BY: EWC
DATE: 8/29/2002
SHEET NO. 4 OF 8
DRAWING NO. 2 337

SUBMITTED:
APPROVAL RECOMMENDED:
Chief, Engineering Branch
APPROVED:
Chief, Engineering Technical & Services Div.

PREPARED UNDER THE DIRECTION OF
MICHAEL McCORMICK
LT. COLONEL, C.E., DISTRICT ENGINEER

ALAMEDA COUNTY CALIFORNIA

OAKLAND OUTER HARBOR
PREDREDGE SURVEY
13-15 AUGUST 2002

Sheet reference number
C4