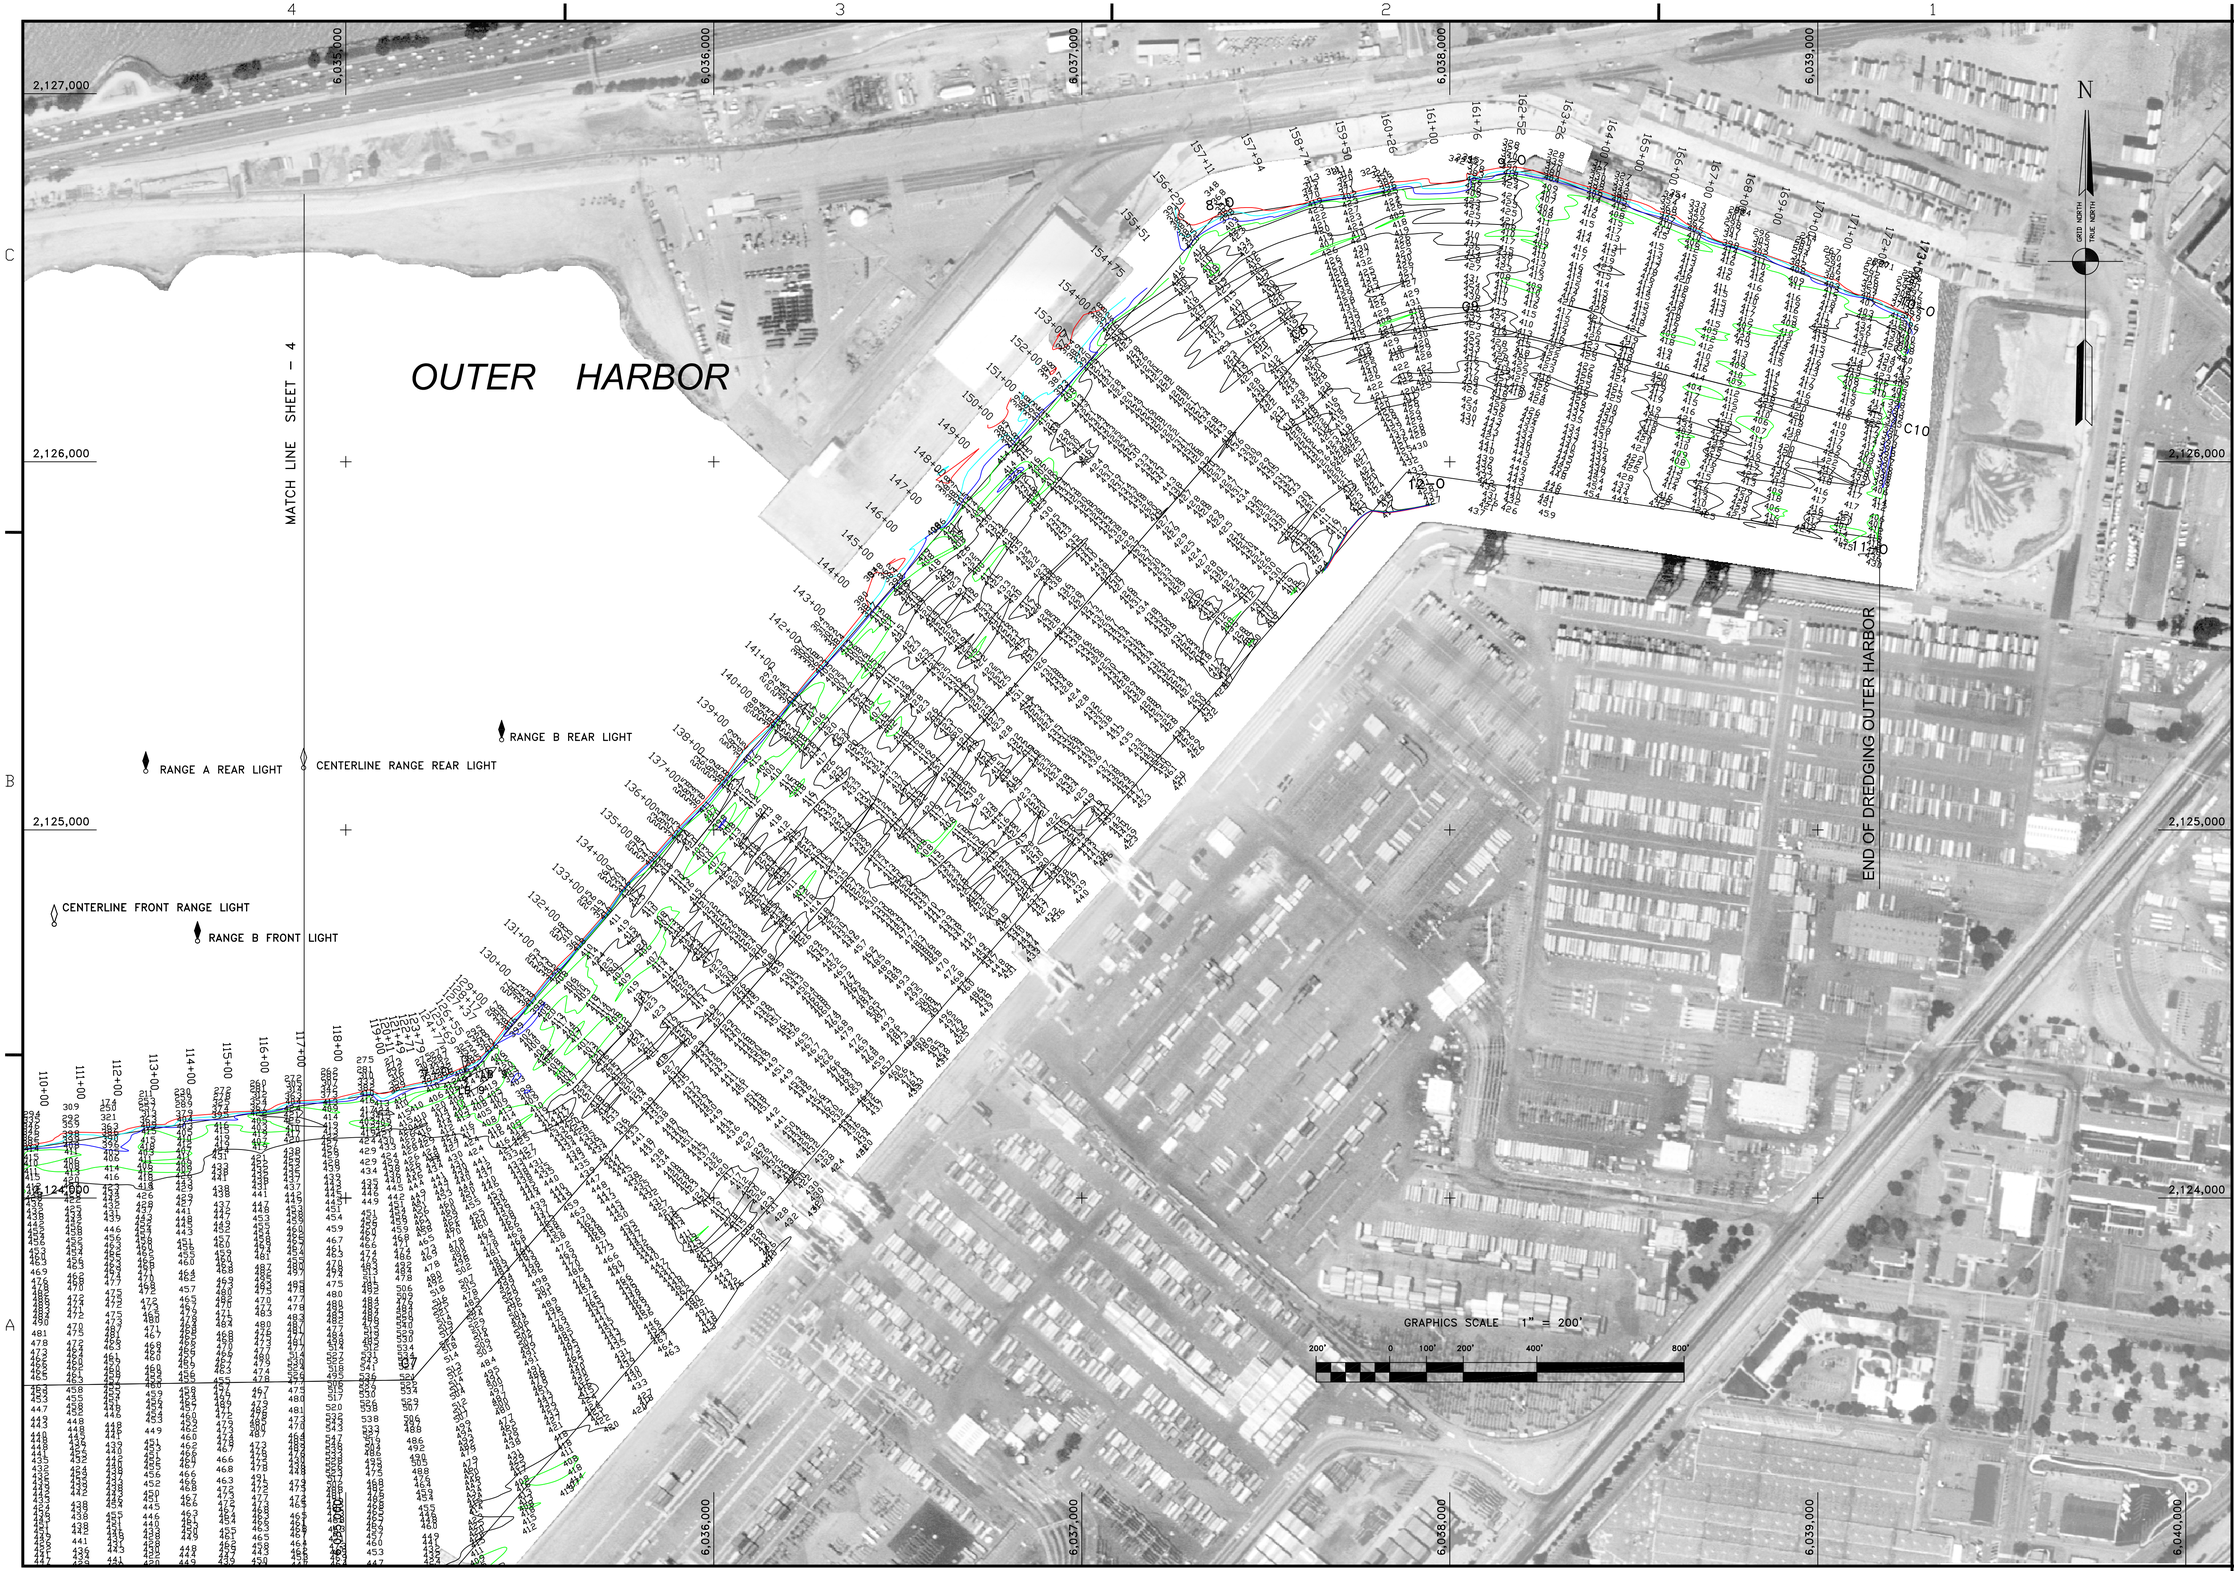

US Army Corps of Engineers
San Francisco District
333 Market Street
San Francisco, CA 94105

Mark	Description	Date	Appr.

SUBMITTED:	DESIGNED BY: EWC	CHECKED BY: TVW	DRAWN BY: EWC
	DATE: 8/29/2002	SHEET NO. 5 OF 8	DRAWING NO. 2 2 337
APPROVAL RECOMMENDED: Chief, Engineering Branch	PREPARED UNDER THE DIRECTION OF MICHAEL McCORMICK		
APPROVED: Chief, Engineering Technical & Services Div.	LT. COLONEL, C.E., DISTRICT ENGINEER		

CALIFORNIA
ALAMEDA COUNTY

OAKLAND OUTER HARBOR
PREDREDGE SURVEY
13–15 AUGUST 2002

Sheet reference number
C5

F:\Surveys\OAKLAND\predredge 08 2002\ oakland habor_08 2002.dwg Sep 27,2002 - 2:31pm