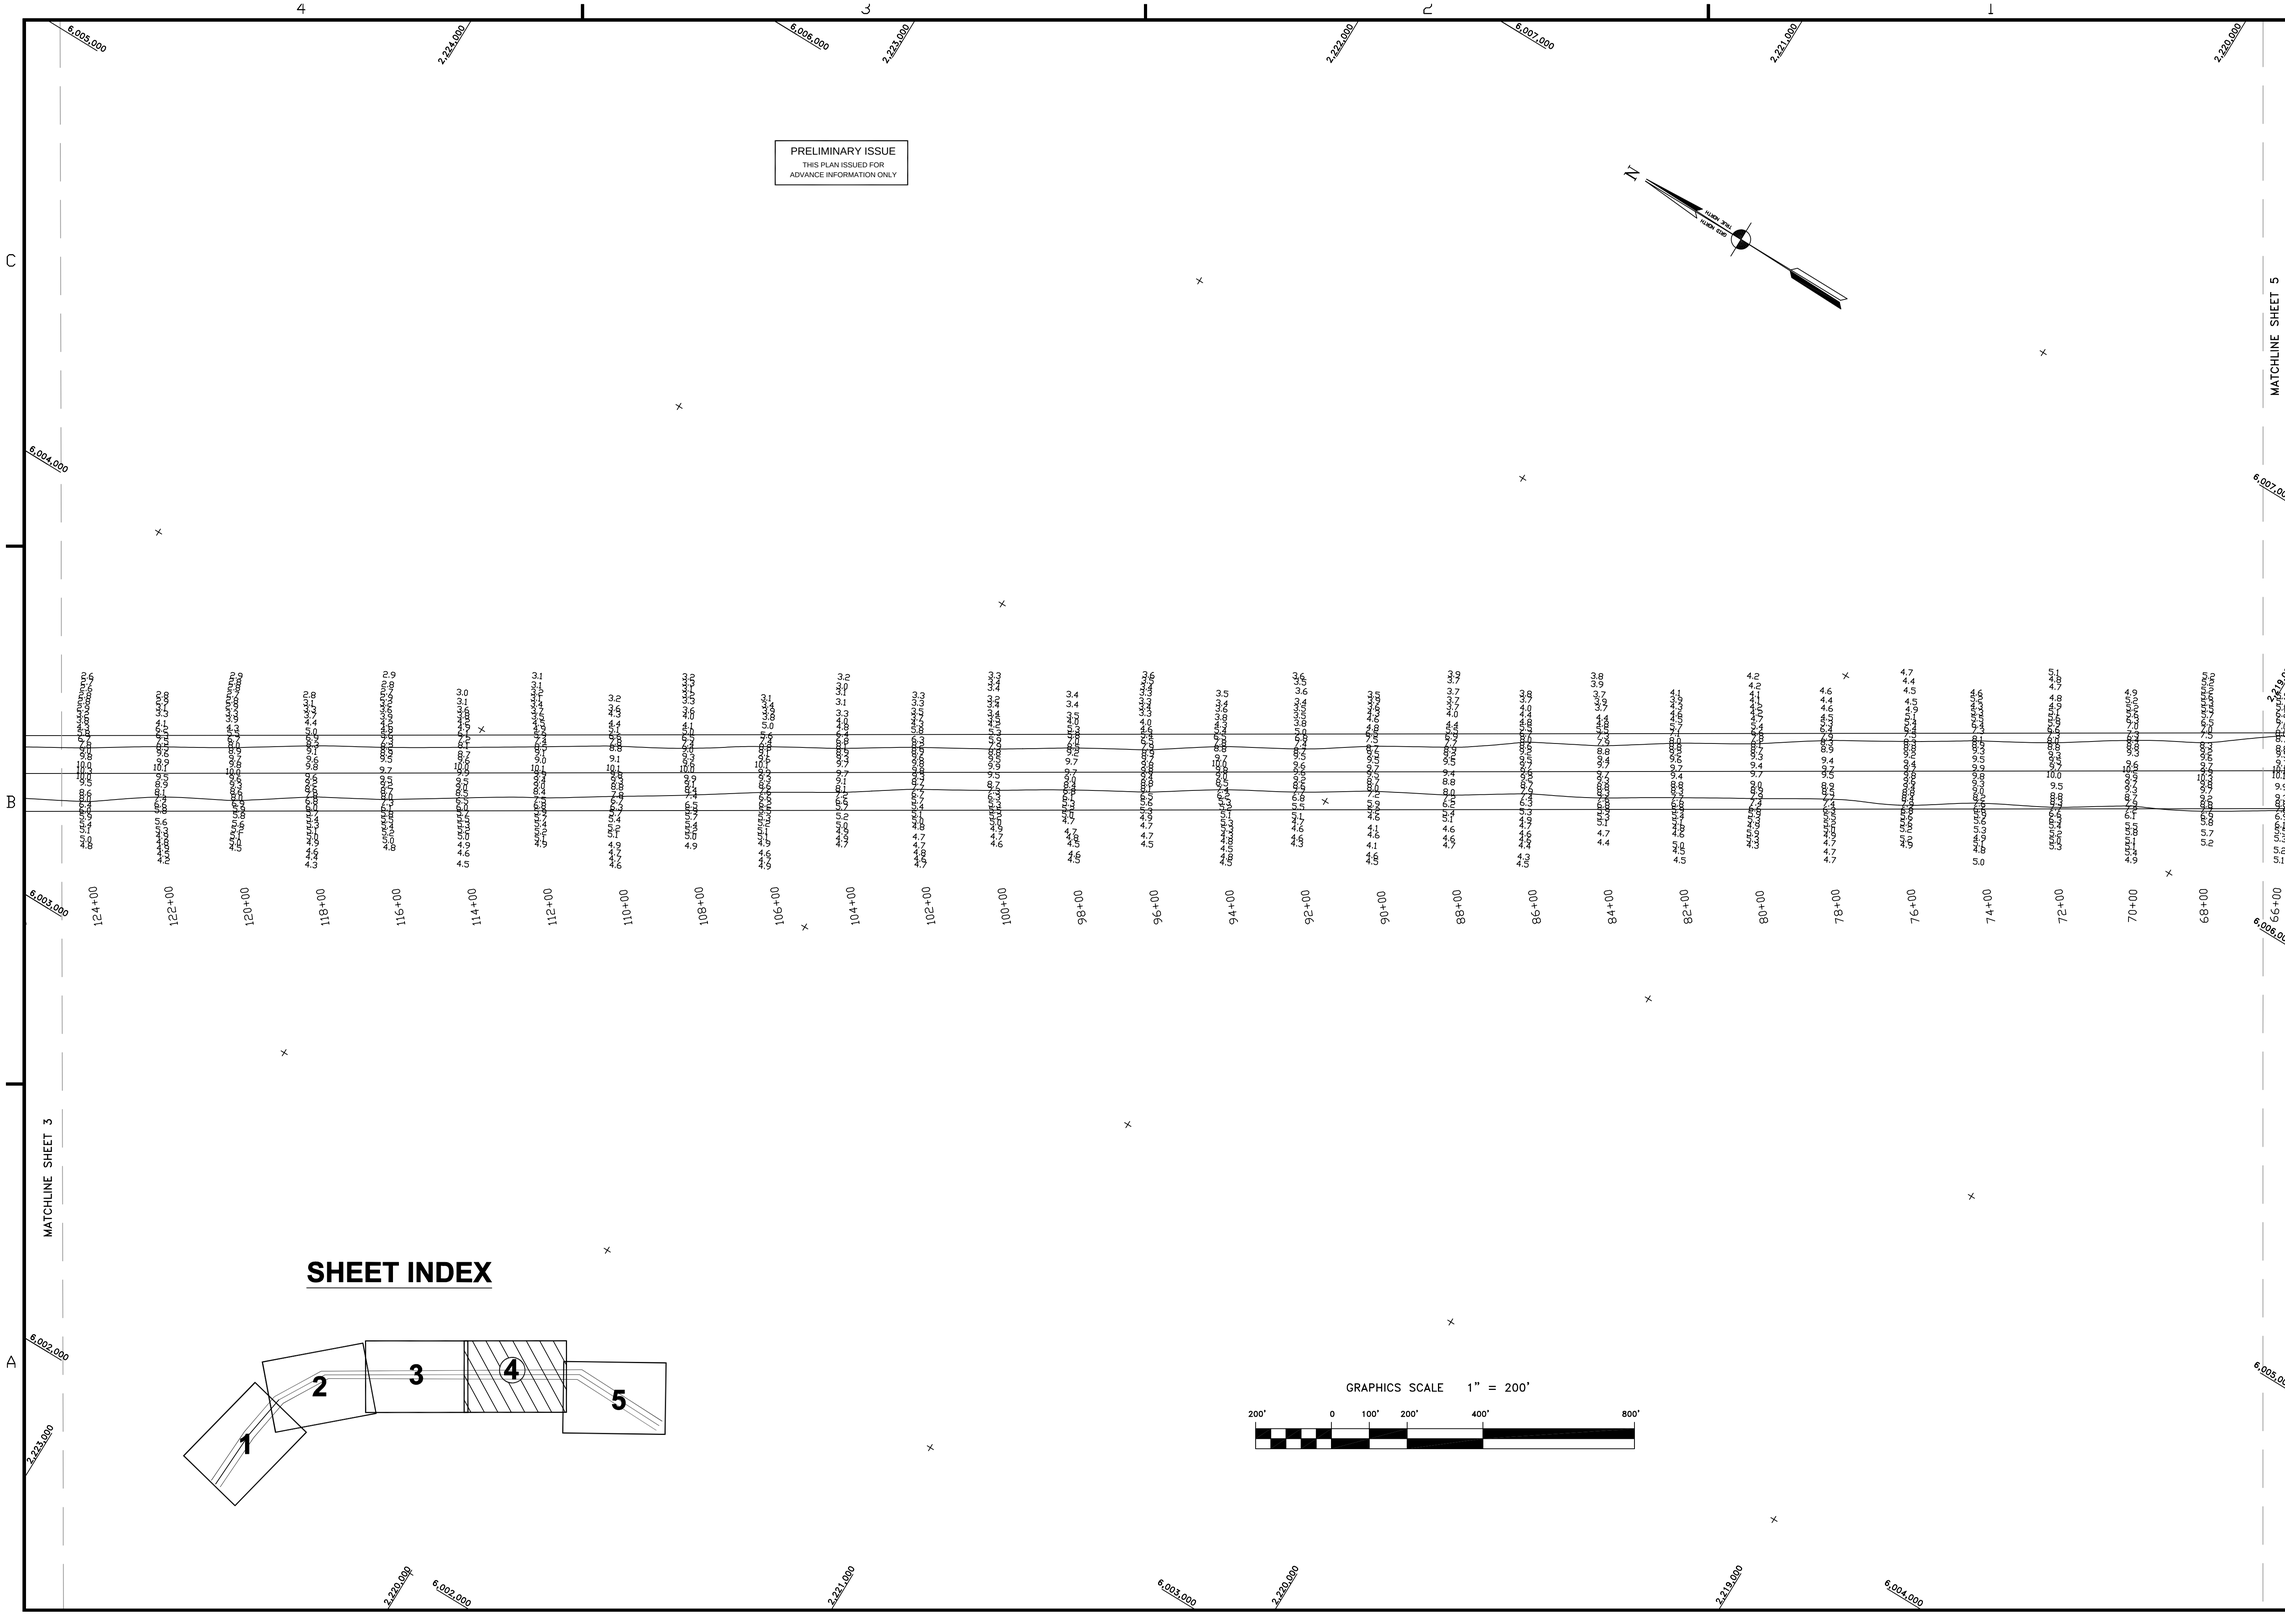

US Army Corps of Engineers
San Francisco District
333 Market Street
San Francisco, CA 94105

Mark	Description	Date	Appr.

DESIGNED BY: | CHECKED BY: PC | DRAWN BY: EWC
DATE: 12/18/2003 | SHEET NO. 4 OF 5 | DRAWING NO. 52 | 2 | 395

PREPARED UNDER THE DIRECTION OF
MICHAEL McCORMICK
LT. COLONEL, C.E., DISTRICT ENGINEER

SUBMITTED: TVW
Hydro Survey Section
APPROVAL RECOMMENDED:
Chief, Engineering Branch
APPROVED:
Chief, Engineering & Technical Services Div.

SONOMA COUNTY CALIFORNIA

PETALUMA RIVER ACROSS THE FLAT
CONDITION SURVEY
9-11 DECEMBER 2003

Sheet reference number
C4