PRELIMINARY ISSUE
THIS PLAN ISSUED FOR
ADVANCE INFORMATION ONLY

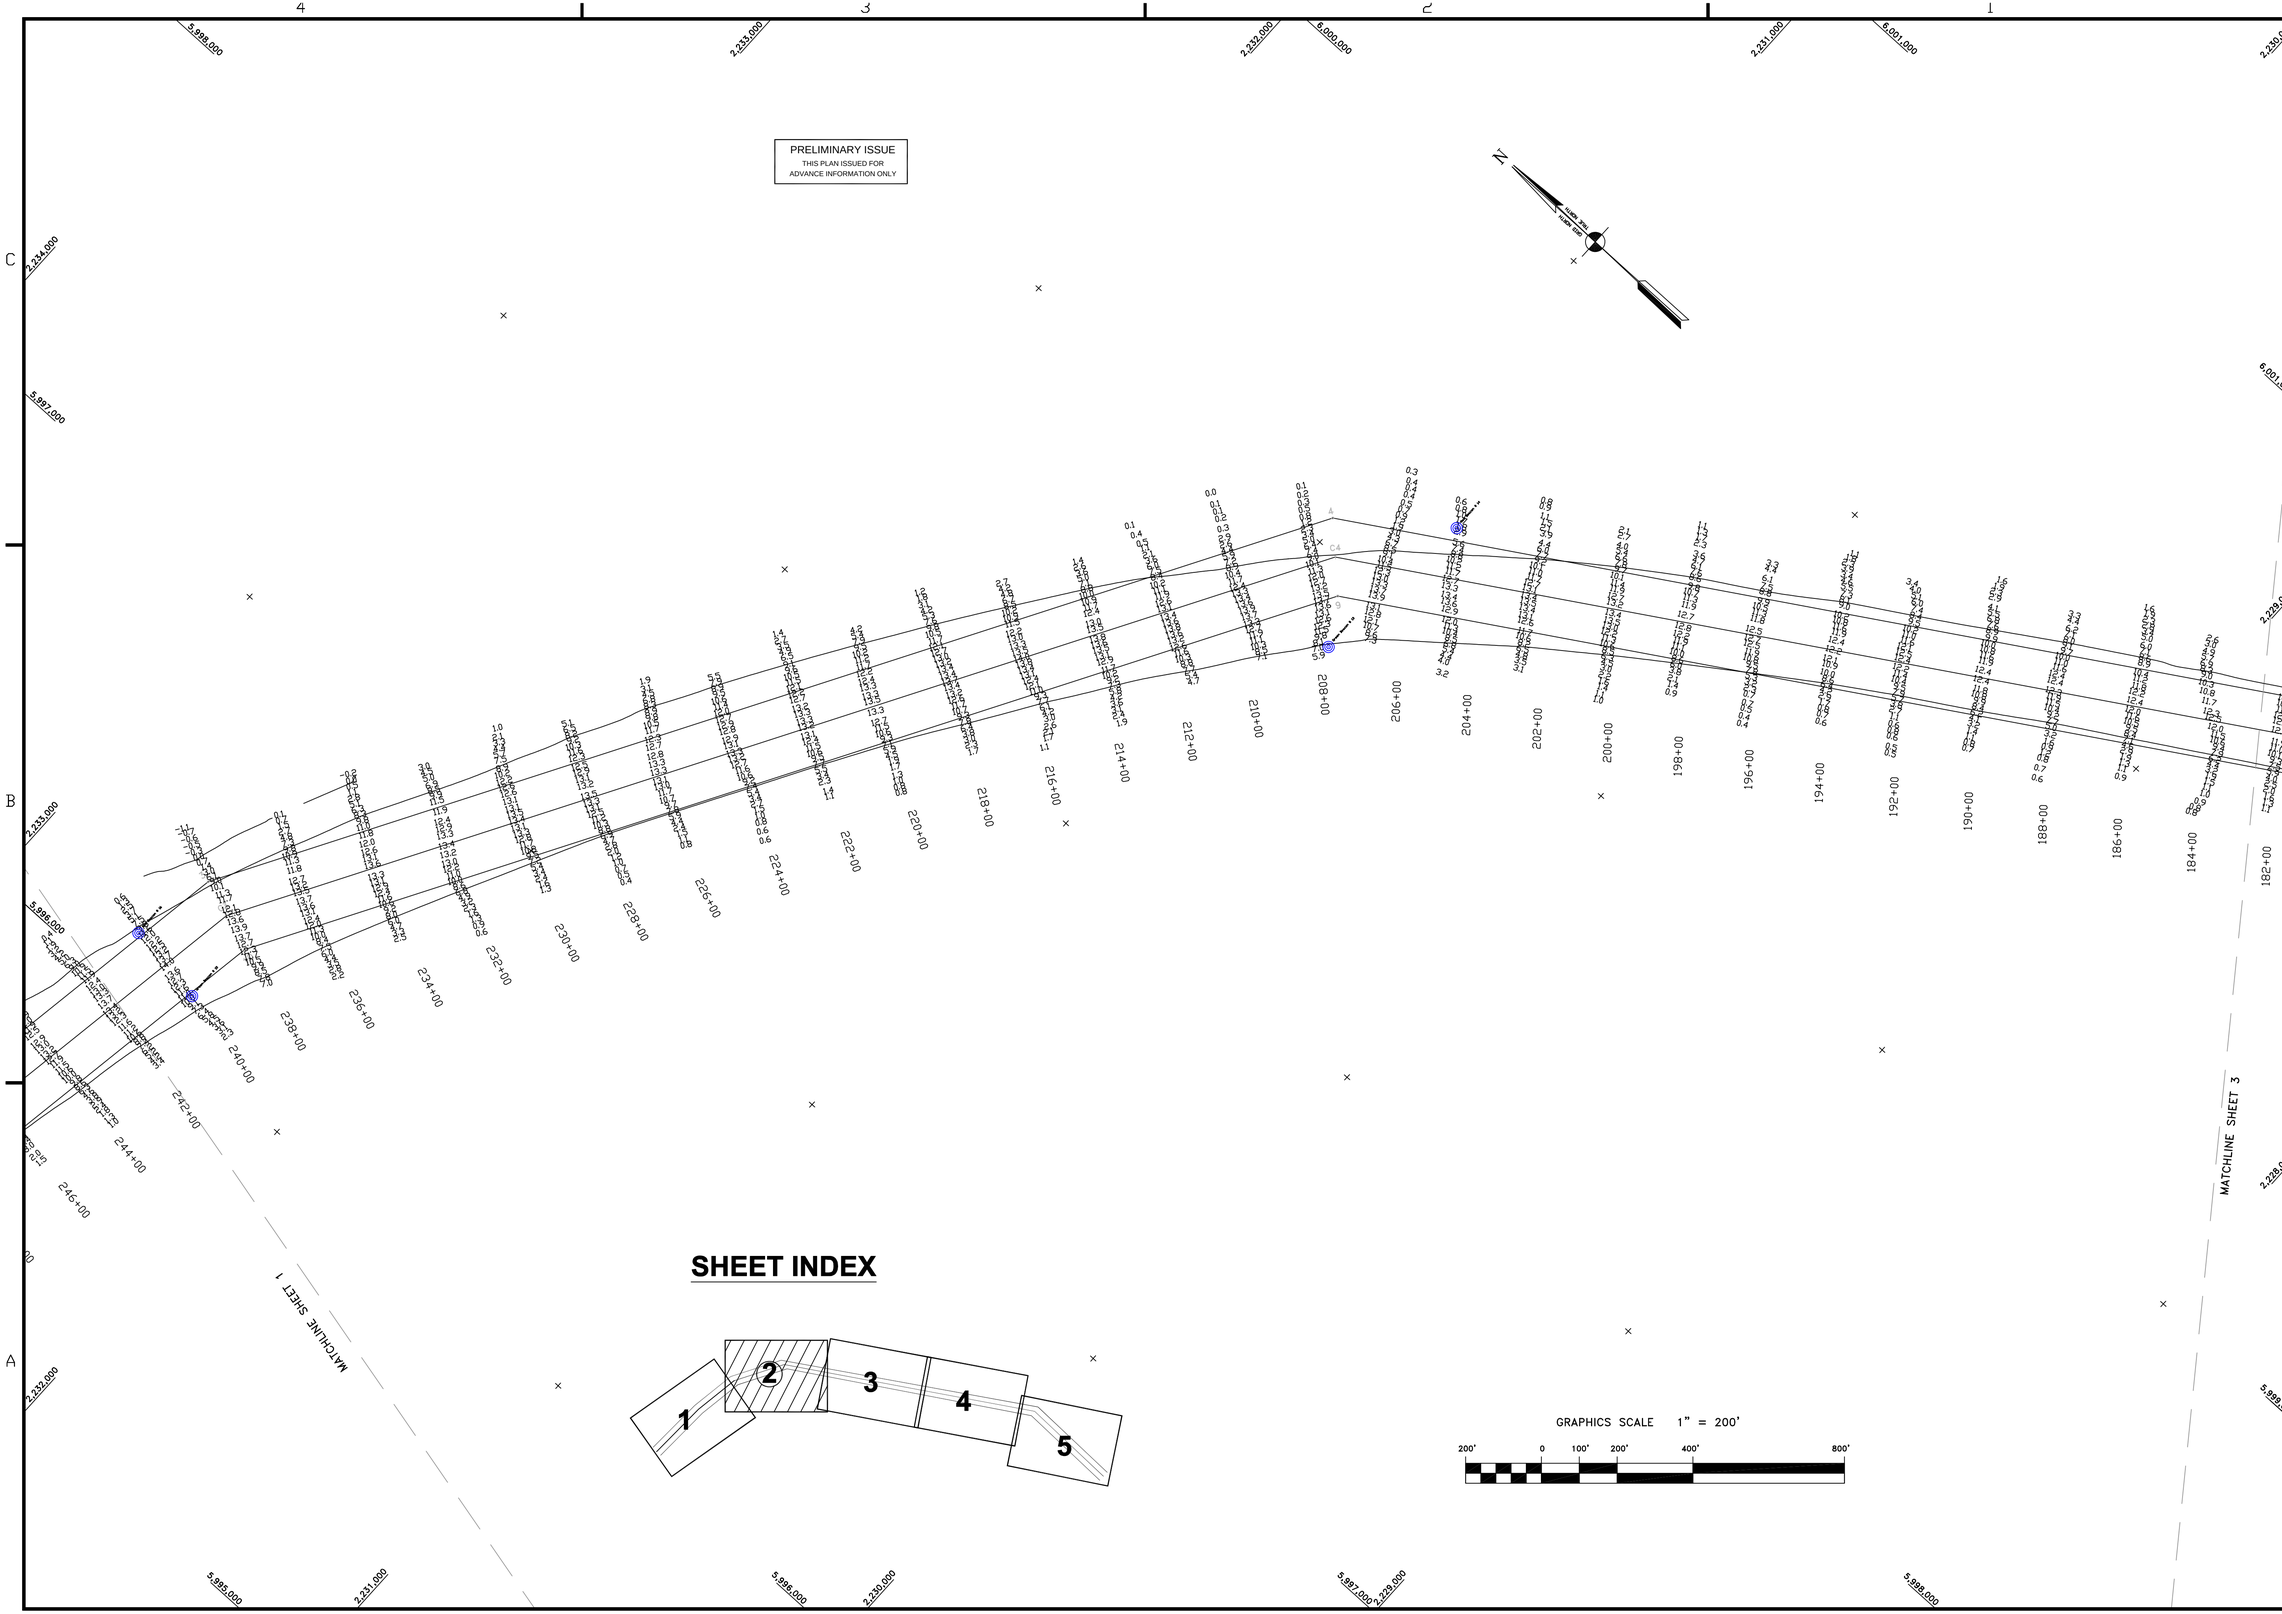

US Army Corps of Engineers
San Francisco District
333 Market Street
San Francisco, CA 94105

Mark	Description	Date	Appr.

DESIGNED BY: PC	CHECKED BY:	DRAWN BY: EC	
DATE: 12/16/2004	SHEET NO. 2 OF 5	DRAWING NO. 52	2 396

PREPARED UNDER THE DIRECTION OF
PHILIP T. FEIR
LT. COLONEL, C.E., DISTRICT ENGINEER

SUBMITTED: TVW
Hydro. Survey Section
APPROVAL RECOMMENDED:
Chief, Engineering Branch
APPROVED:
Chief, Engineering & Technical Services Div.

SONOMA COUNTY CALIFORNIA

PETALUMA RIVER ACROSS THE FLAT

CONDITION SURVEY
8, 9 & 13 DECEMBER 2004

Sheet reference number
C2