# PRELIMINARY ISSUE

DATE: 24 OCTOBER 2002

THIS PLAN ISSUED FOR

ADVANCE INFORMATION ONLY

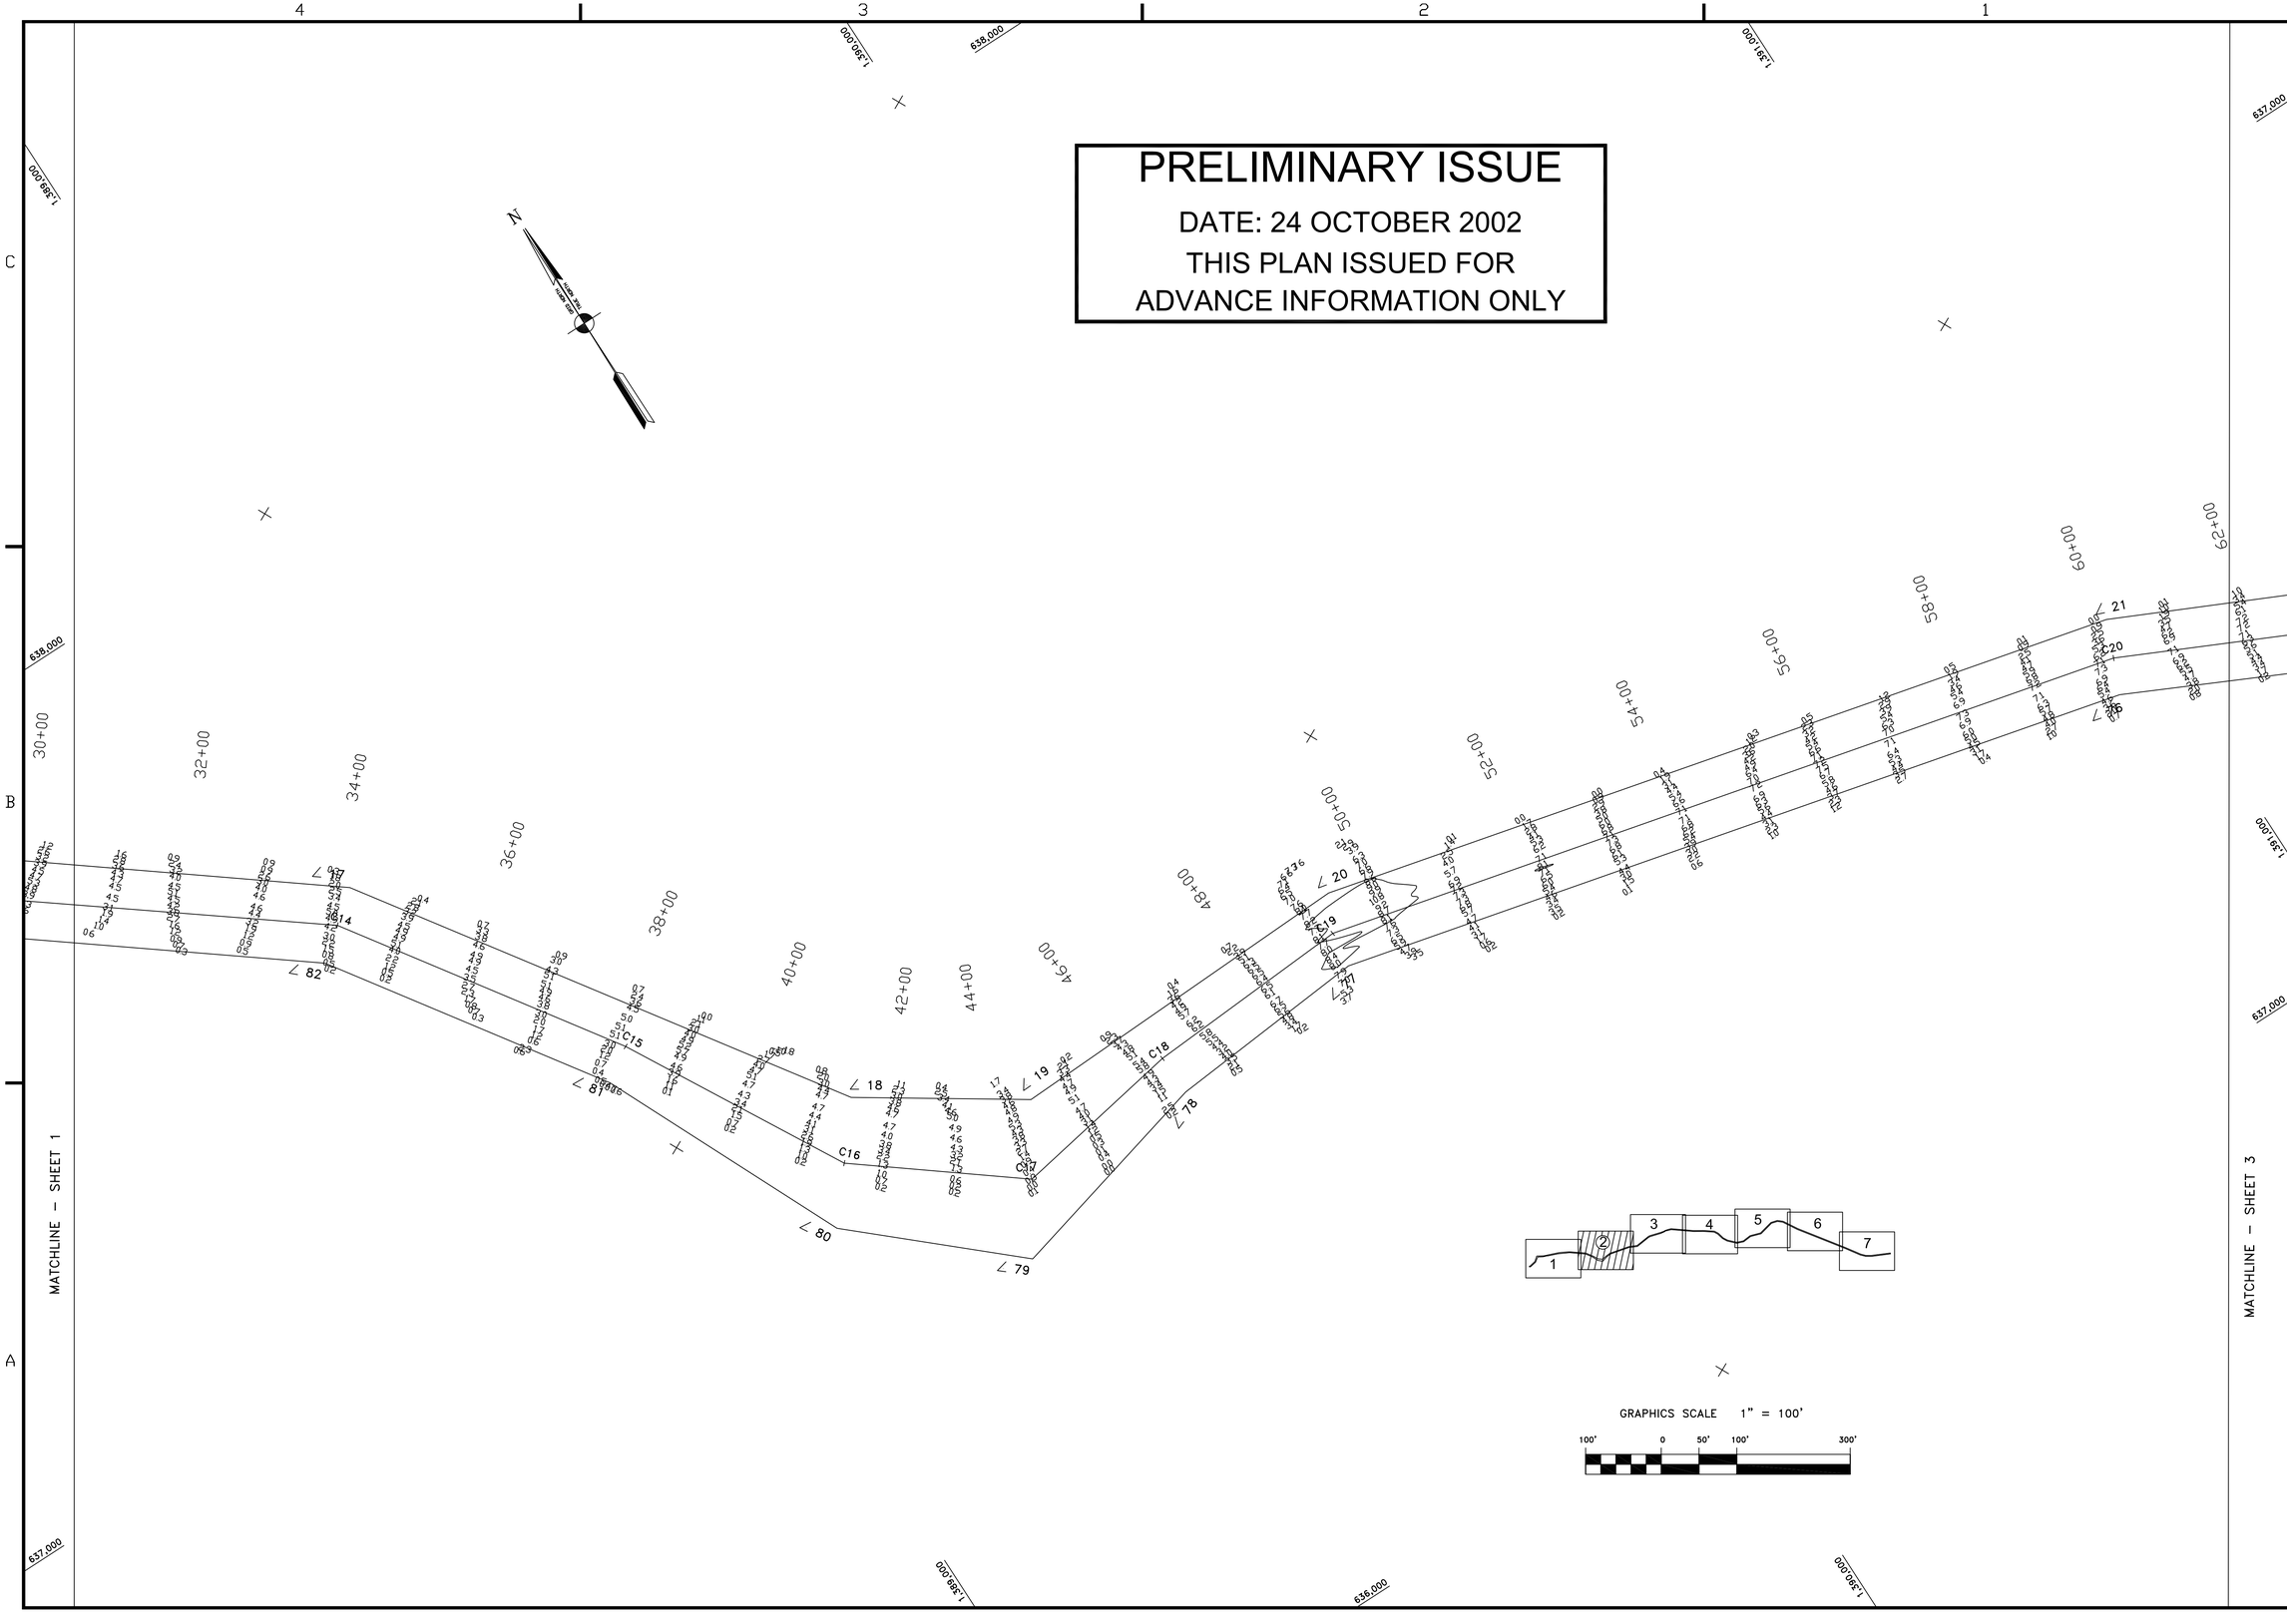


US Army Corps of Engineers

San Francisco District

333 Market Street

San Francisco, CA 94105

| Mark | Description | Date | Appr. |
|---|---|---|---|
| | | | |

| | | | |
|---|---|---|---|
| SUBMITTED: TVW | DESIGNED BY: | CHECKED BY: PC | DRAWN BY: EWC |
| APPROVAL RECOMMENDED: | DATE: 10/23/2002 | SHEET NO. 2 OF 7 | DRAWING NO. 52 2 390 |
| Chief, Engineering Branch | PREPARED UNDER THE DIRECTION OF MICHAEL McCORMICK | | |
| APPROVED: | LT. COLONEL, C.E., DISTRICT ENGINEER | | |
| Chief, Engineering & Technical Services Div. | | | |

SONOMA COUNTY CALIFORNIA

PETALUMA RIVER

PREDREDGE SURVEY

21–23 OCTOBER 2002

Sheet reference number

C2