PRELIMINARY ISSUE

DATE: 24 OCTOBER 2002

THIS PLAN ISSUED FOR

ADVANCE INFORMATION ONLY

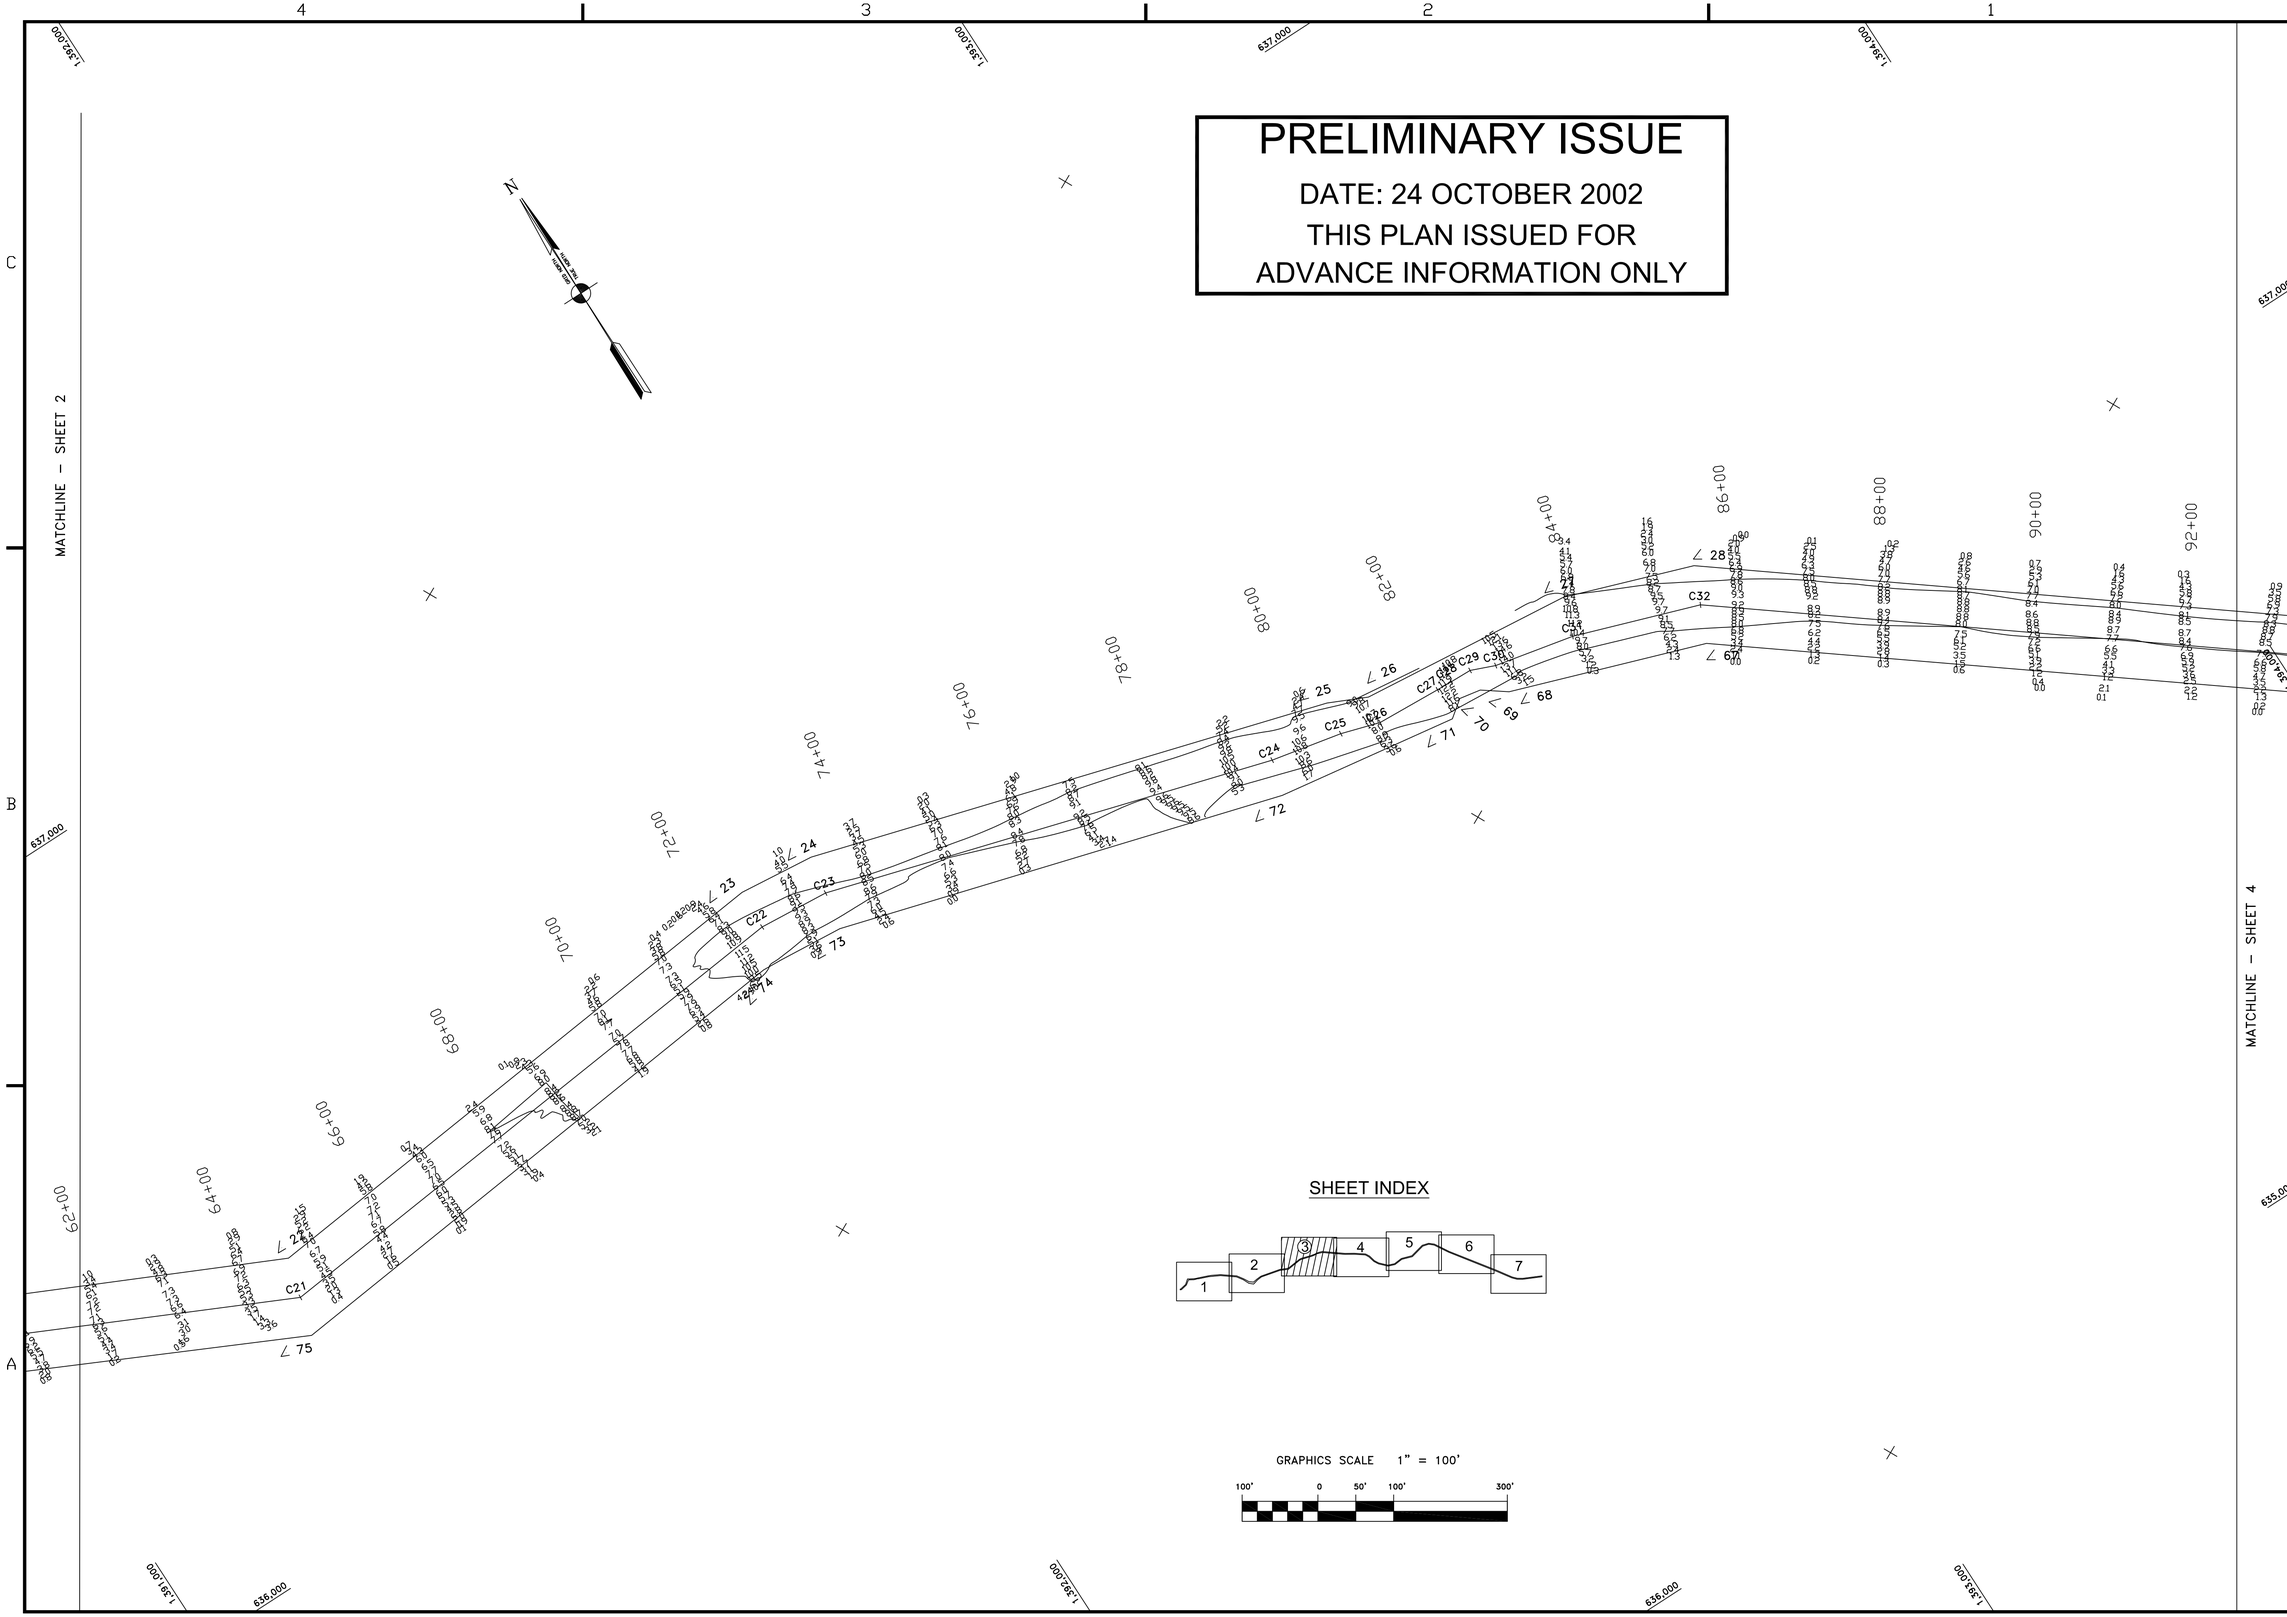

US Army Corps of Engineers

San Francisco District
333 Market Street
San Francisco, CA 94105

Mark	Description	Date	Appr.

SUBMITTED: TVW	DESIGNED BY:	CHECKED BY: PC	DRAWN BY: EWC
	DATE:	SHEET NO. 3 OF 7	DRAWING NO. 52 2 390
APPROVAL RECOMMENDED:	10/23/2002	PREPARED UNDER THE DIRECTION OF MICHAEL McCORMICK LT. COLONEL, C.E., DISTRICT ENGINEER	
Chief, Engineering Branch			
APPROVED:			
Chief, Engineering & Technical Services Div.			

SONOMA COUNTY CALIFORNIA

PETALUMA RIVER
PREDREDGE SURVEY
21-23 OCTOBER 2002

Sheet reference number

C3