PRELIMINARY ISSUE
THIS PLAN ISSUED FOR
ADVANCE INFORMATION ONLY

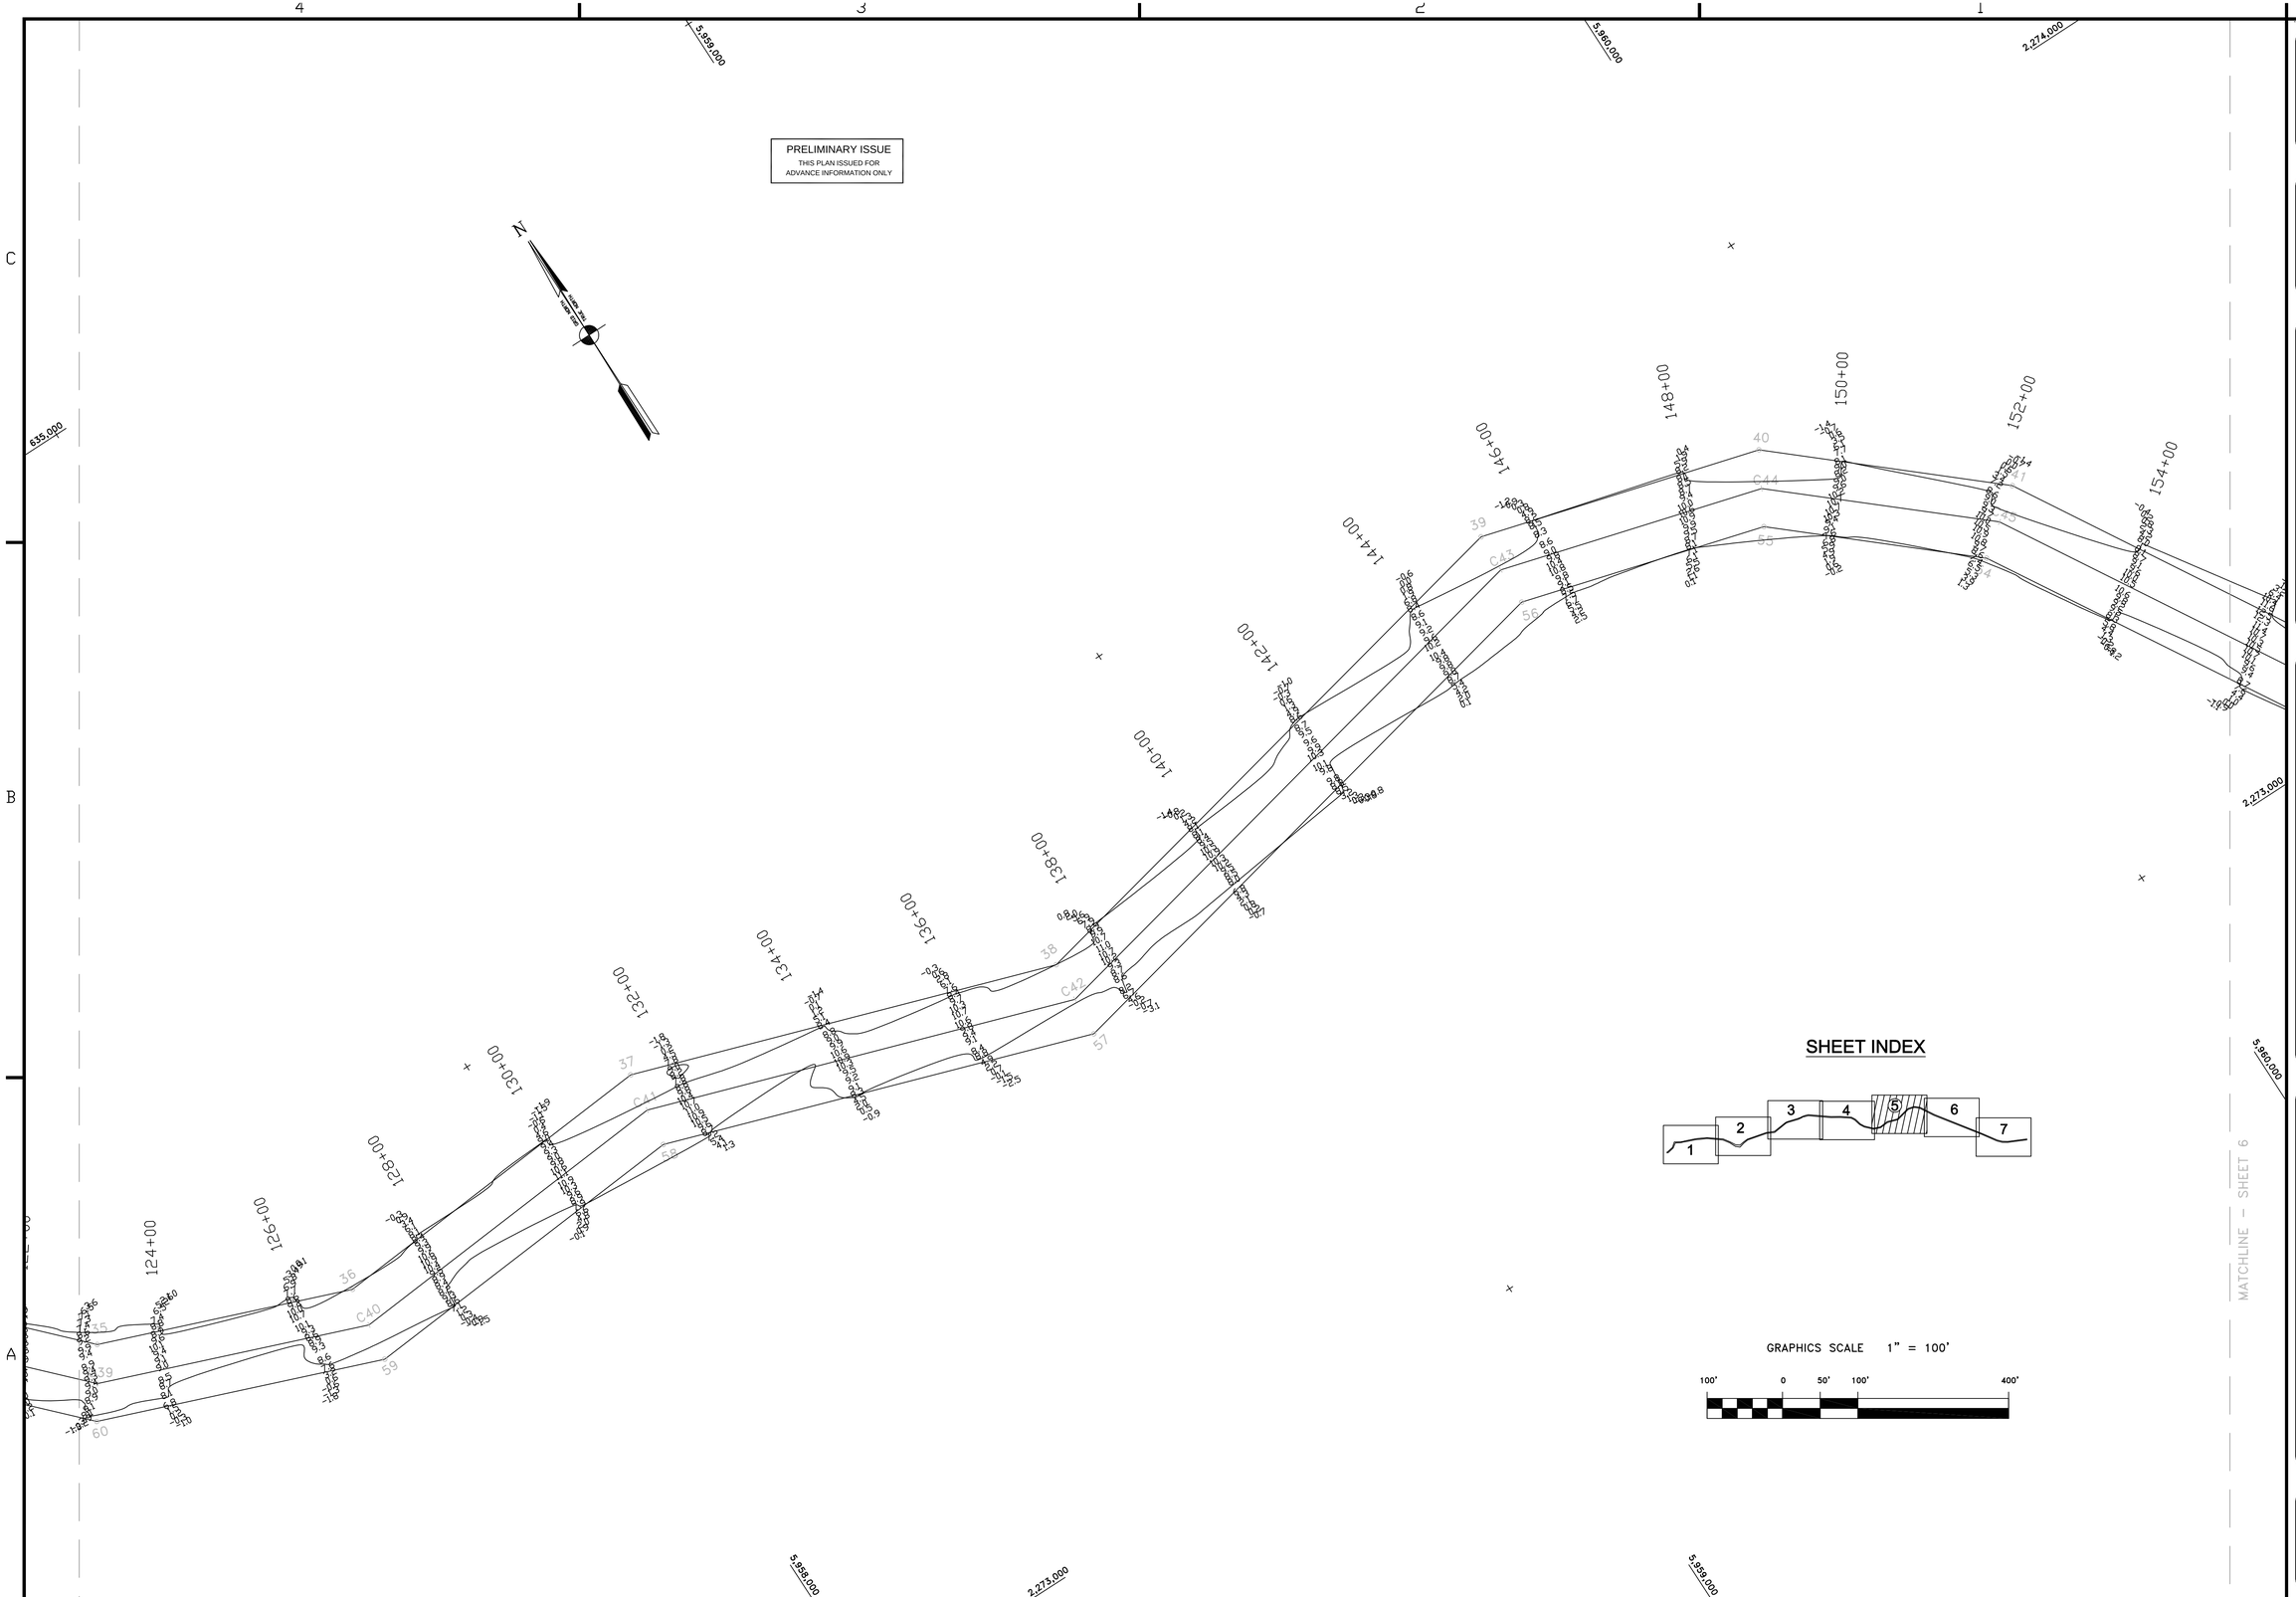

SHEET INDEX

GRAPHICS SCALE 1" = 100'

US Army Corps of Engineers
San Francisco District
333 Market Street
San Francisco, CA 94105

Mark	Description	Date	Appr.

SUBMITTED: TVW	DESIGNED BY:	CHECKED BY: PC	DRAWN BY: EWC
Hydro. Survey Section APPROVAL RECOMMENDED:	DATE: 11/4/2003	SHEET NO. 5 OF 7	DRAWING NO. 52 2 394
Chief, Engineering Branch APPROVED:	PREPARED UNDER THE DIRECTION OF MICHAEL McCORMICK LT. COLONEL, C.E., DISTRICT ENGINEER		
Chief, Engineering & Technical Services Div.			

SONOMA COUNTY CALIFORNIA

PETALUMA RIVER
POSTDREDGE SURVEY
15 & 21 OCTOBER 2003

Sheet reference number
C5