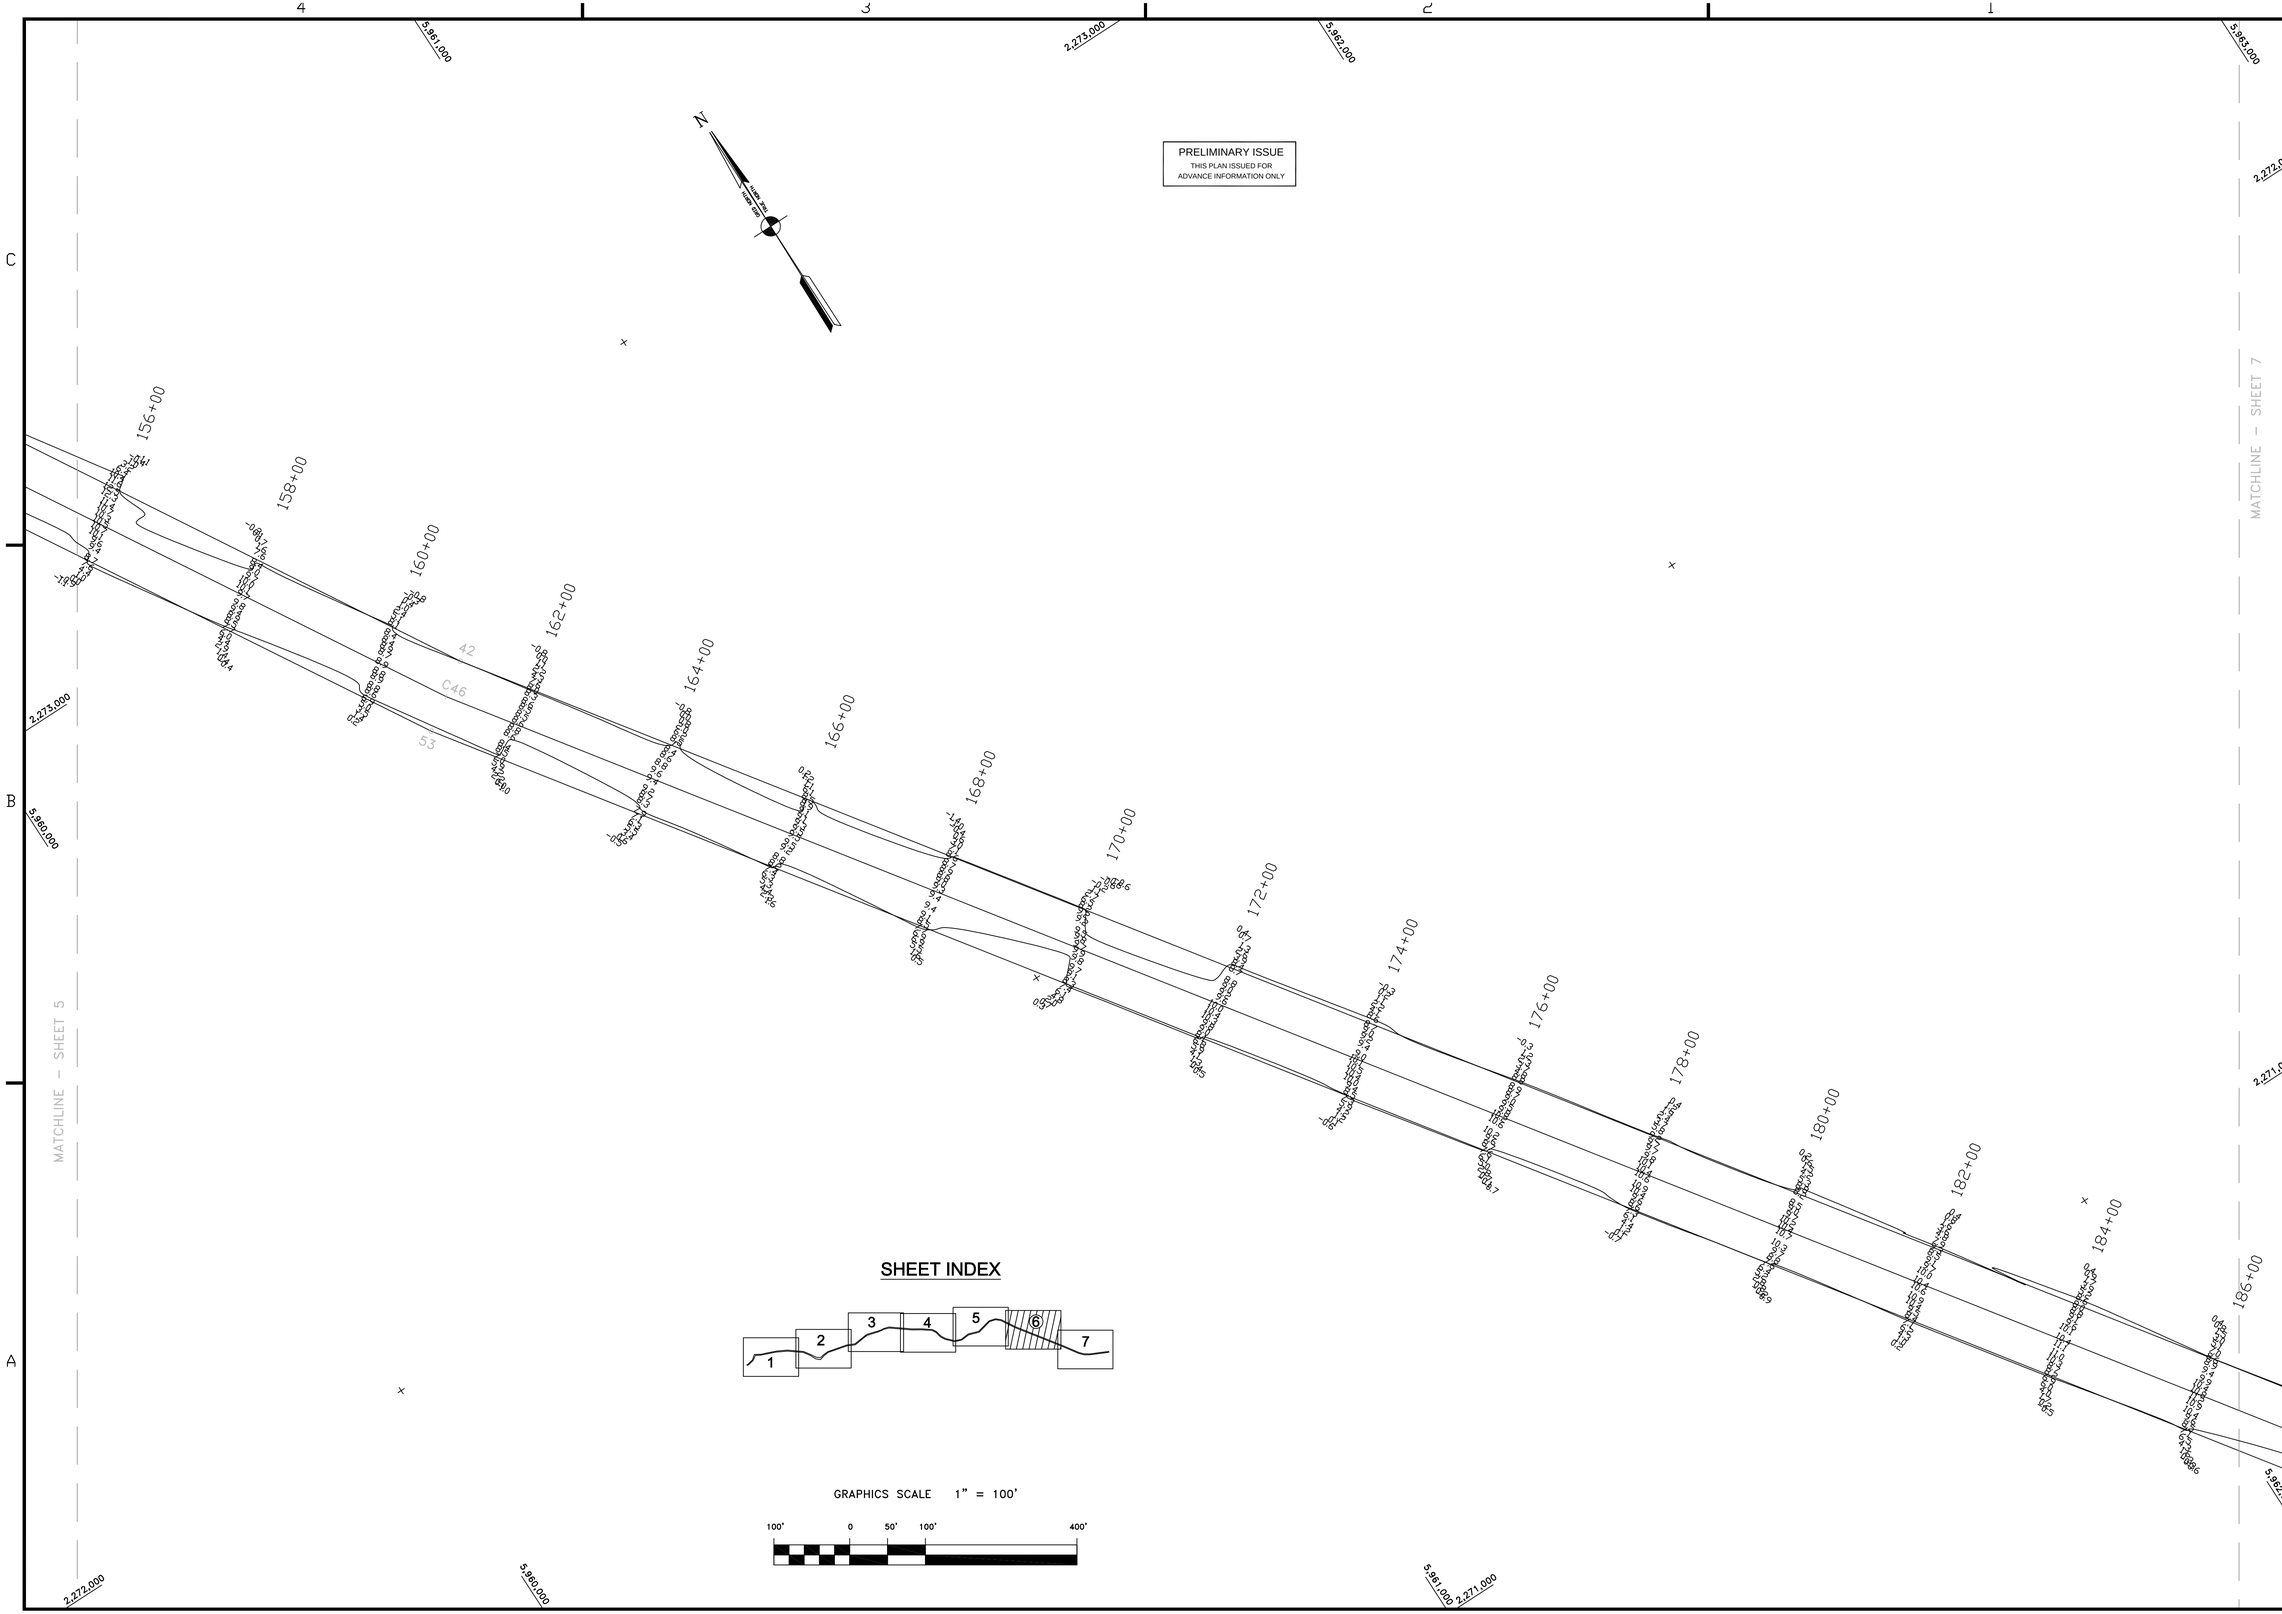

US Army Corps of Engineers
San Francisco District
333 Market Street
San Francisco, CA 94105

Mark	Description	Date	Appr.

SUBMITTED: TVW
Hydro. Survey Section
APPROVAL RECOMMENDED:
Chief, Engineering Branch
APPROVED:
Chief, Engineering & Technical Services Div.

DESIGNED BY: PC
CHECKED BY:
DRAWN BY: EWC
DATE: 11/4/2003
SHEET NO. 6 OF 7
DRAWING NO. 52 2 394

PREPARED UNDER THE DIRECTION OF
MICHAEL McCORMICK
LT. COLONEL, C.E., DISTRICT ENGINEER

SONOMA COUNTY CALIFORNIA

PETALUMA RIVER
POSTDREDGE SURVEY
15 & 21 OCTOBER 2003

Sheet reference number
C6