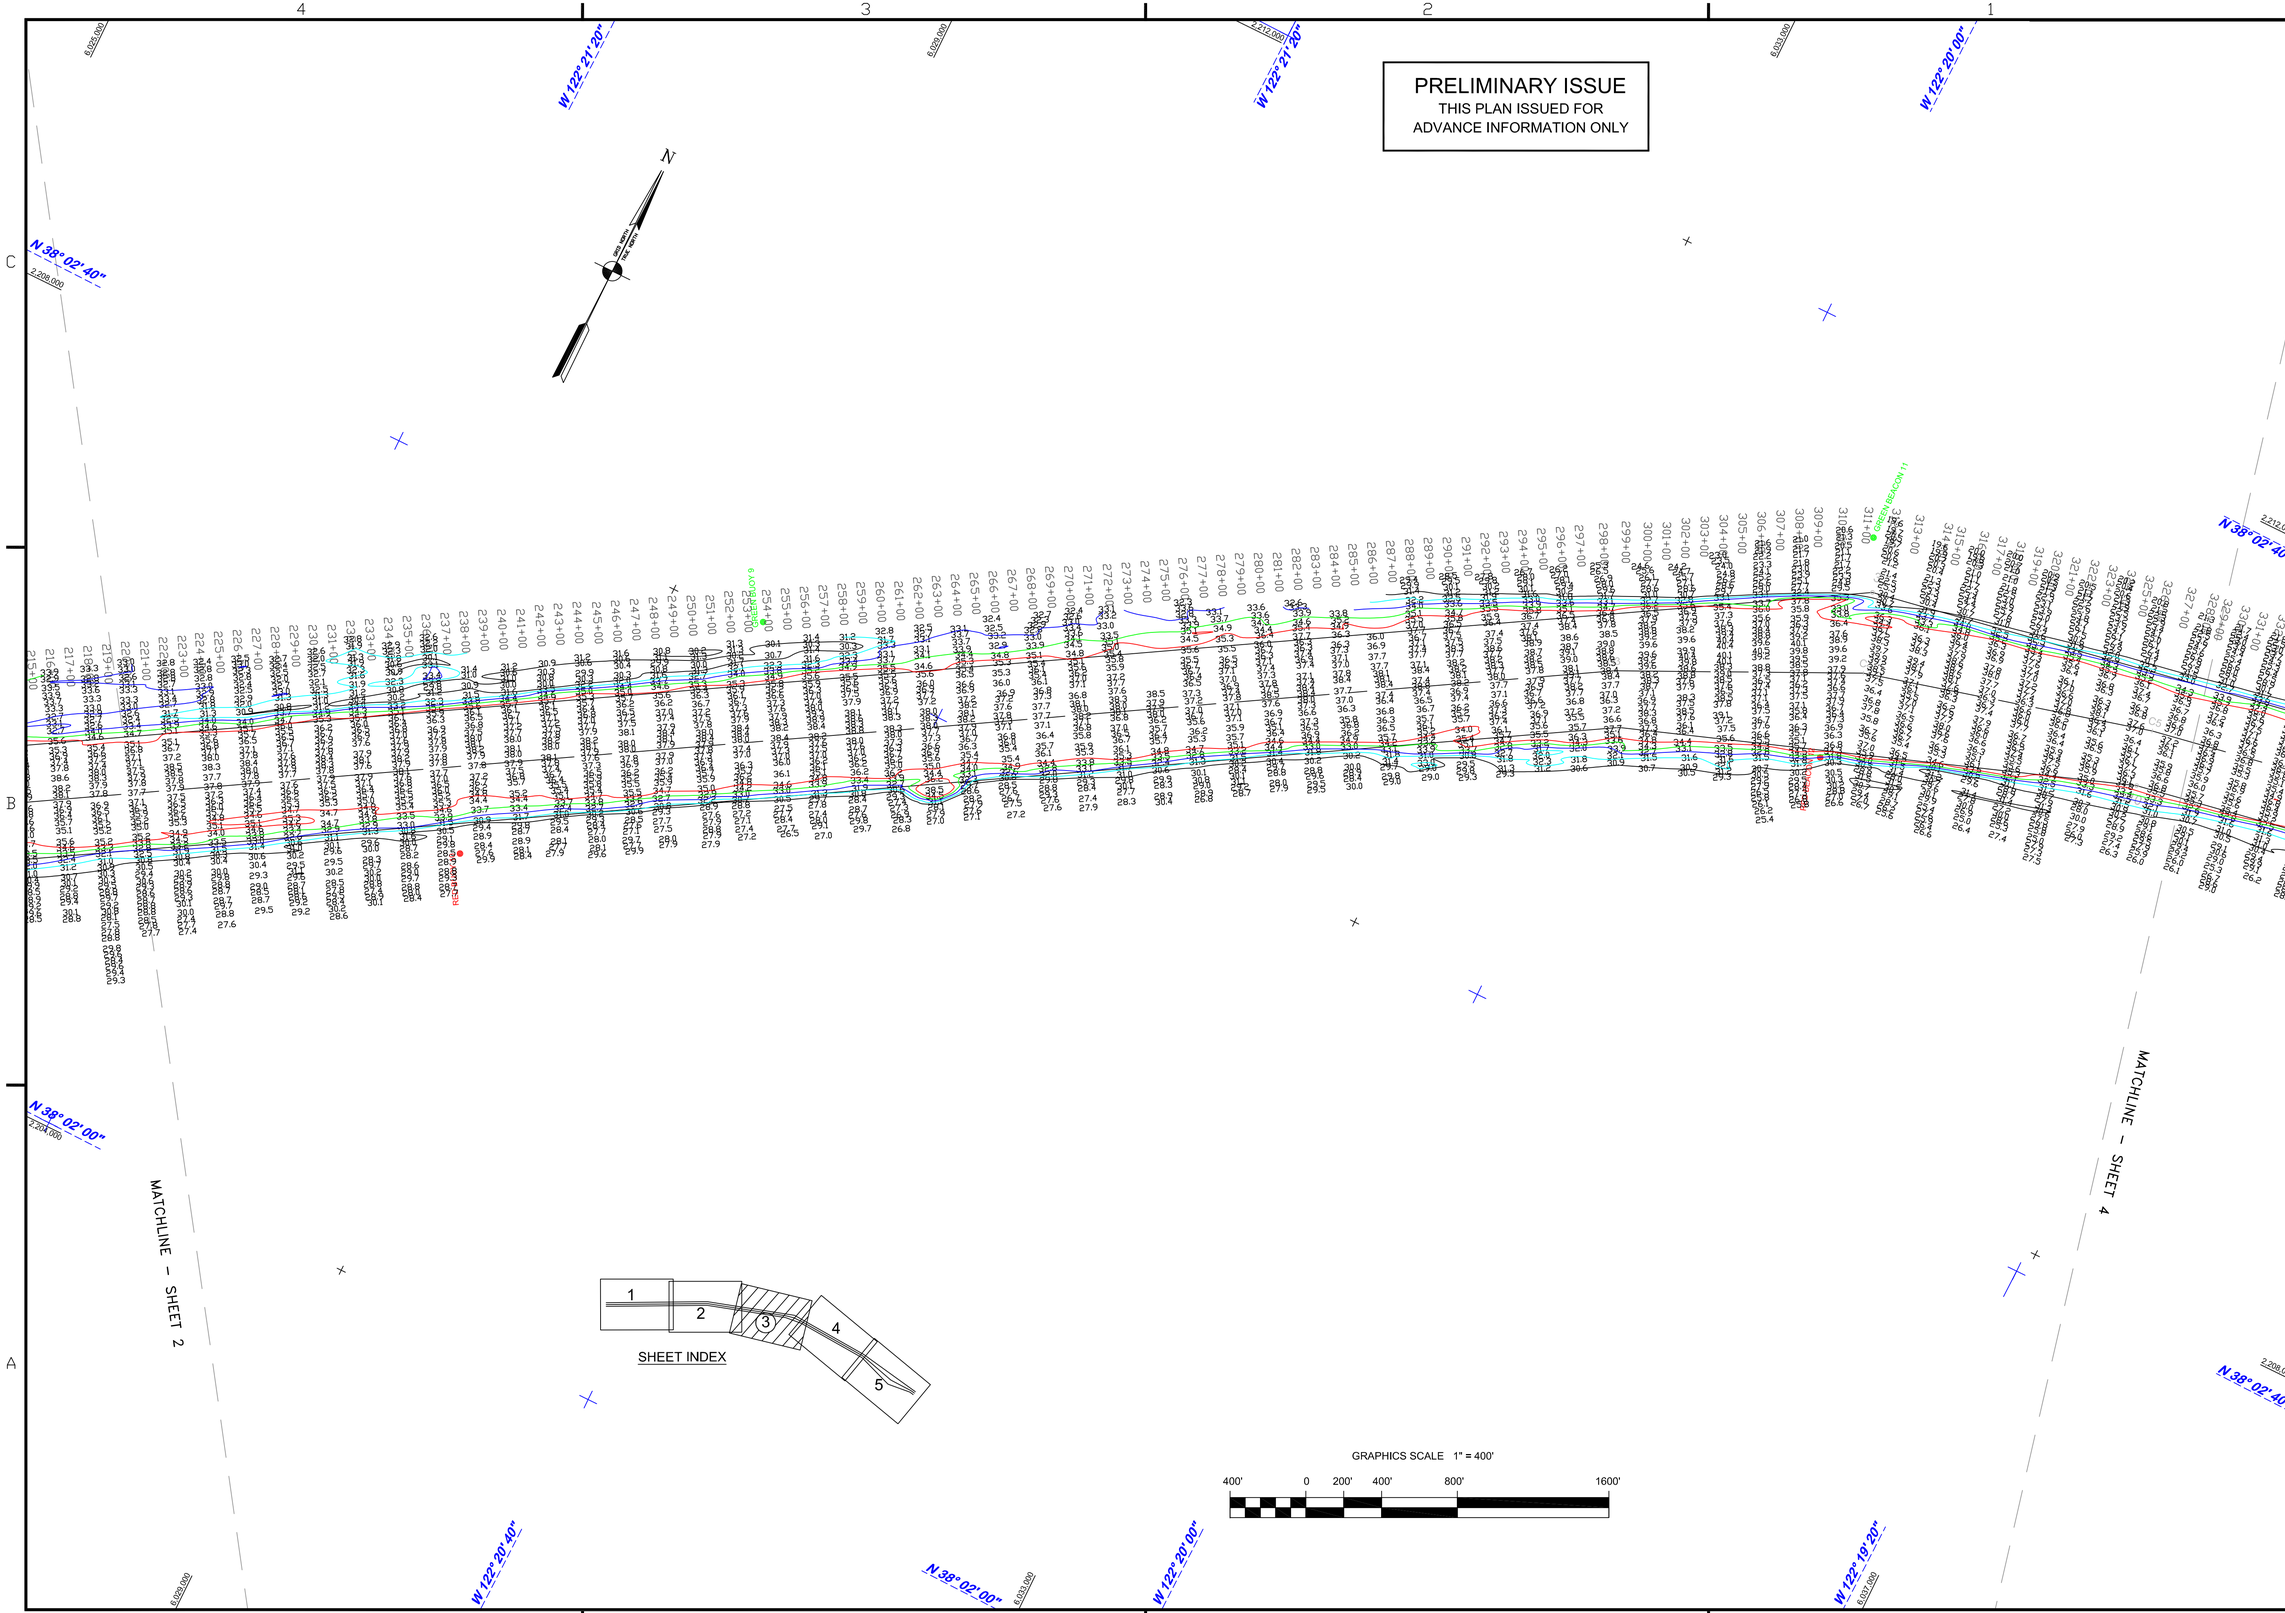


US Army Corps of Engineers
San Francisco District
1455 Market Street
San Francisco, CA 94103

| Mark | Description | Date | Appr. |
|---|---|---|---|

| | | | |
|---|---|---|---|
| DESIGNED BY: | CHECKED BY: TVW | DRAWN BY: EWC | |
| DATE: 01/6/2009 | SHEET NO. 3 OF 5 | DRAWING NO. 3 2 227 | |

PREPARED UNDER THE DIRECTION OF
LAURENCE M. FARRELL
LT. COLONEL, C.E., DISTRICT ENGINEER

SUBMITTED: MC
Hydro Survey Team Leader
APPROVAL RECOMMENDED:
Chief, Technical Support Section
APPROVED:
Chief, Construction Branch

SAN PABLO BAY CALIFORNIA

PINOLE SHOALS
POSTDREDGE SURVEY
7–13 NOVEMBER 2008
08, 19 AND 23 DECEMBER 2008

Sheet reference number
C3