VICINITY MAP

PRELIMINARY ISSUE
THIS PLAN ISSUED FOR
ADVANCE INFORMATION ONLY

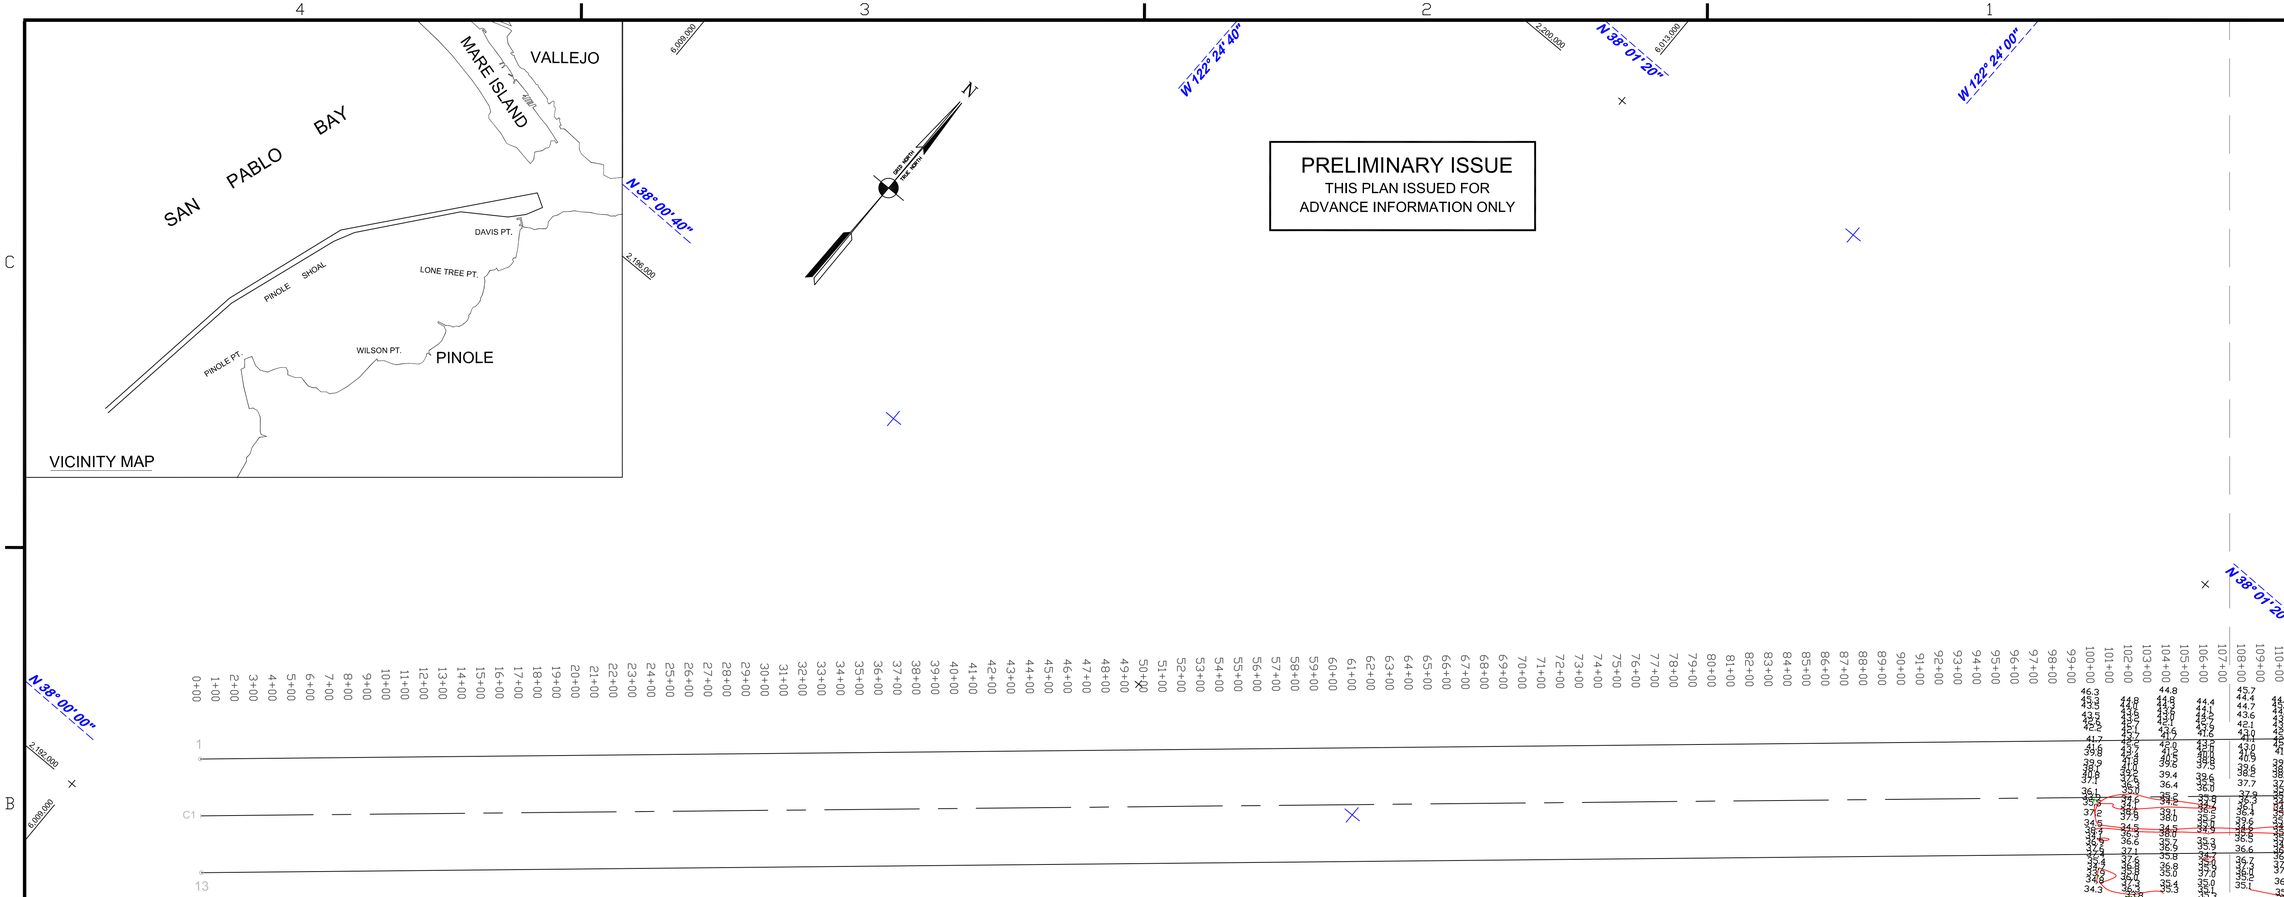


NOTES:

DRAWINGS NOT TO BE USED AS NAVIGATION. ONLY CHANNEL CONDITION AT DATE OF SURVEY. THE LOCATION OF ALL NAVIGATION AIDS ARE BASED ON INFORMATION PROVIDED BY THE U.S. COAST GUARD BUOY LOCATION REPRESENT THE POSITION OF THE SINKER ONLY.

SURVEYED BY THE CORPS OF ENGINEERS, 6-7 JULY 2009.

SOUNDINGS WERE TAKEN BY FATHOMETER AND ARE SHOWN TO THE NEAREST TENTH OF A FOOT.

SOUNDINGS ARE BASED ON THE DATUM OF MEAN LOWER LOW WATER AT THE LOCALITY, NAVD 88.

PLANE GRID AND COORDINATES ARE BASED ON THE STATE OF CALIFORNIA COORDINATE SYSTEM, LAMBERT CONFORMAL PROJECTION, ZONE III NAD 83, CALIFORNIA, AS DESCRIBED IN SPECIAL PUBLICATION NO. 235, PUBLISHED BY THE NATIONAL OCEAN SURVEY.

THE PROJECT DEPTH IS 35 FEET AT M.L.L.W.

VERTICAL CONTROL
BENCHMARK "5056 C" (1976) USC&GS DISK, ELEV. 34.75 MLLW, NAVD 88 DATUM
TIDE GAUGE LOCATED AT POINT PINOLE PIER.

BENCHMARK "5218 L" (1976) USC&GS DISK, ELEV. 11.00 MLLW, NAVD 88 DATUM
TIDE GAUGE LOCATED AT MARE ISLAND PIER 35.

HORIZONTAL GPS CONTROL
COAST GUARD D-BEACON

NAD 83
CHANNEL ANGLE POINTS

| ∠ PT | X | Y |
|---|---|---|
| 1 | 6009438.19 | 2192533.46 |
| 2 | 6022201.66 | 2203326.13 |
| 3 | 6034692.58 | 2210763.40 |
| 4 | 6047610.63 | 2213082.81 |
| 5 | 6058087.95 | 2213781.27 |
| 6 | 6058127.86 | 2213182.59 |
| 7 | 6057419.43 | 2213135.37 |
| 8 | 6053815.20 | 2211848.50 |
| 9 | 6047716.66 | 2212492.26 |
| 10 | 6036393.66 | 2210459.23 |
| 11 | 6033802.66 | 2209535.23 |
| 12 | 6022551.66 | 2202836.23 |
| 13 | 6009825.66 | 2192075.23 |

NAD 83
CENTERLINE ANGLE POINTS

| ∠ PT | X | Y |
|---|---|---|
| C1 | 6009631.93 | 2192304.35 |
| C2 | 6022376.63 | 2203081.13 |
| C3 | 6033649.18 | 2209793.00 |
| C4 | 6034836.66 | 2210359.38 |
| C5 | 6036340.65 | 2210754.51 |
| C6 | 6047663.65 | 2212787.53 |
| C7 | 6053760.51 | 2212668.82 |
| C8 | 6057399.48 | 2213434.70 |
| C9 | 6058107.91 | 2213481.93 |

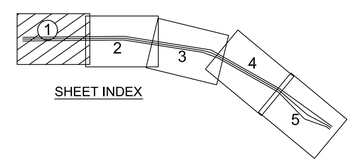


SHEET INDEX

GRAPHICS SCALE 1" = 400'

400' 0 200' 400' 800' 1600'

MATCHLINE – SHEET 2

US Army Corps of Engineers
San Francisco District
1455 Market Street
San Francisco, CA 94103

| Mark | Description | Date | Appr. |
|---|---|---|---|

SUBMITTED: PC
Hydro Survey Team Leader
APPROVAL RECOMMENDED:
Chief, Technical Support Section
APPROVED:
Chief, Construction Branch

DESIGNED BY:
DATE: 07/8/2009
SHEET NO. 1 OF 5
CHECKED BY: TVW
DRAWING NO.
DRAWN BY: EWC

PREPARED UNDER THE DIRECTION OF
LAURENCE M. FARRELL
LT. COLONEL, C.E., DISTRICT ENGINEER

SAN PABLO BAY CALIFORNIA

# PINOLE SHOALS
POSTDREDGE SURVEY
6–7 JULY 2009

Sheet reference number
C1