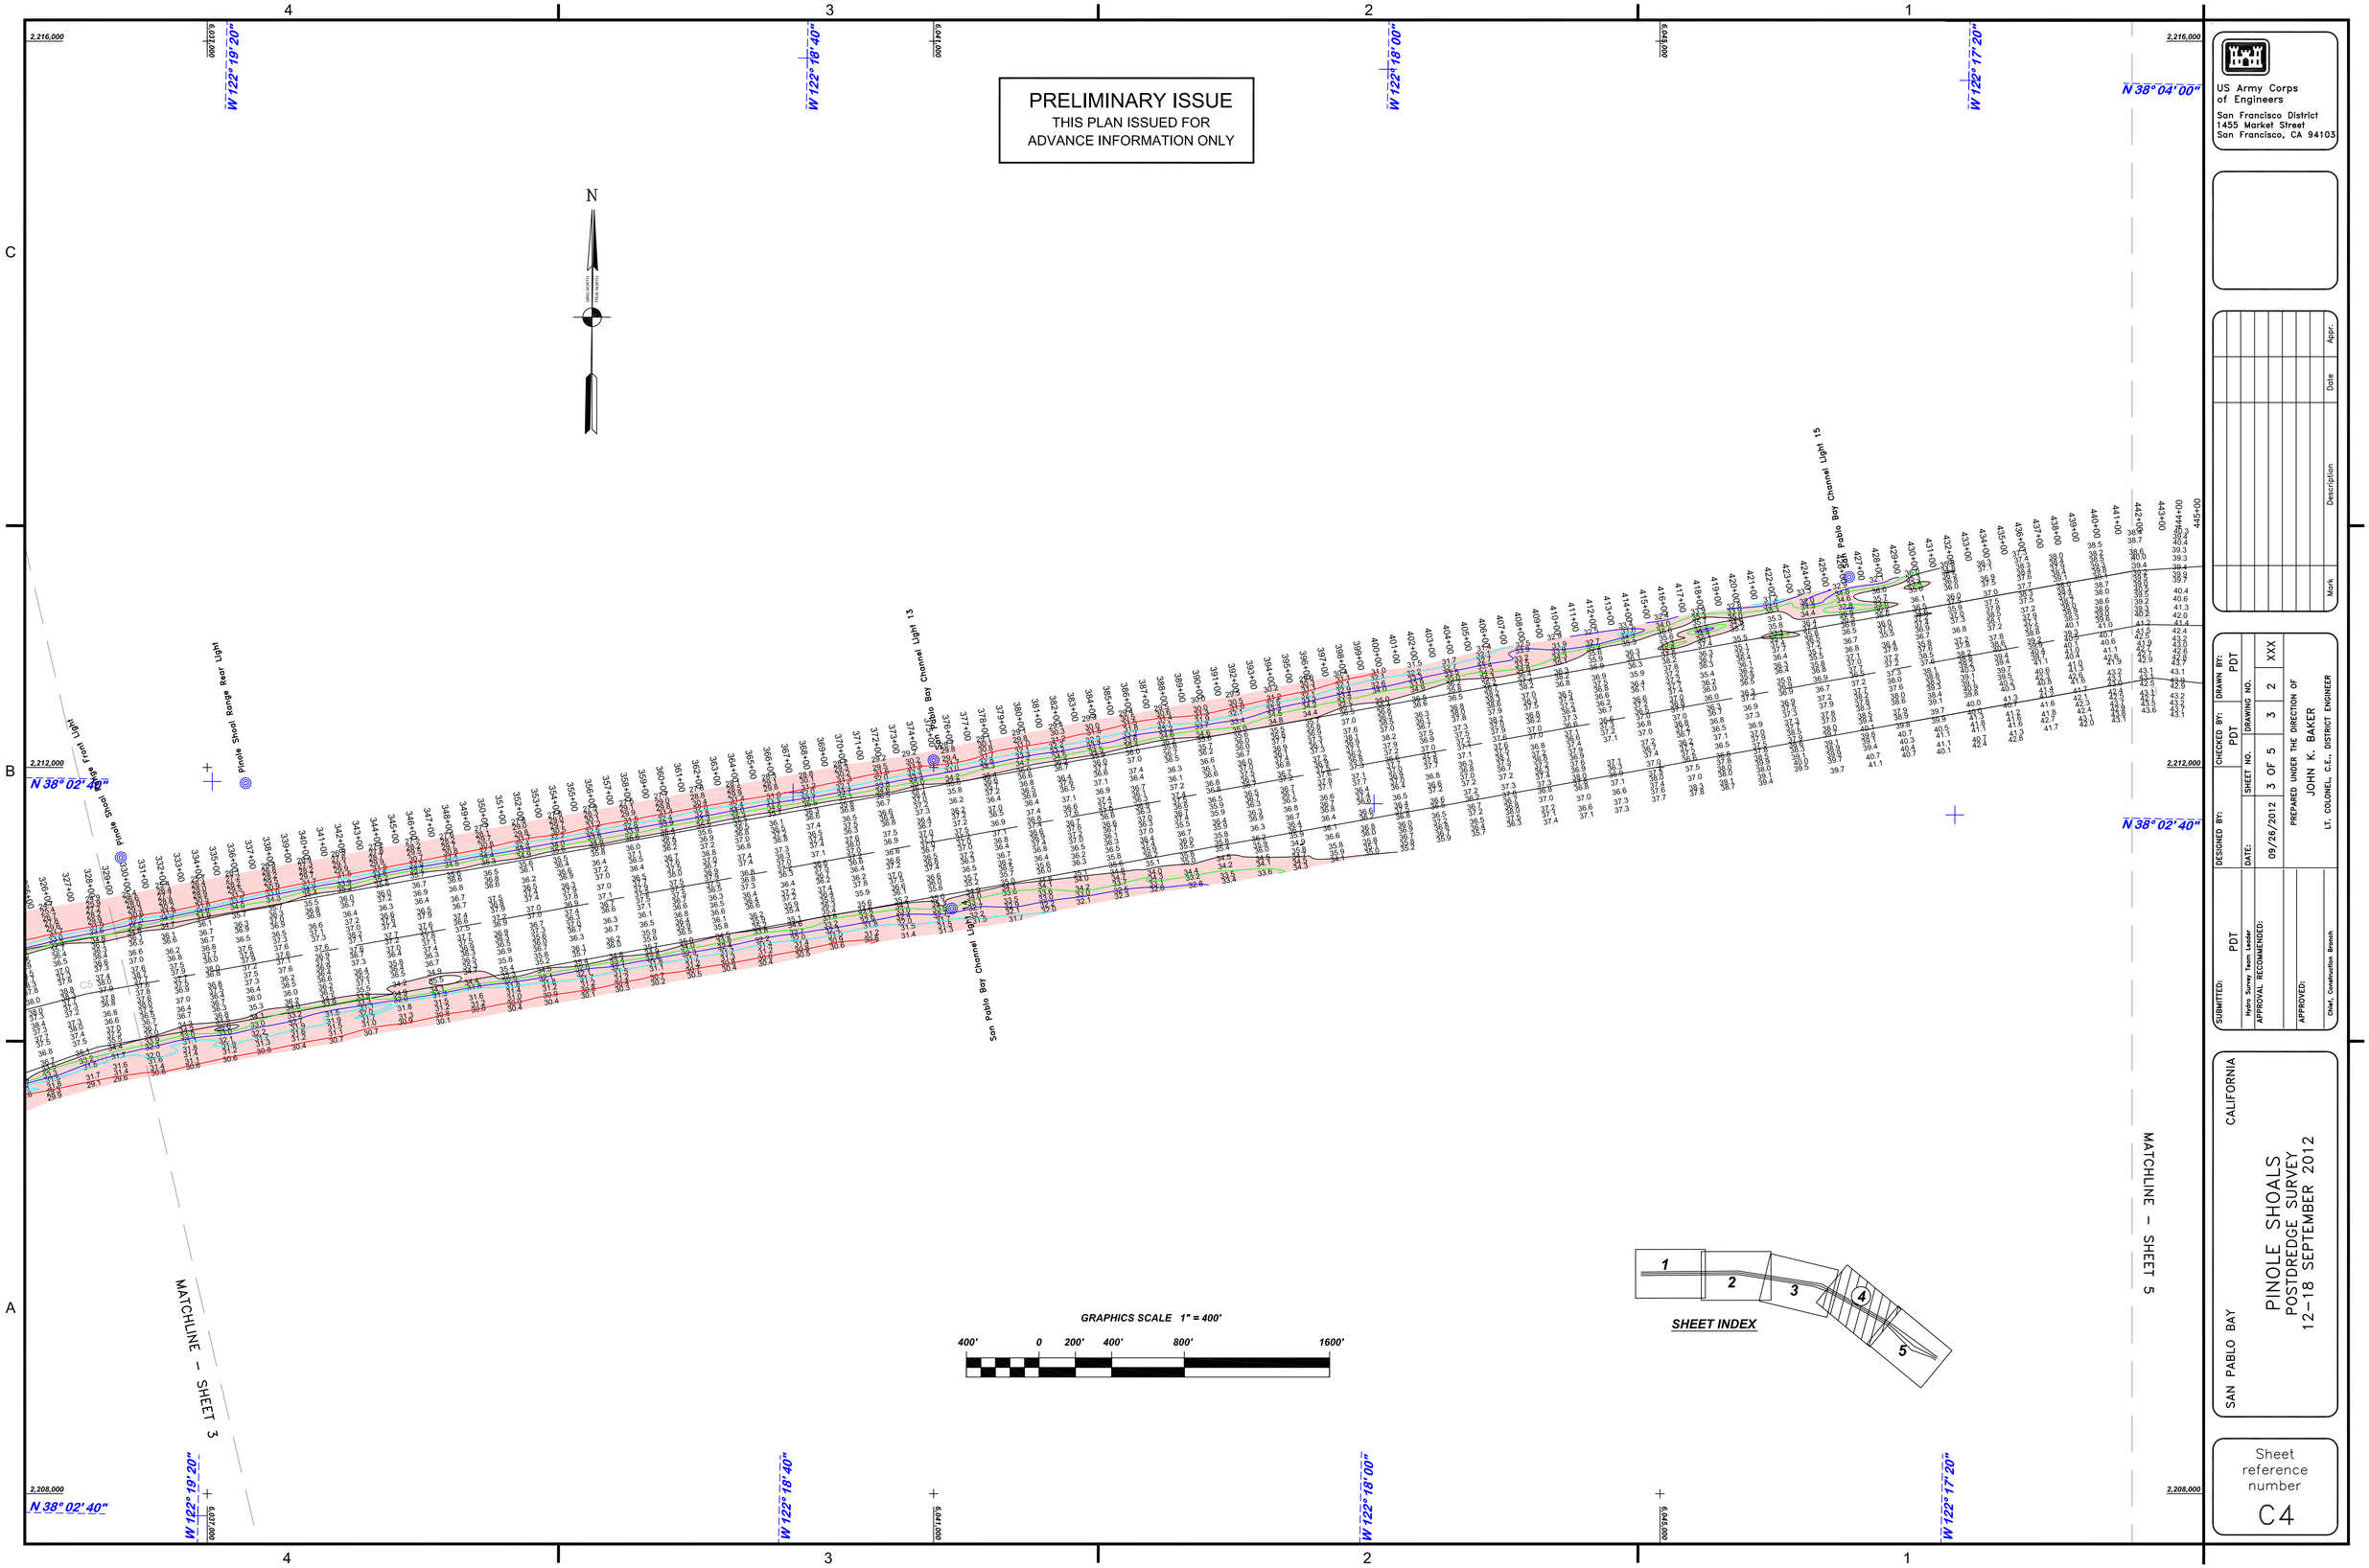

US Army Corps of Engineers
San Francisco District
1455 Market Street
San Francisco, CA 94103

Mark	Description	Date	Appr.

SUBMITTED: PDT	DESIGNED BY:	CHECKED BY: PDT	DRAWN BY: PDT
Hydro Survey Team Leader	DATE: 09/26/2012	SHEET NO. 3 OF 5	DRAWING NO. 3 2 XXX
APPROVAL RECOMMENDED:			
APPROVED: Chief, Construction Branch	PREPARED UNDER THE DIRECTION OF JOHN K. BAKER LT. COLONEL, C.E., DISTRICT ENGINEER		

SAN PABLO BAY CALIFORNIA

PINOLE SHOALS
POSTDREDGE SURVEY
12–18 SEPTEMBER 2012

Sheet reference number
C4