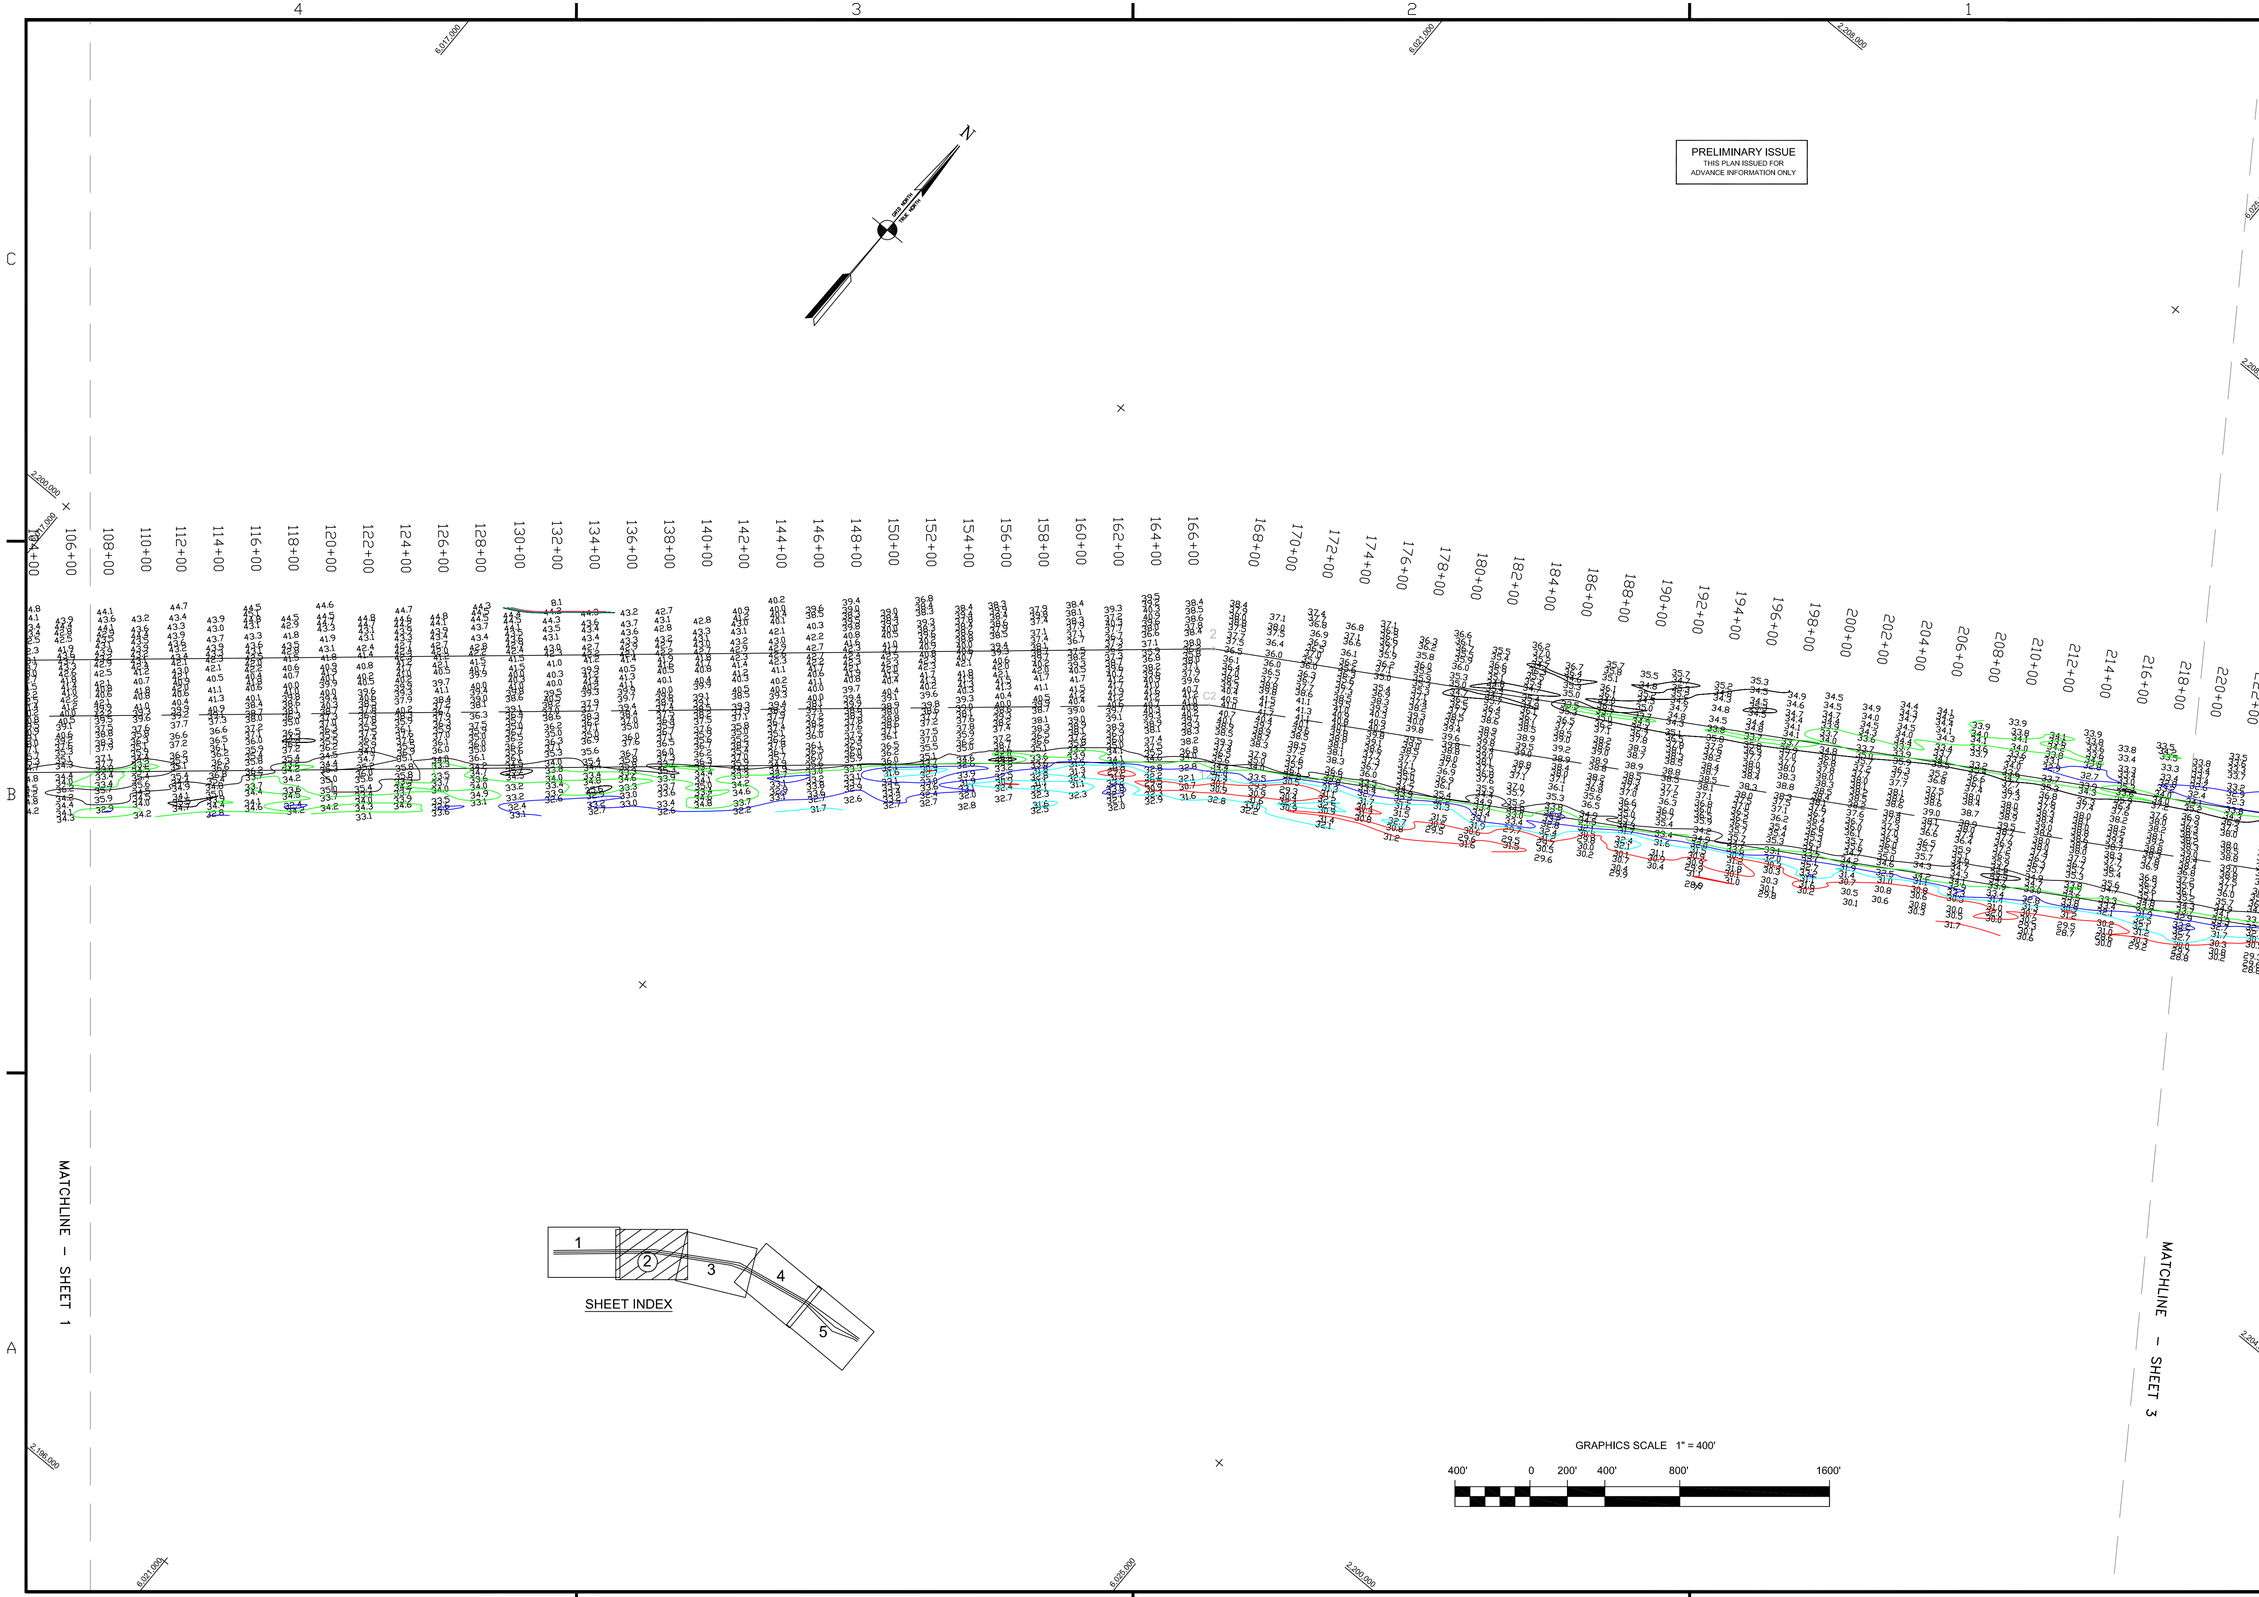

US Army Corps of Engineers
San Francisco District
333 Market Street
San Francisco, CA 94105

Mark	Description	Date	Appr.

DESIGNED BY: PC	CHECKED BY: TVW	DRAWN BY: EC	
DATE: 10/28/2005	SHEET NO. 2 OF 5	DRAWING NO. 3 2 209	

PREPARED UNDER THE DIRECTION OF
PHILIP T. FEIR
LT. COLONEL, C.E., DISTRICT ENGINEER

SUBMITTED: Hydro Survey Team Leader
APPROVAL RECOMMENDED: Chief, Technical Support Section
APPROVED: Chief, Construction Branch

SAN PABLO BAY CALIFORNIA

PINOLE SHOALS
POSTDREDGE/CONDITION SURVEY
FEBRUARY & 7, 12, & 27 OCTOBER 2005

Sheet reference number
C2