PRELIMINARY ISSUE

DATE: 30 May 2002

THIS PLAN ISSUED FOR ADVANCE INFORMATION ONLY

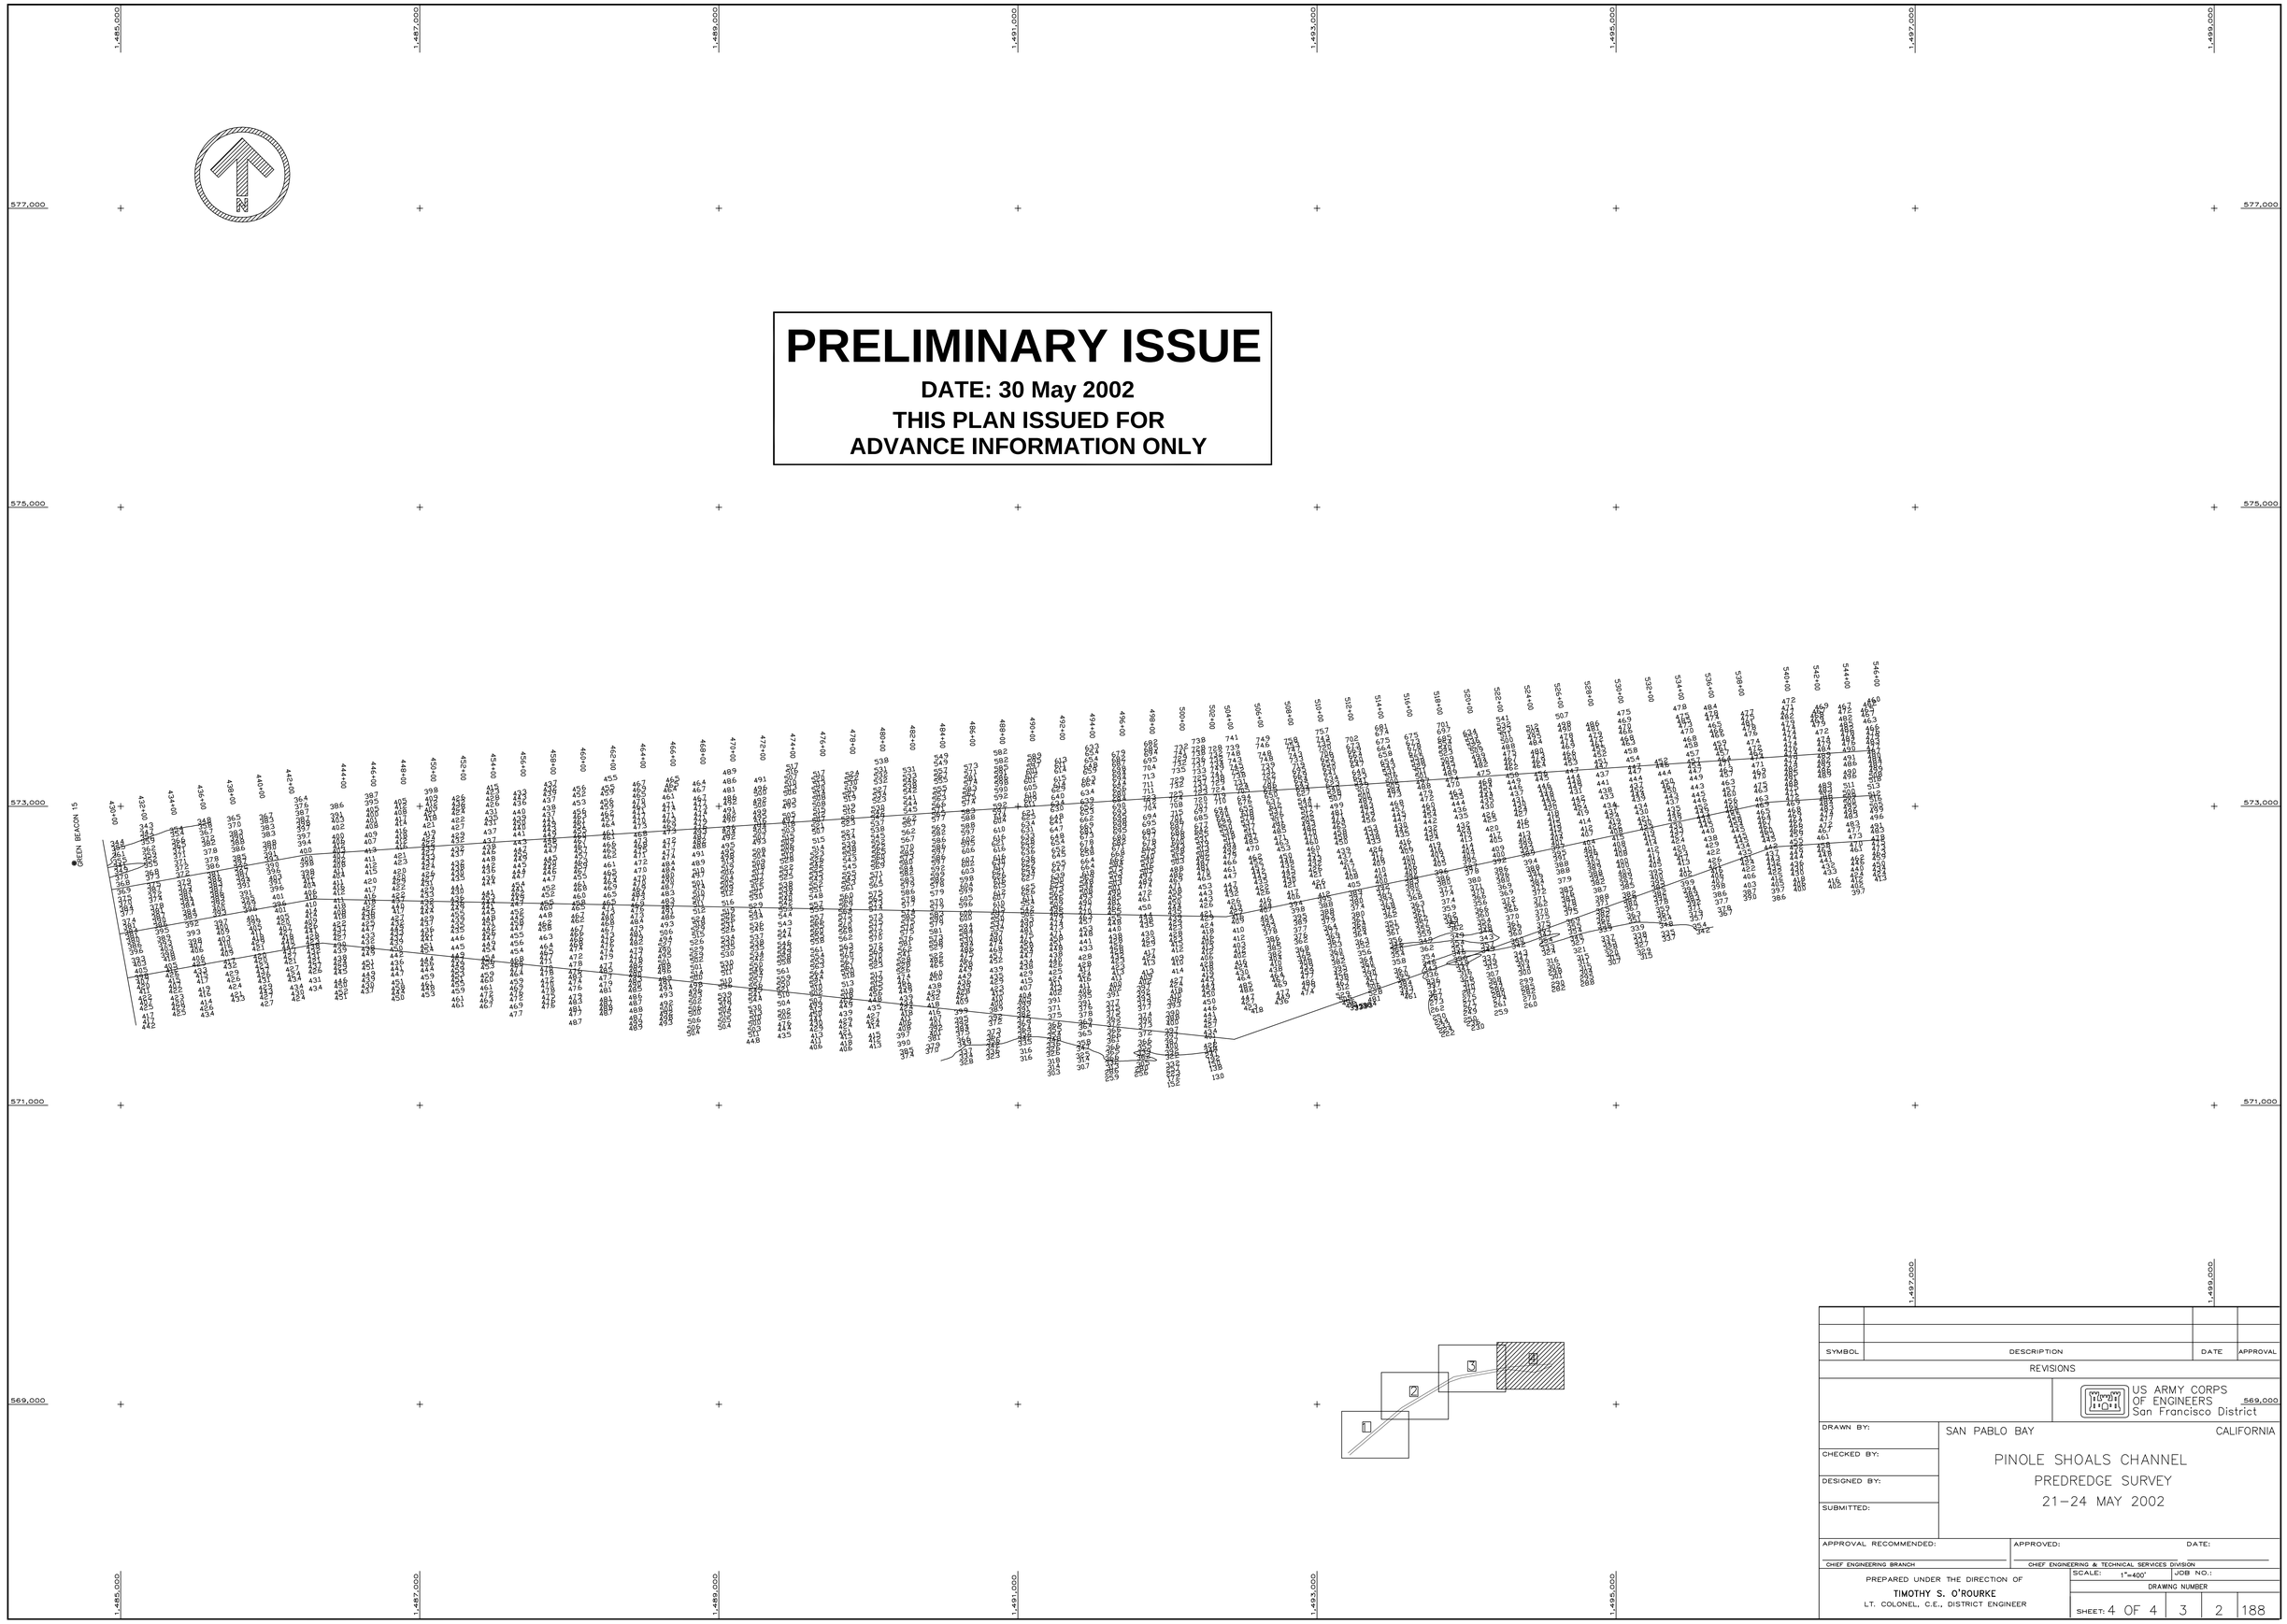

SYMBOL	DESCRIPTION	DATE	APPROVAL

REVISIONS

US ARMY CORPS OF ENGINEERS
San Francisco District

DRAWN BY:
CHECKED BY:
DESIGNED BY:
SUBMITTED:

SAN PABLO BAY — CALIFORNIA

PINOLE SHOALS CHANNEL
PREDREDGE SURVEY
21–24 MAY 2002

APPROVAL RECOMMENDED: — CHIEF ENGINEERING BRANCH

APPROVED: — CHIEF ENGINEERING & TECHNICAL SERVICES DIVISION

DATE:

PREPARED UNDER THE DIRECTION OF
TIMOTHY S. O'ROURKE
LT. COLONEL, C.E., DISTRICT ENGINEER

SCALE: 1"=400'

JOB NO.:

DRAWING NUMBER

SHEET: 4 OF 4 | 3 | 2 | 188