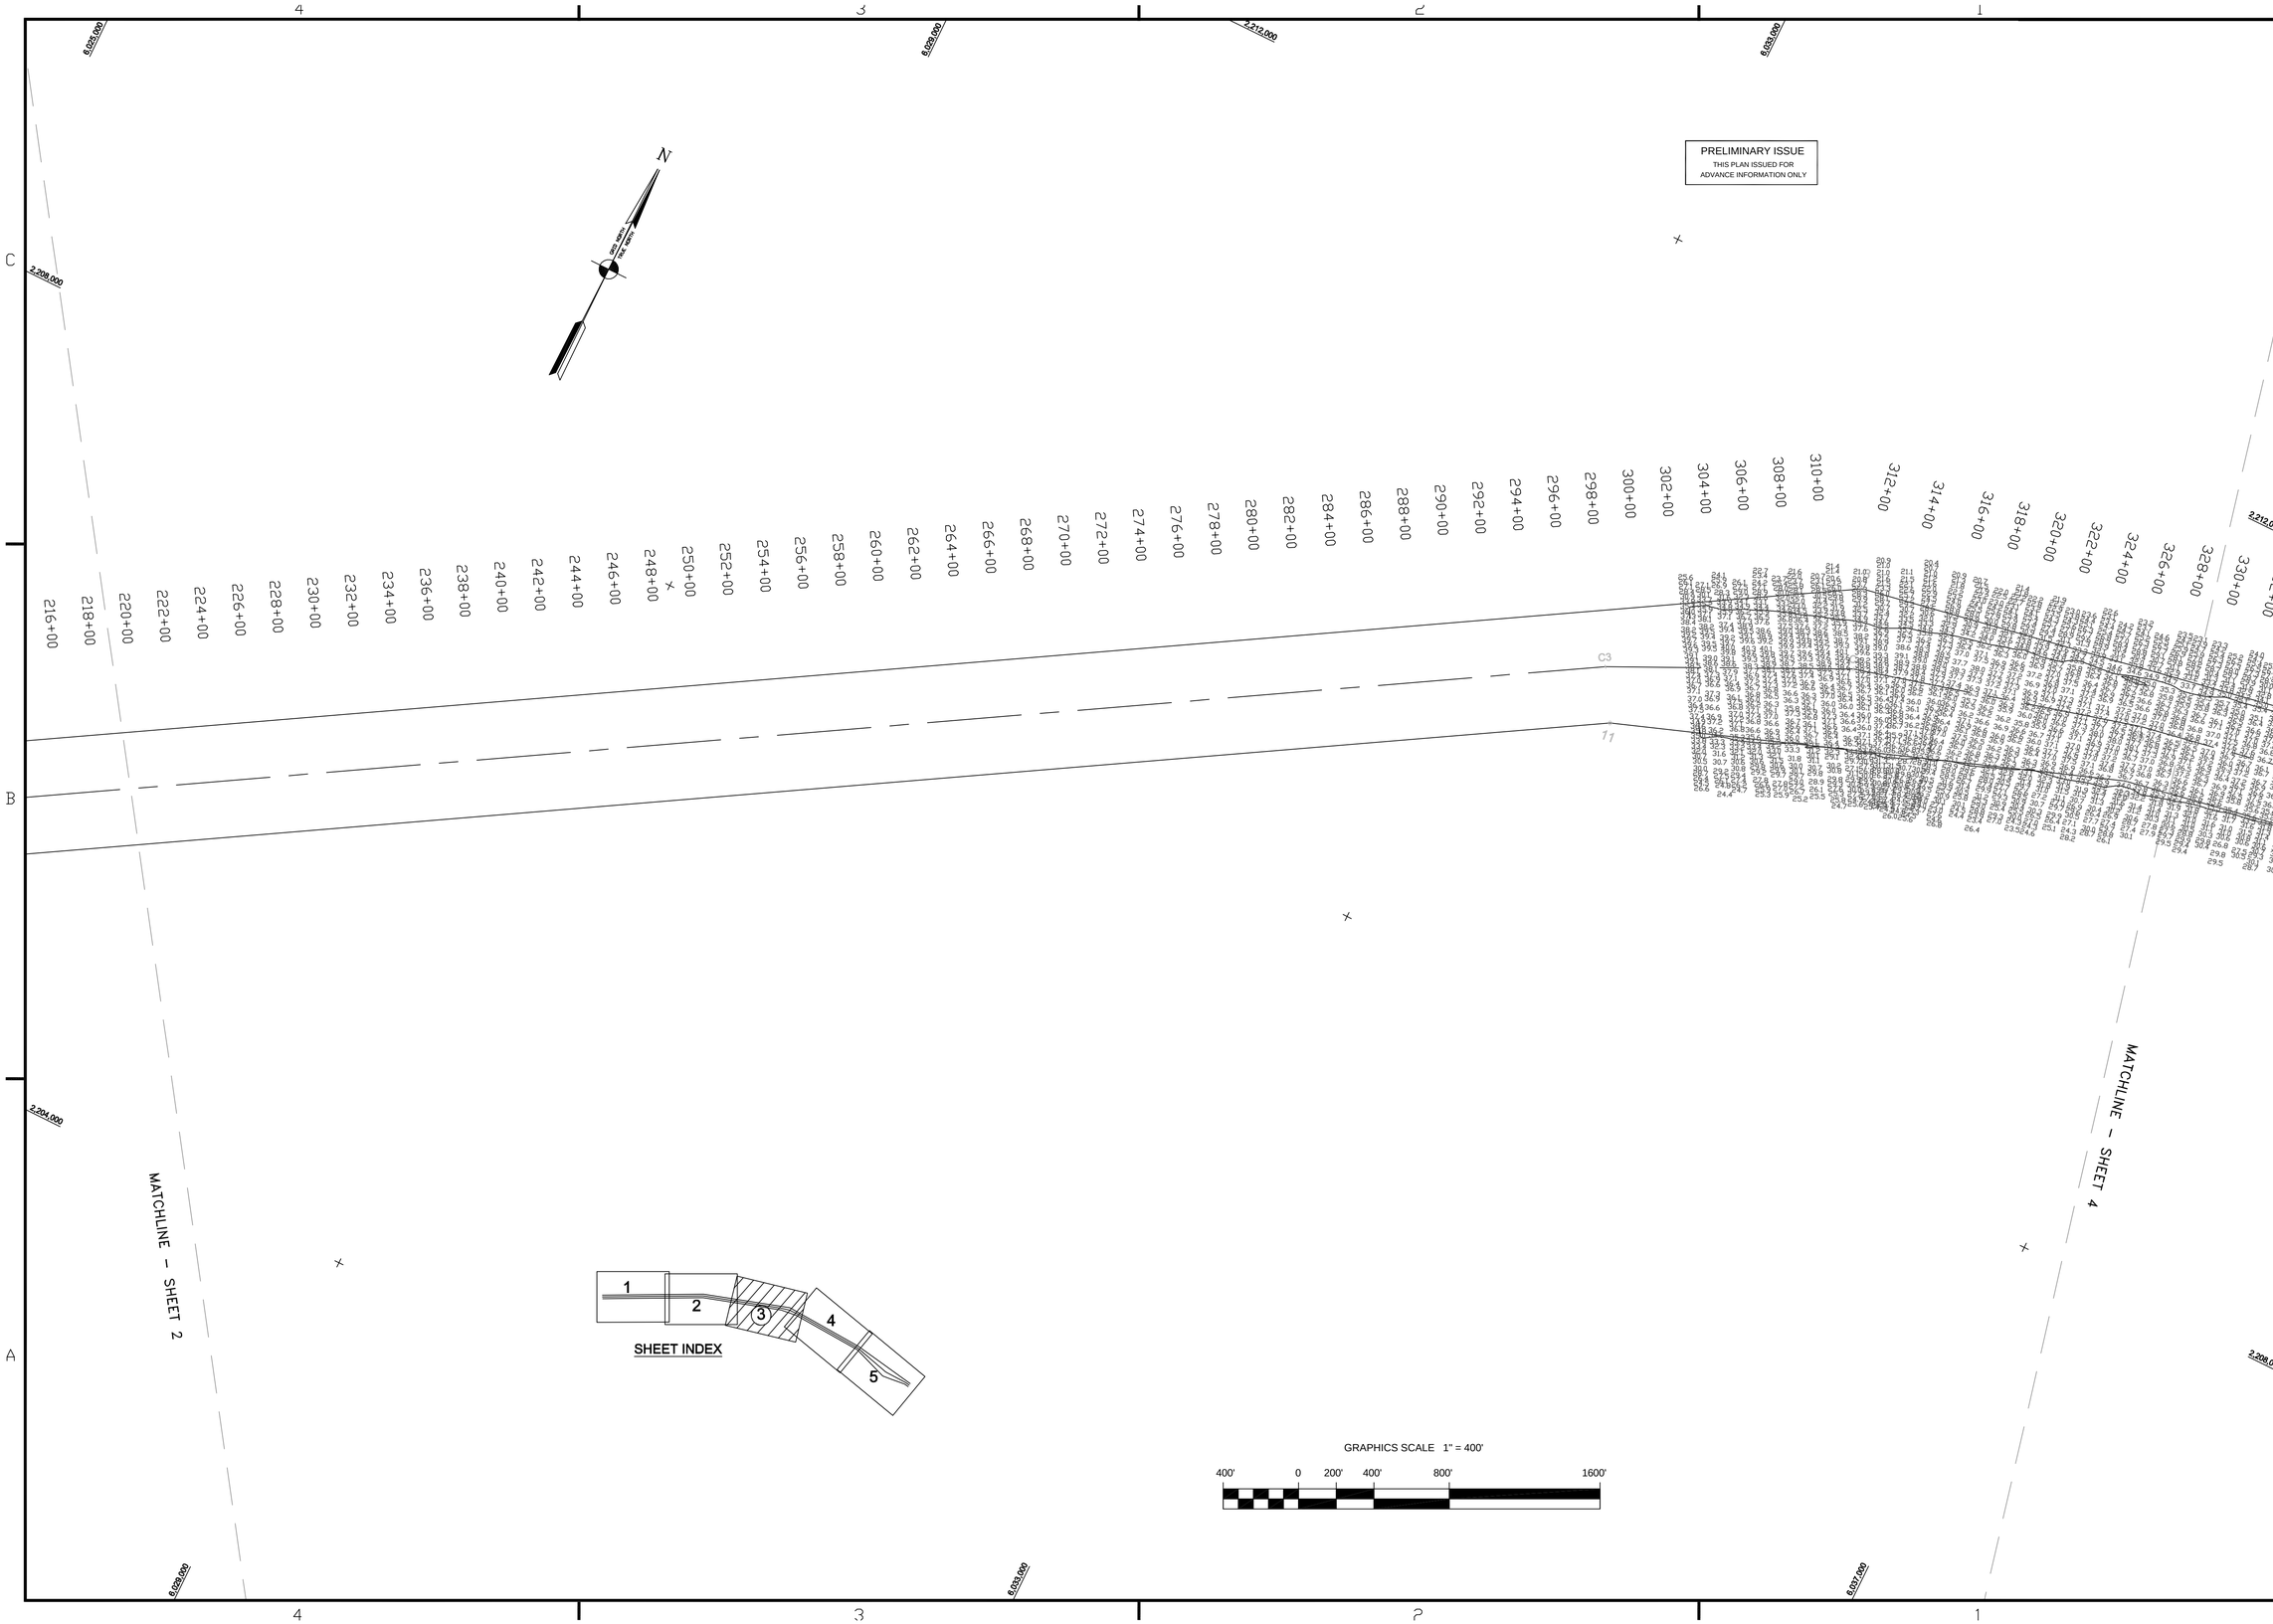

US Army Corps of Engineers
San Francisco District
333 Market Street
San Francisco, CA 94105

Mark	Description	Date	Appr.

DESIGNED BY:	CHECKED BY:	DRAWN BY: EWC
DATE: 4/5/2005	SHEET NO. 3 OF 5	DRAWING NO. X XXX

SUBMITTED:
Survey Section Team Leader
APPROVAL RECOMMENDED:
Chief, Technical Support Section
APPROVED:
Chief, Construction Branch

PREPARED UNDER THE DIRECTION OF
PHILIP T. FEIR
LT. COLONEL, C.E., DISTRICT ENGINEER

SAN PABLO COUNTY CALIFORNIA

PINOLE SHOALS
CONDITION SURVEY
GROUNDING
05 APRIL 2005

Sheet reference number
C3