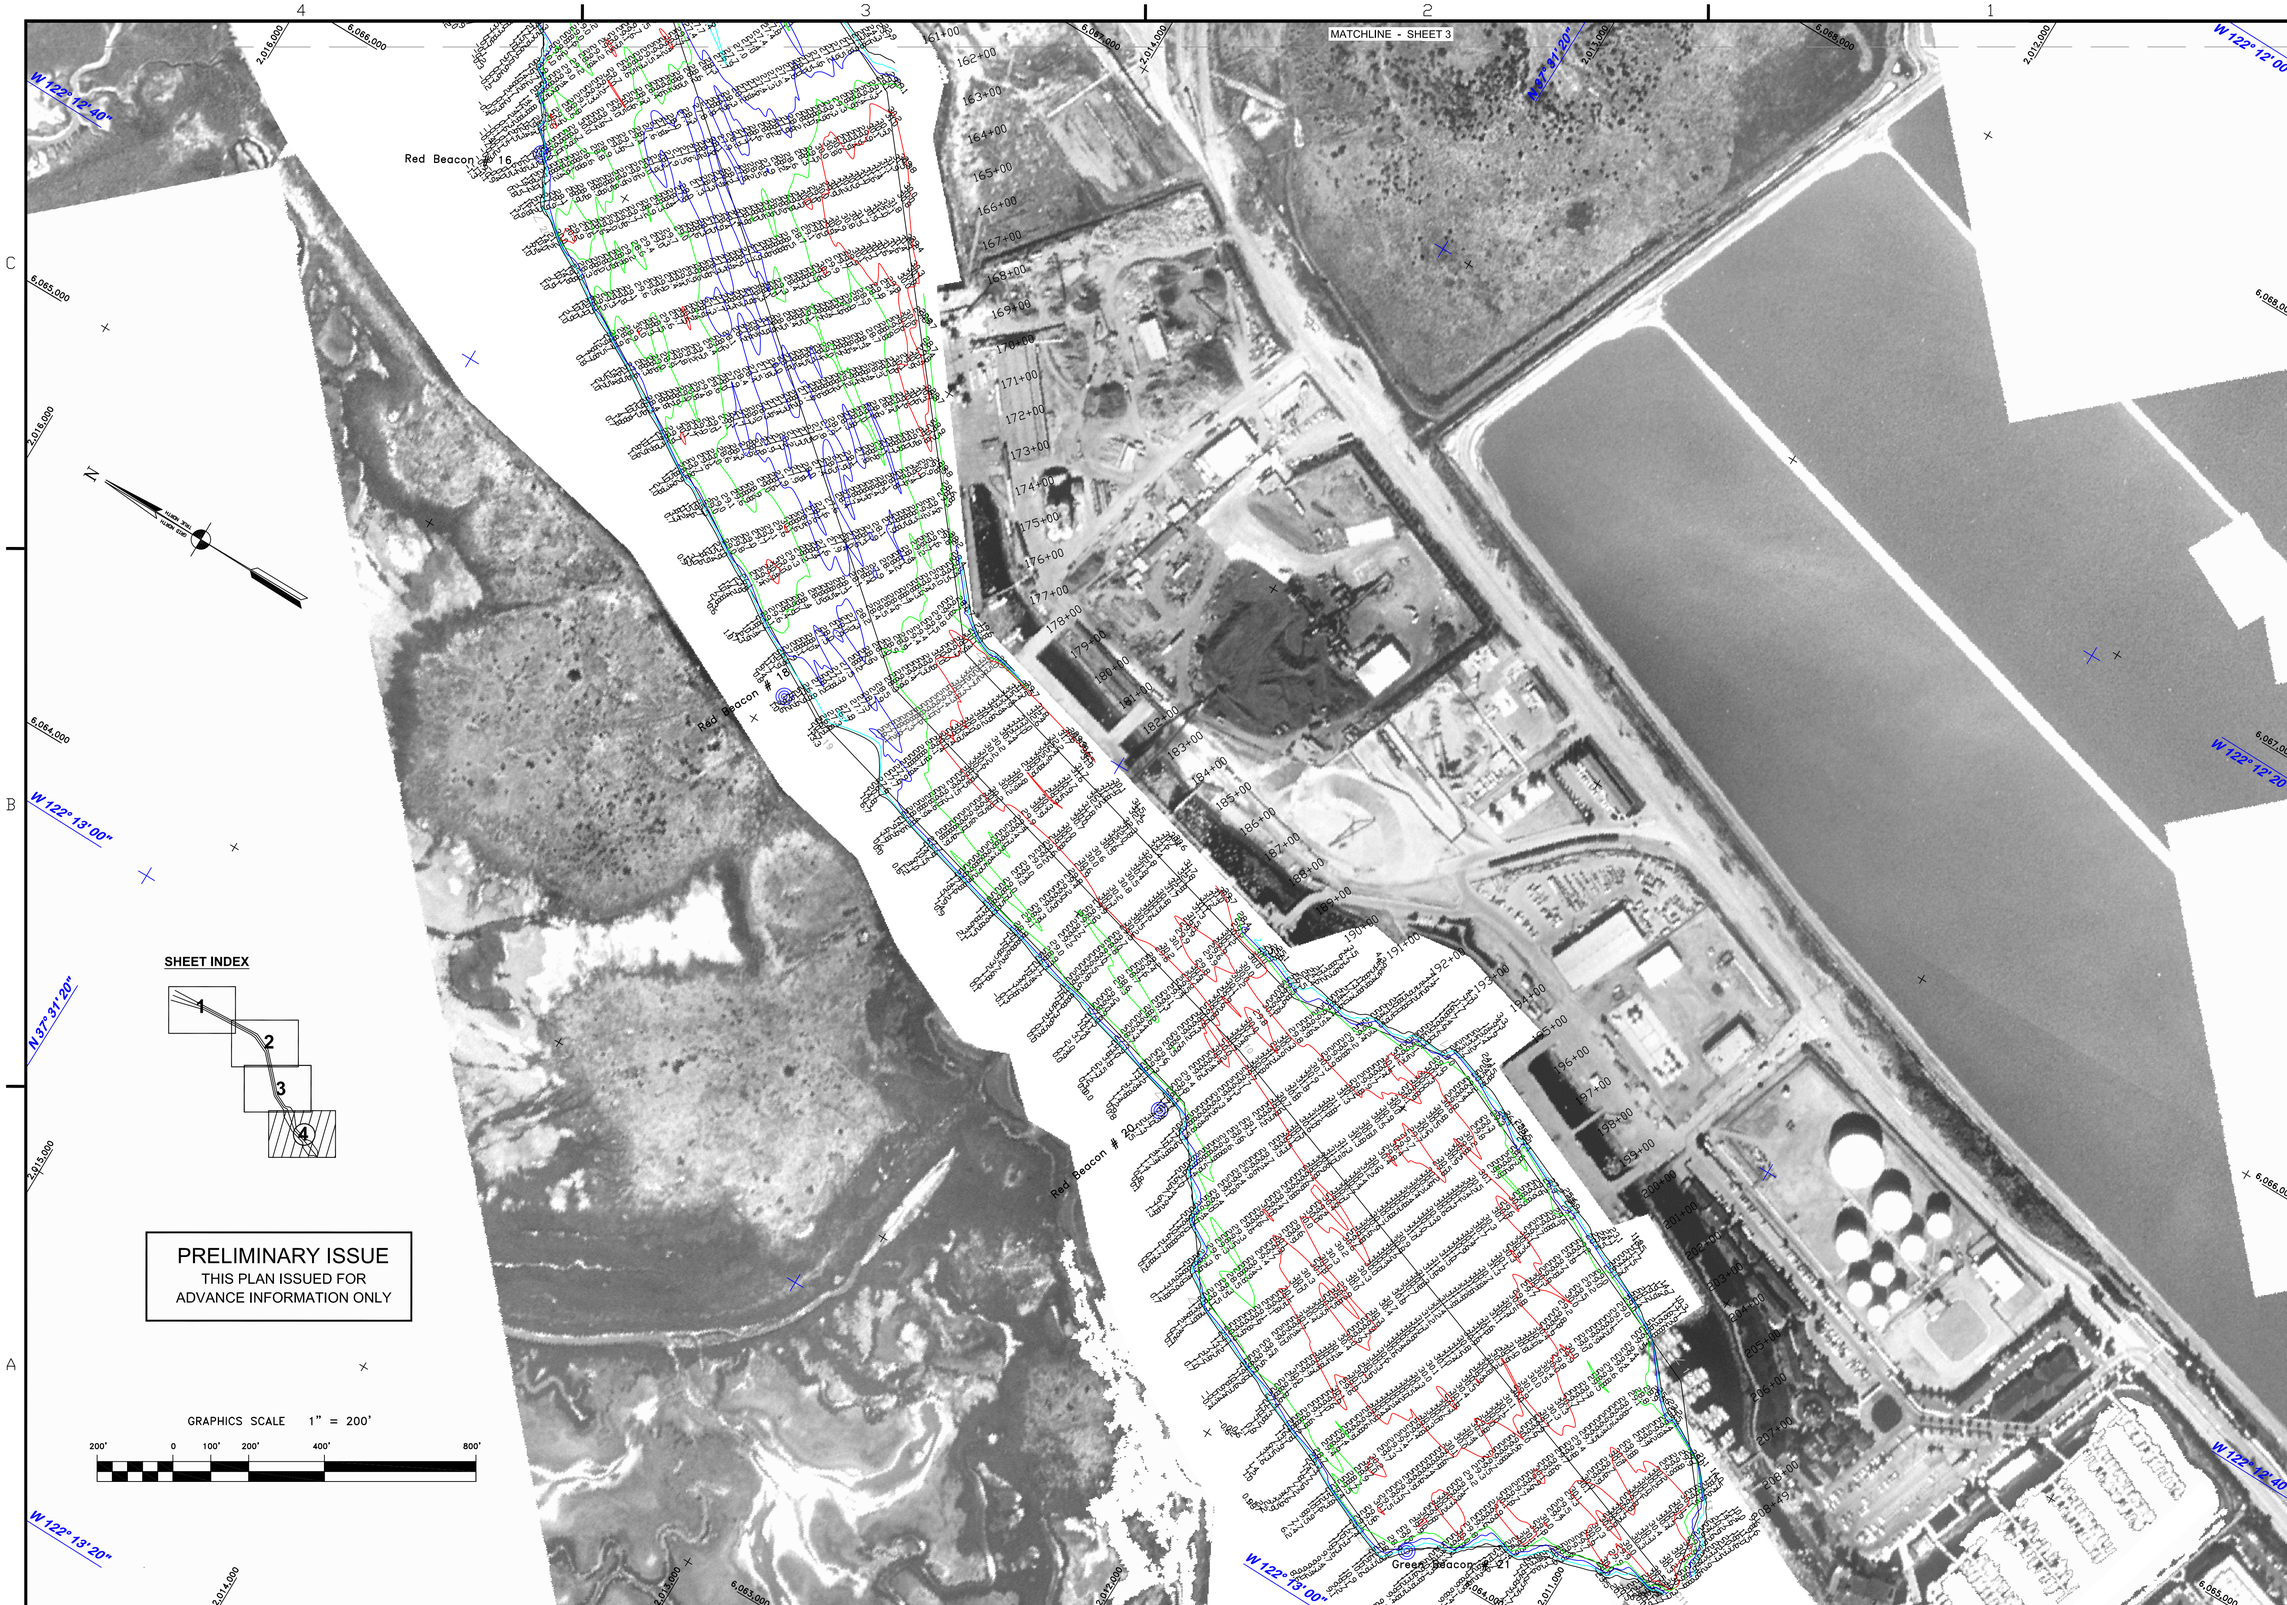


US Army Corps of Engineers
San Francisco District
1455 Market Street
San Francisco, CA 94103

| Mark | Description | Date | Appr. |
|---|---|---|---|

SUBMITTED: PC
Hydro Survey Team Leader
APPROVAL RECOMMENDED:
Chief, Technical Support Section
APPROVED:
Chief, Construction Branch

DESIGNED BY:
DATE: 9/02/2009
CHECKED BY: TVW
SHEET NO. 4 OF 4
DRAWN BY: EWC
DRAWING NO. 54 2 XXX

PREPARED UNDER THE DIRECTION OF
LAURENCE M. FARRELL
LT. COLONEL, C.E., DISTRICT ENGINEER

SAN MATEO COUNTY CALIFORNIA

REDWOOD CITY
PREDREDGE SURVEY
30-31 AUGUST 2009

Sheet reference number
C4