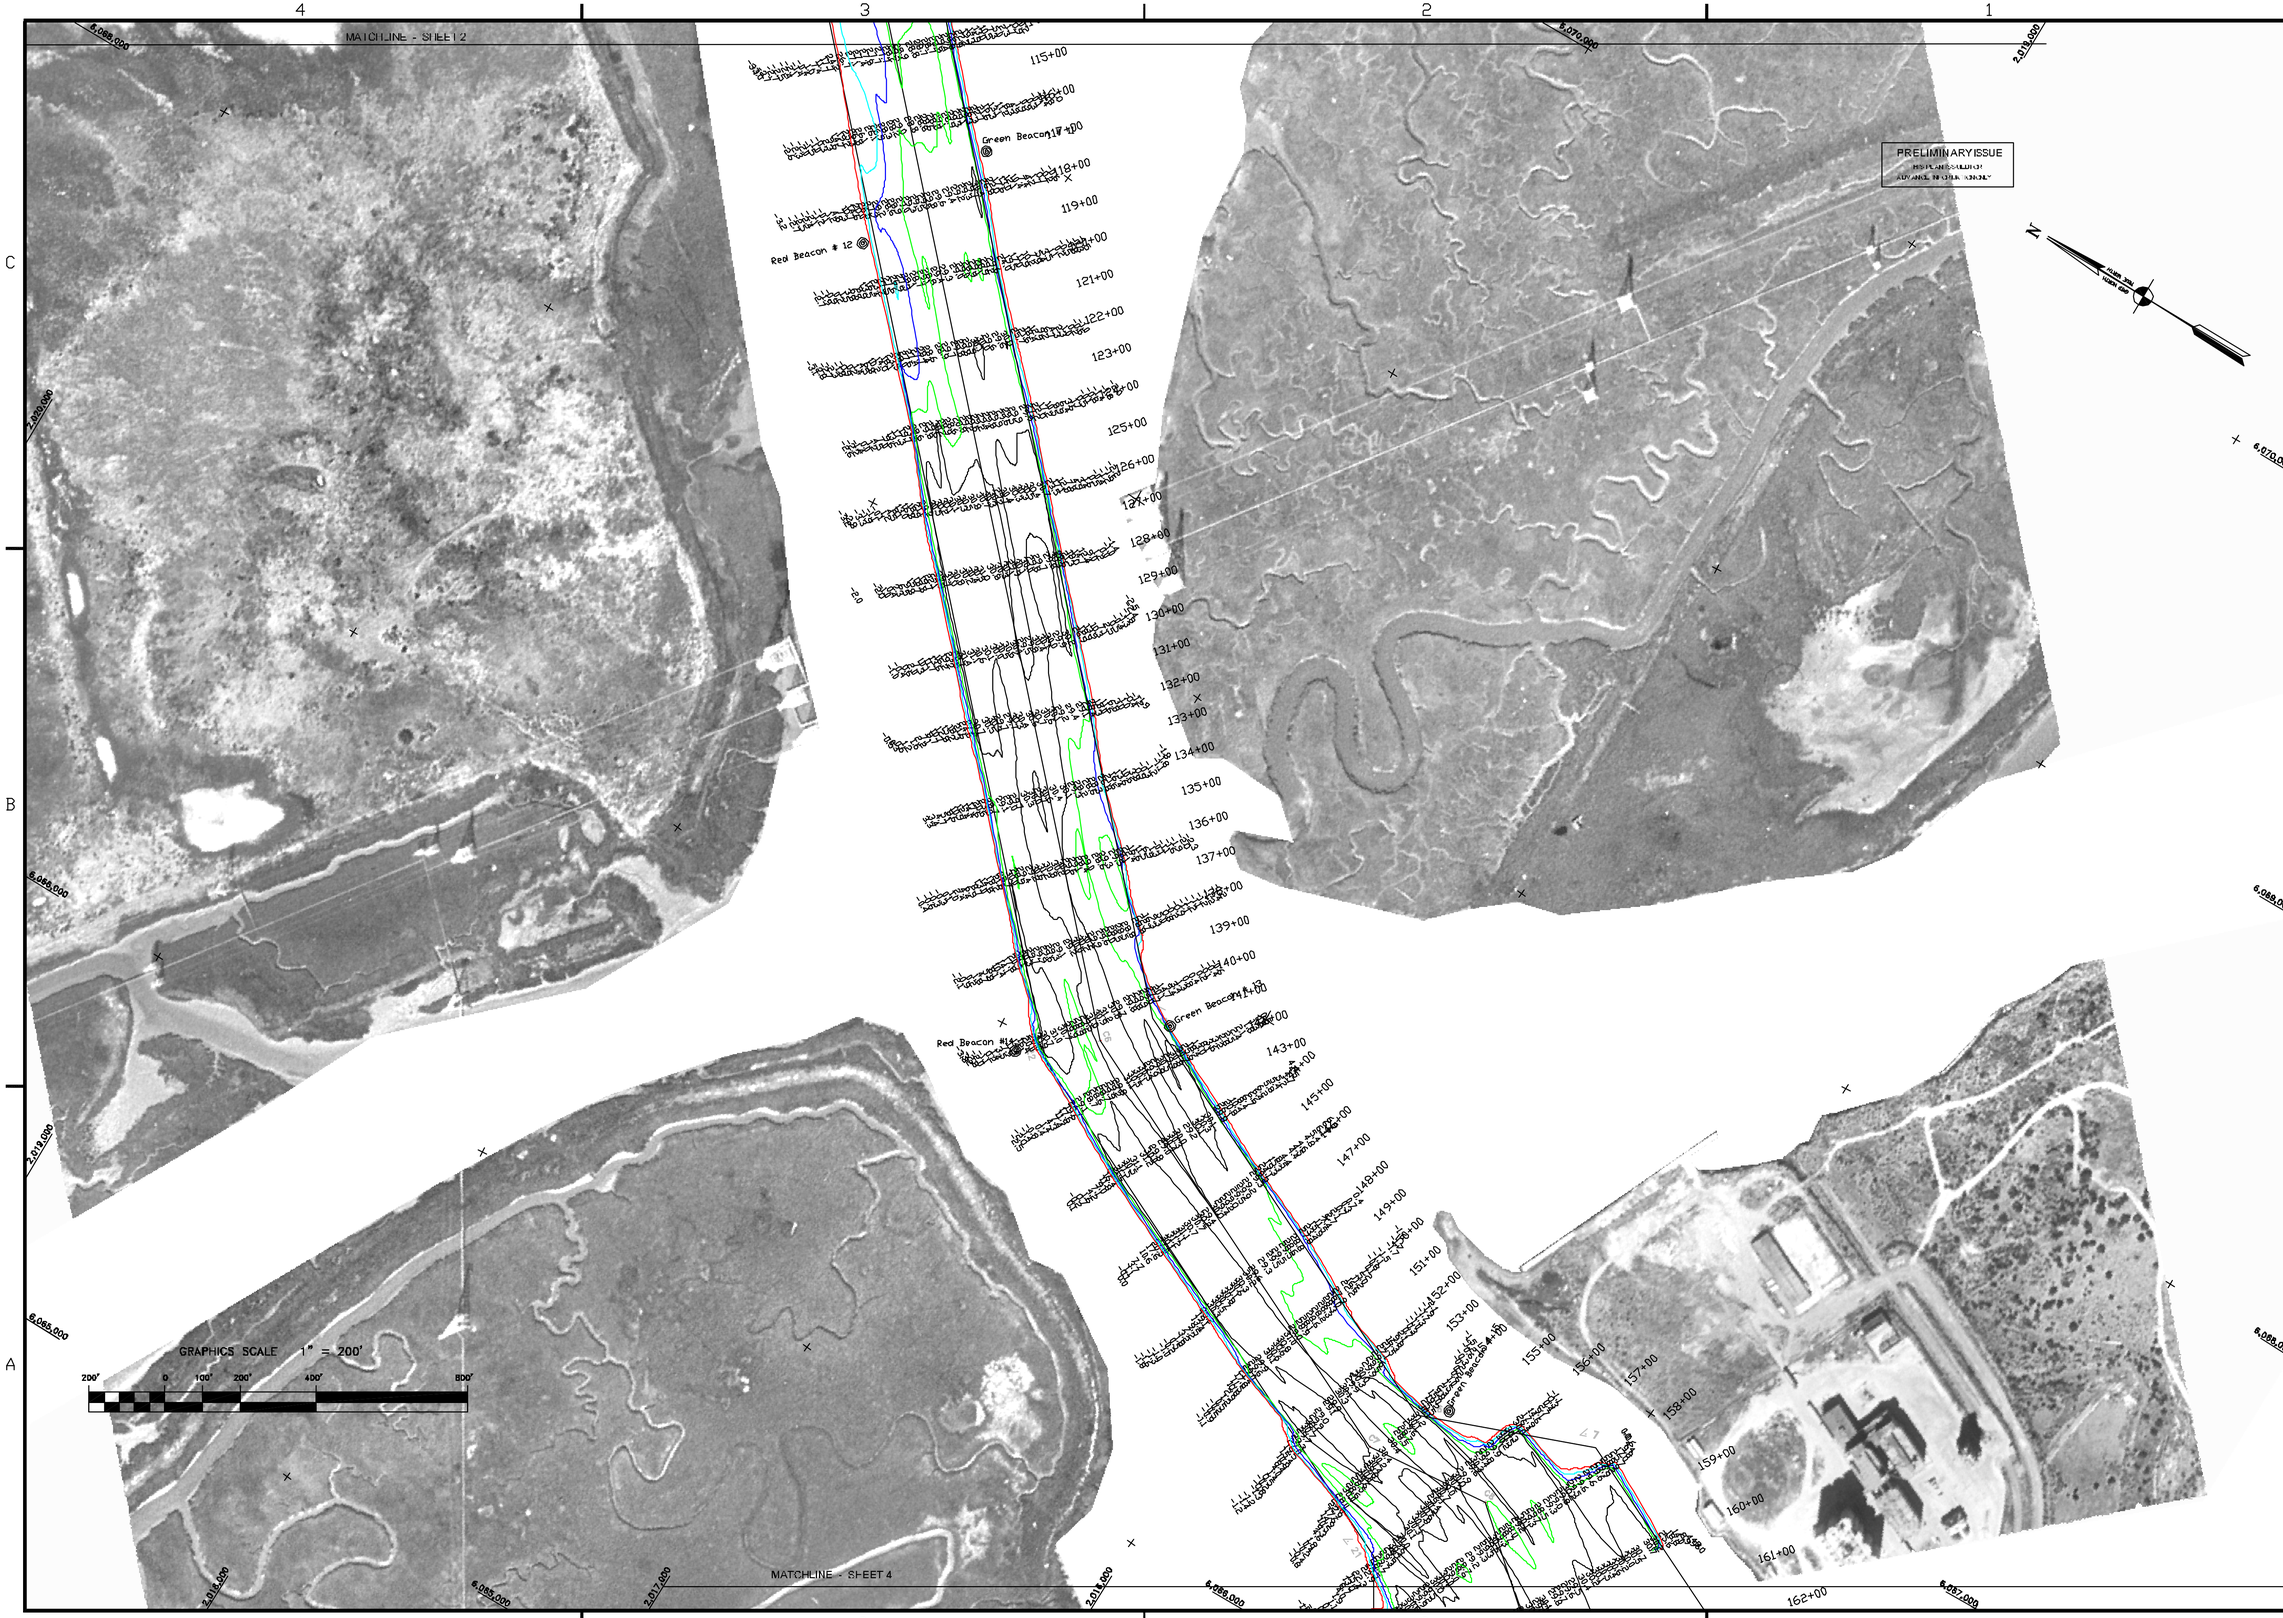

US Army Corps of Engineers
San Francisco District
333 Market Street
San Francisco, CA 94105

Mark	Description	Date	Appr.

SUBMITTED: TVW	DESIGNED BY: PC	CHECKED BY:	DRAWN BY: EWC
Hydro Survey Section	DATE:	SHEET NO. 3 OF 4	DRAWING NO. 54 2 170
APPROVAL RECOMMENDED: Chief, Engineering Branch	2/4/2003	PREPARED UNDER THE DIRECTION OF MICHAEL McCORMICK LT. COLONEL, C.E., DISTRICT ENGINEER	
APPROVED: Chief, Engineering Technical & Services Div.			

CONTRA COSTA COUNTY CALIFORNIA

REDWOOD CITY
PLANS AND SPECS SURVEY
24-29 JANUARY 2003

Sheet reference number
C3