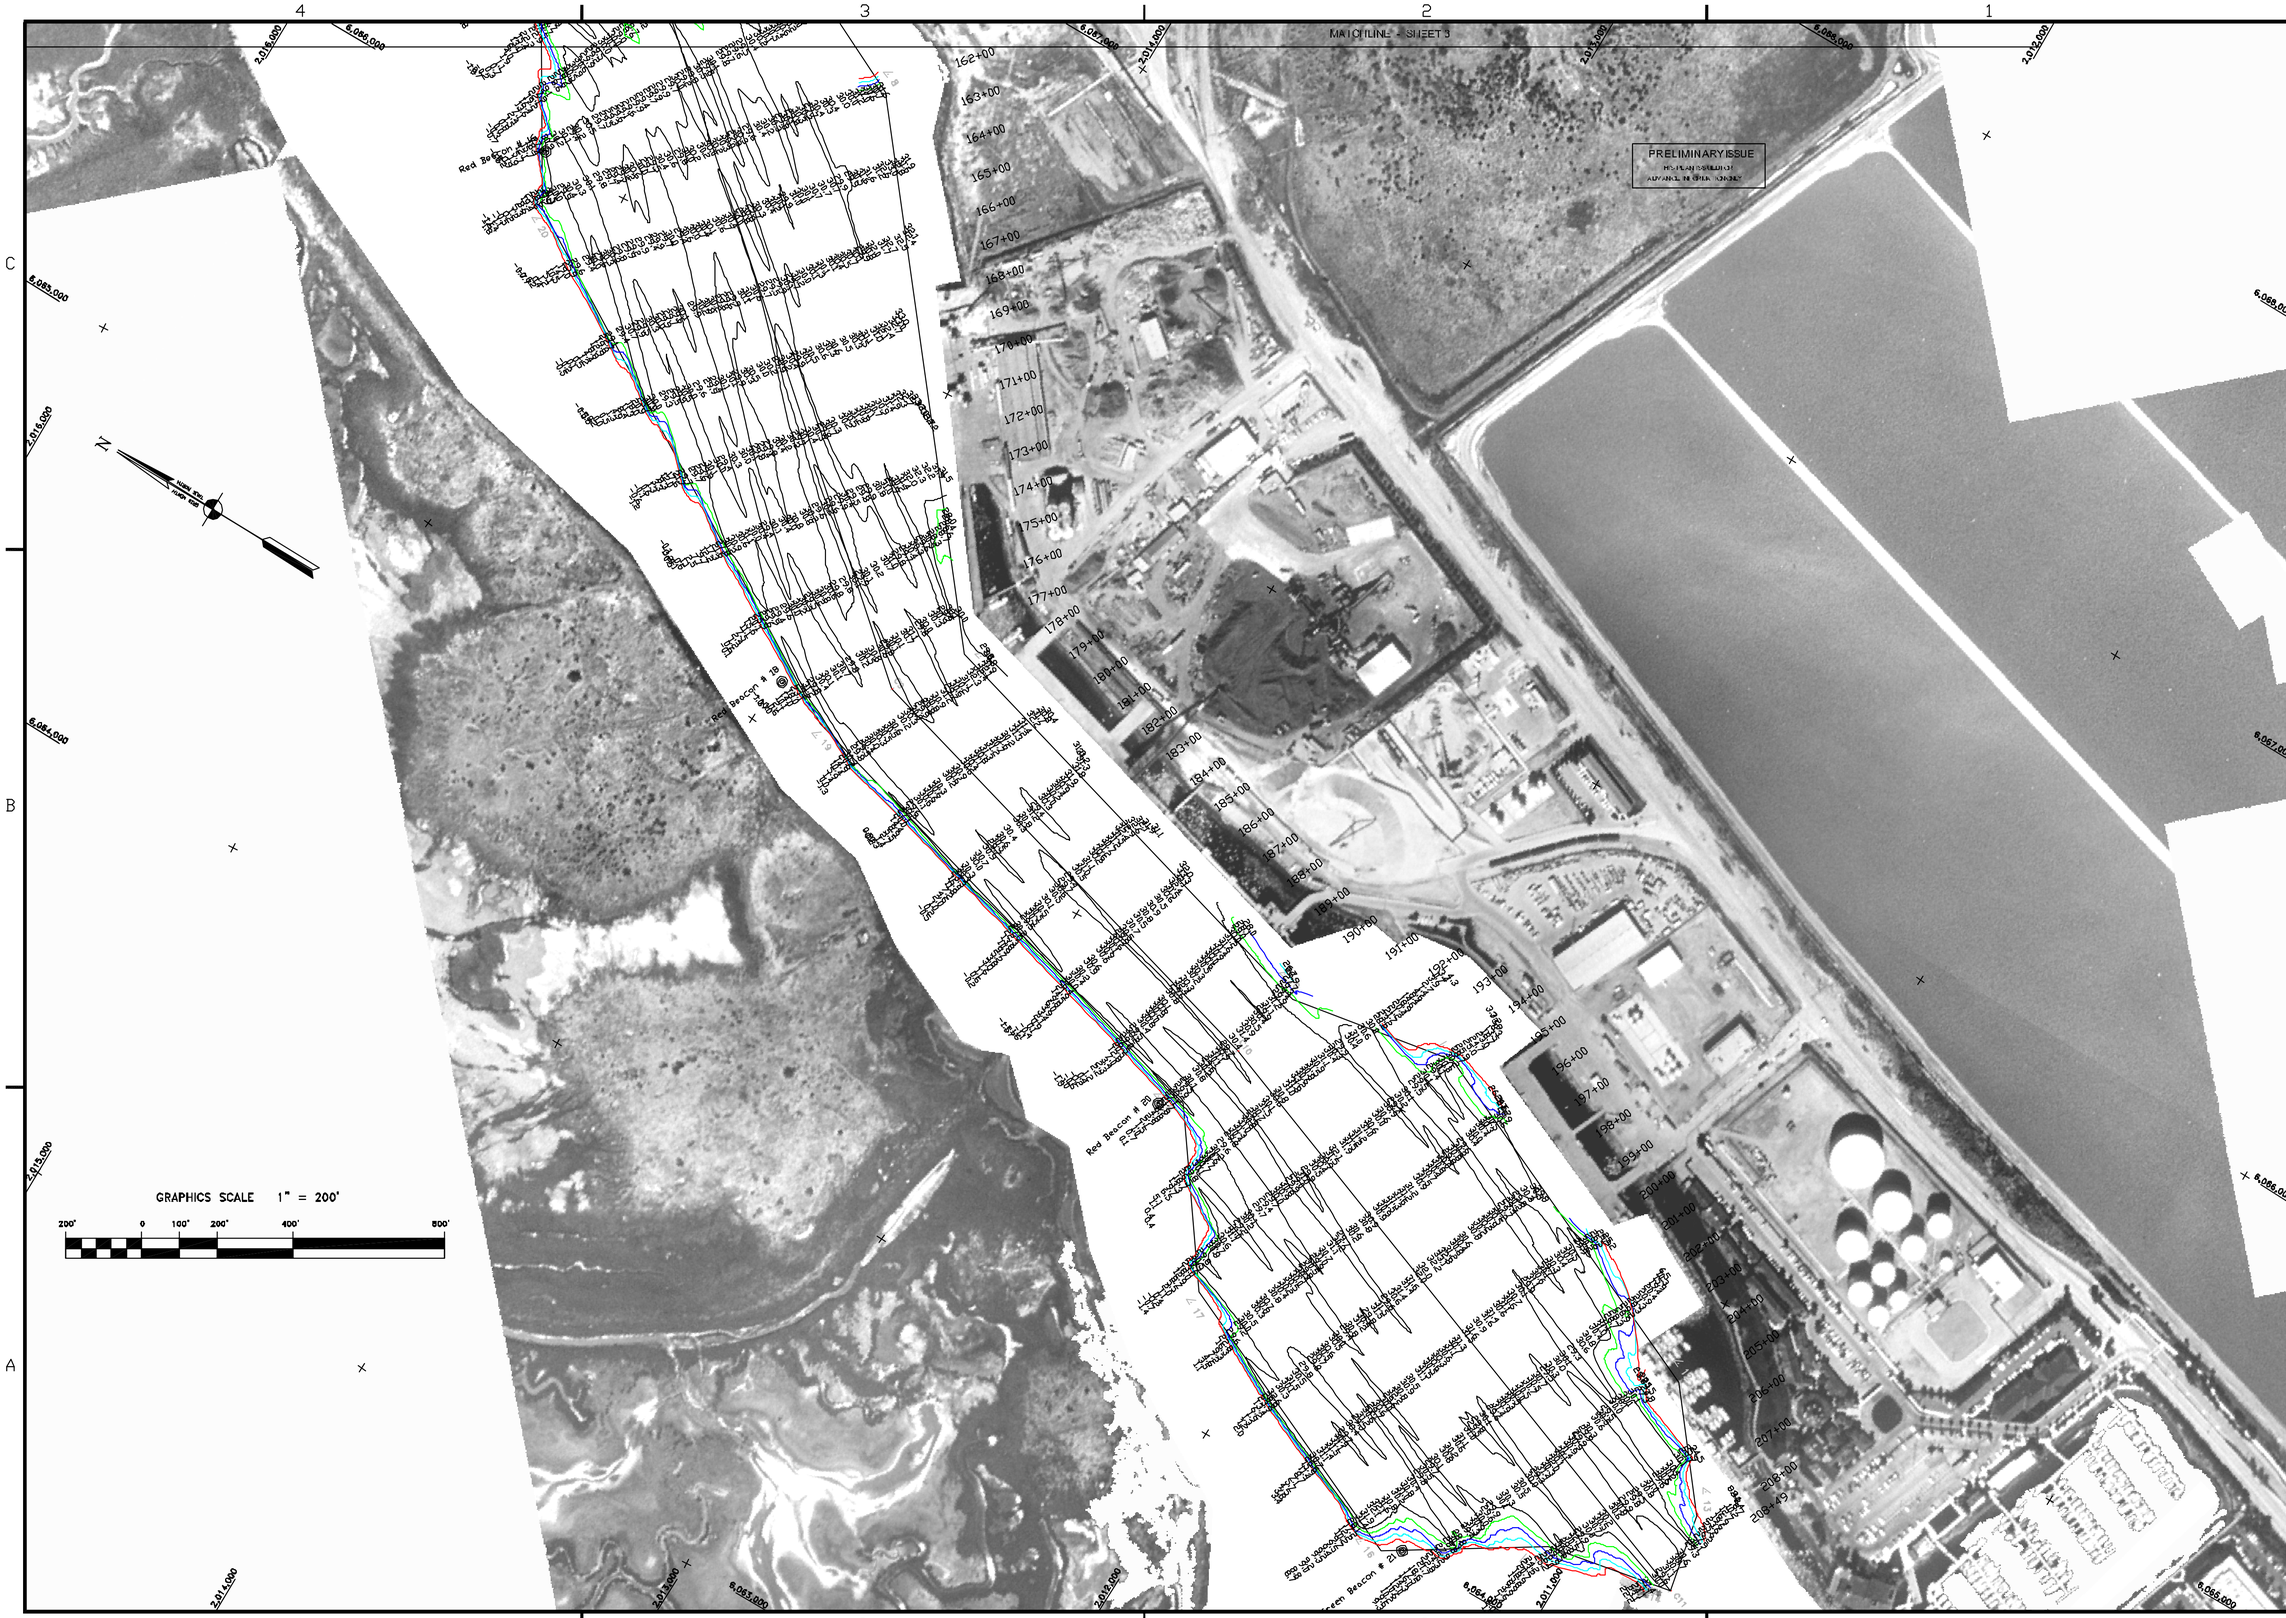

US Army Corps of Engineers
San Francisco District
333 Market Street
San Francisco, CA 94105

Mark	Description	Date	Appr.

SUBMITTED: TVW	DESIGNED BY:	CHECKED BY: PC	DRAWN BY: EWC
Hydro Survey Section	DATE:	SHEET NO. 4 OF 4	DRAWING NO. 54 2 170
APPROVAL RECOMMENDED: 2/4/2003			
Chief, Engineering Branch	PREPARED UNDER THE DIRECTION OF MICHAEL McCORMICK		
APPROVED:	LT. COLONEL, C.E., DISTRICT ENGINEER		
Chief, Engineering Technical & Services Div.			

CONTRA COSTA COUNTY CALIFORNIA

REDWOOD CITY
PLANS AND SPECS SURVEY
24-29 JANUARY 2003

Sheet reference number

C4