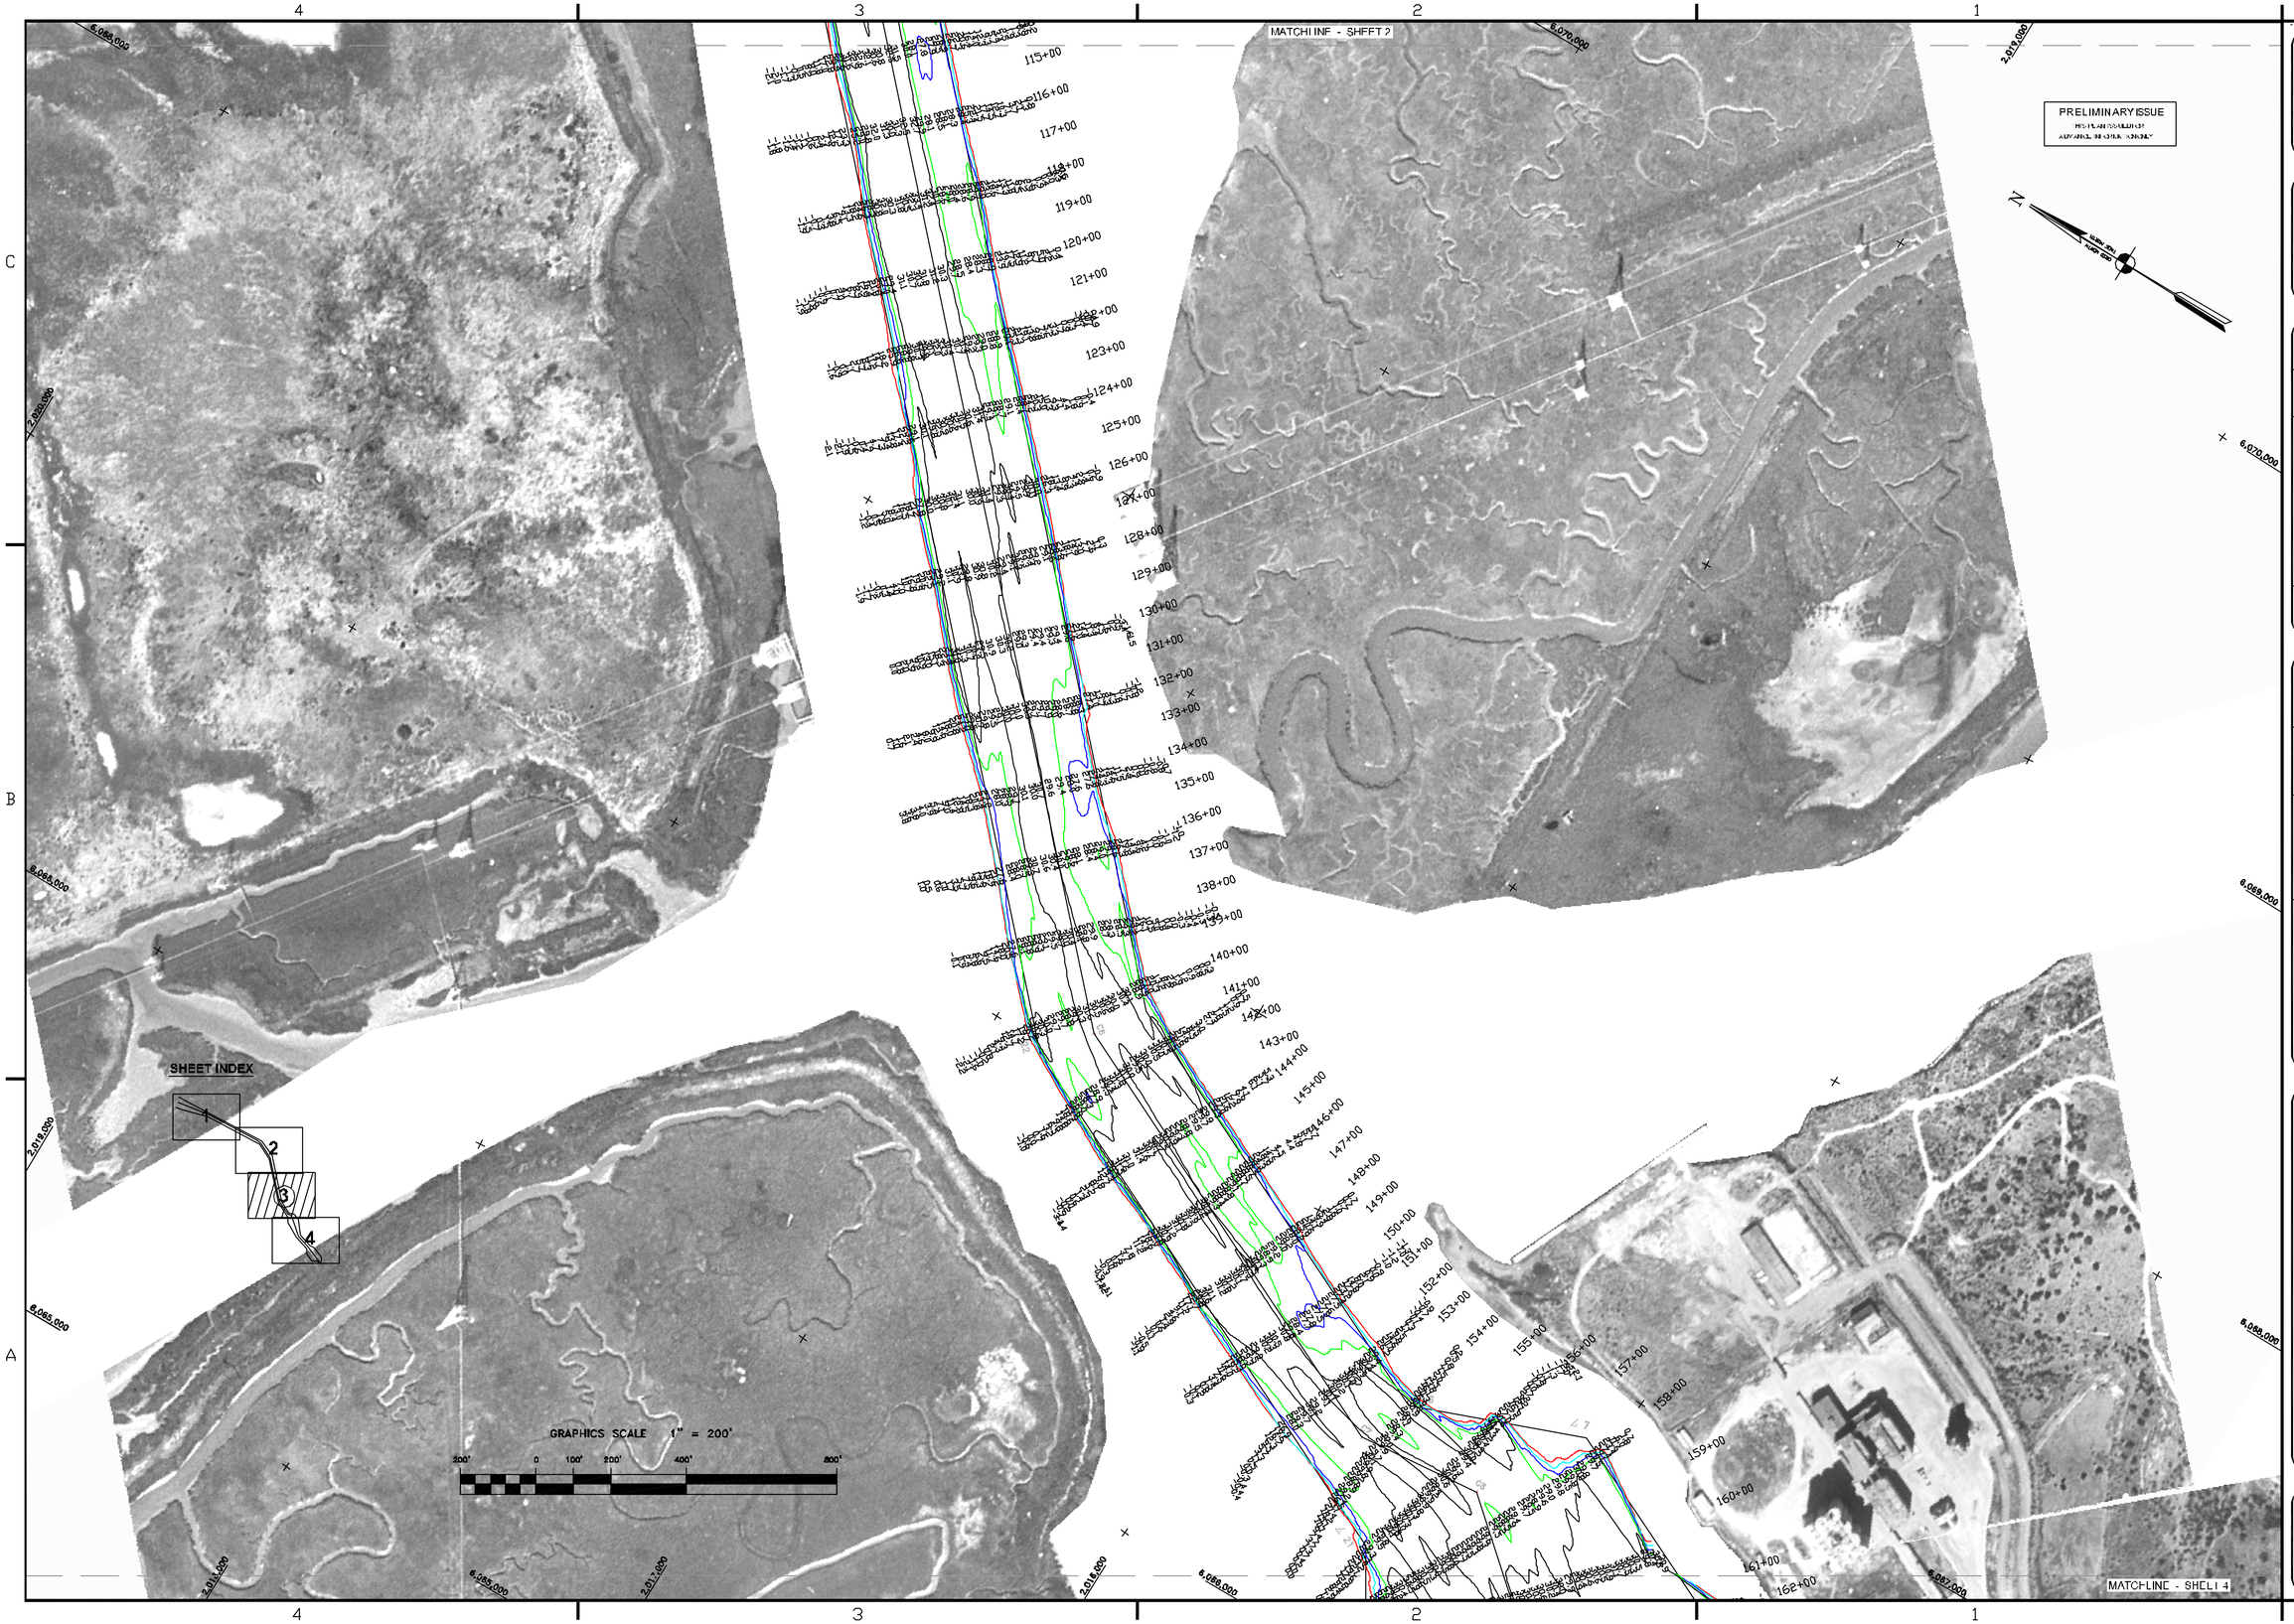

US Army Corps of Engineers
San Francisco District
333 Market Street
San Francisco, CA 94105

Mark	Description	Date	Appr.

SUBMITTED: TVW	DESIGNED BY:	CHECKED BY: PC	DRAWN BY: EWC
Hydro Survey Section	DATE:	SHEET NO. 3 OF 4	DRAWING NO. 54 2 174
APPROVAL RECOMMENDED: 2/23/2004			
Chief, Engineering Branch	PREPARED UNDER THE DIRECTION OF MICHAEL McCORMICK LT. COLONEL, C.E., DISTRICT ENGINEER		
APPROVED:			
Chief, Engineering & Technical Services Div.			

CONTRA COSTA COUNTY CALIFORNIA

REDWOOD CITY
CONDITION SURVEY
8-9 JANUARY 2004

Sheet reference number
C3