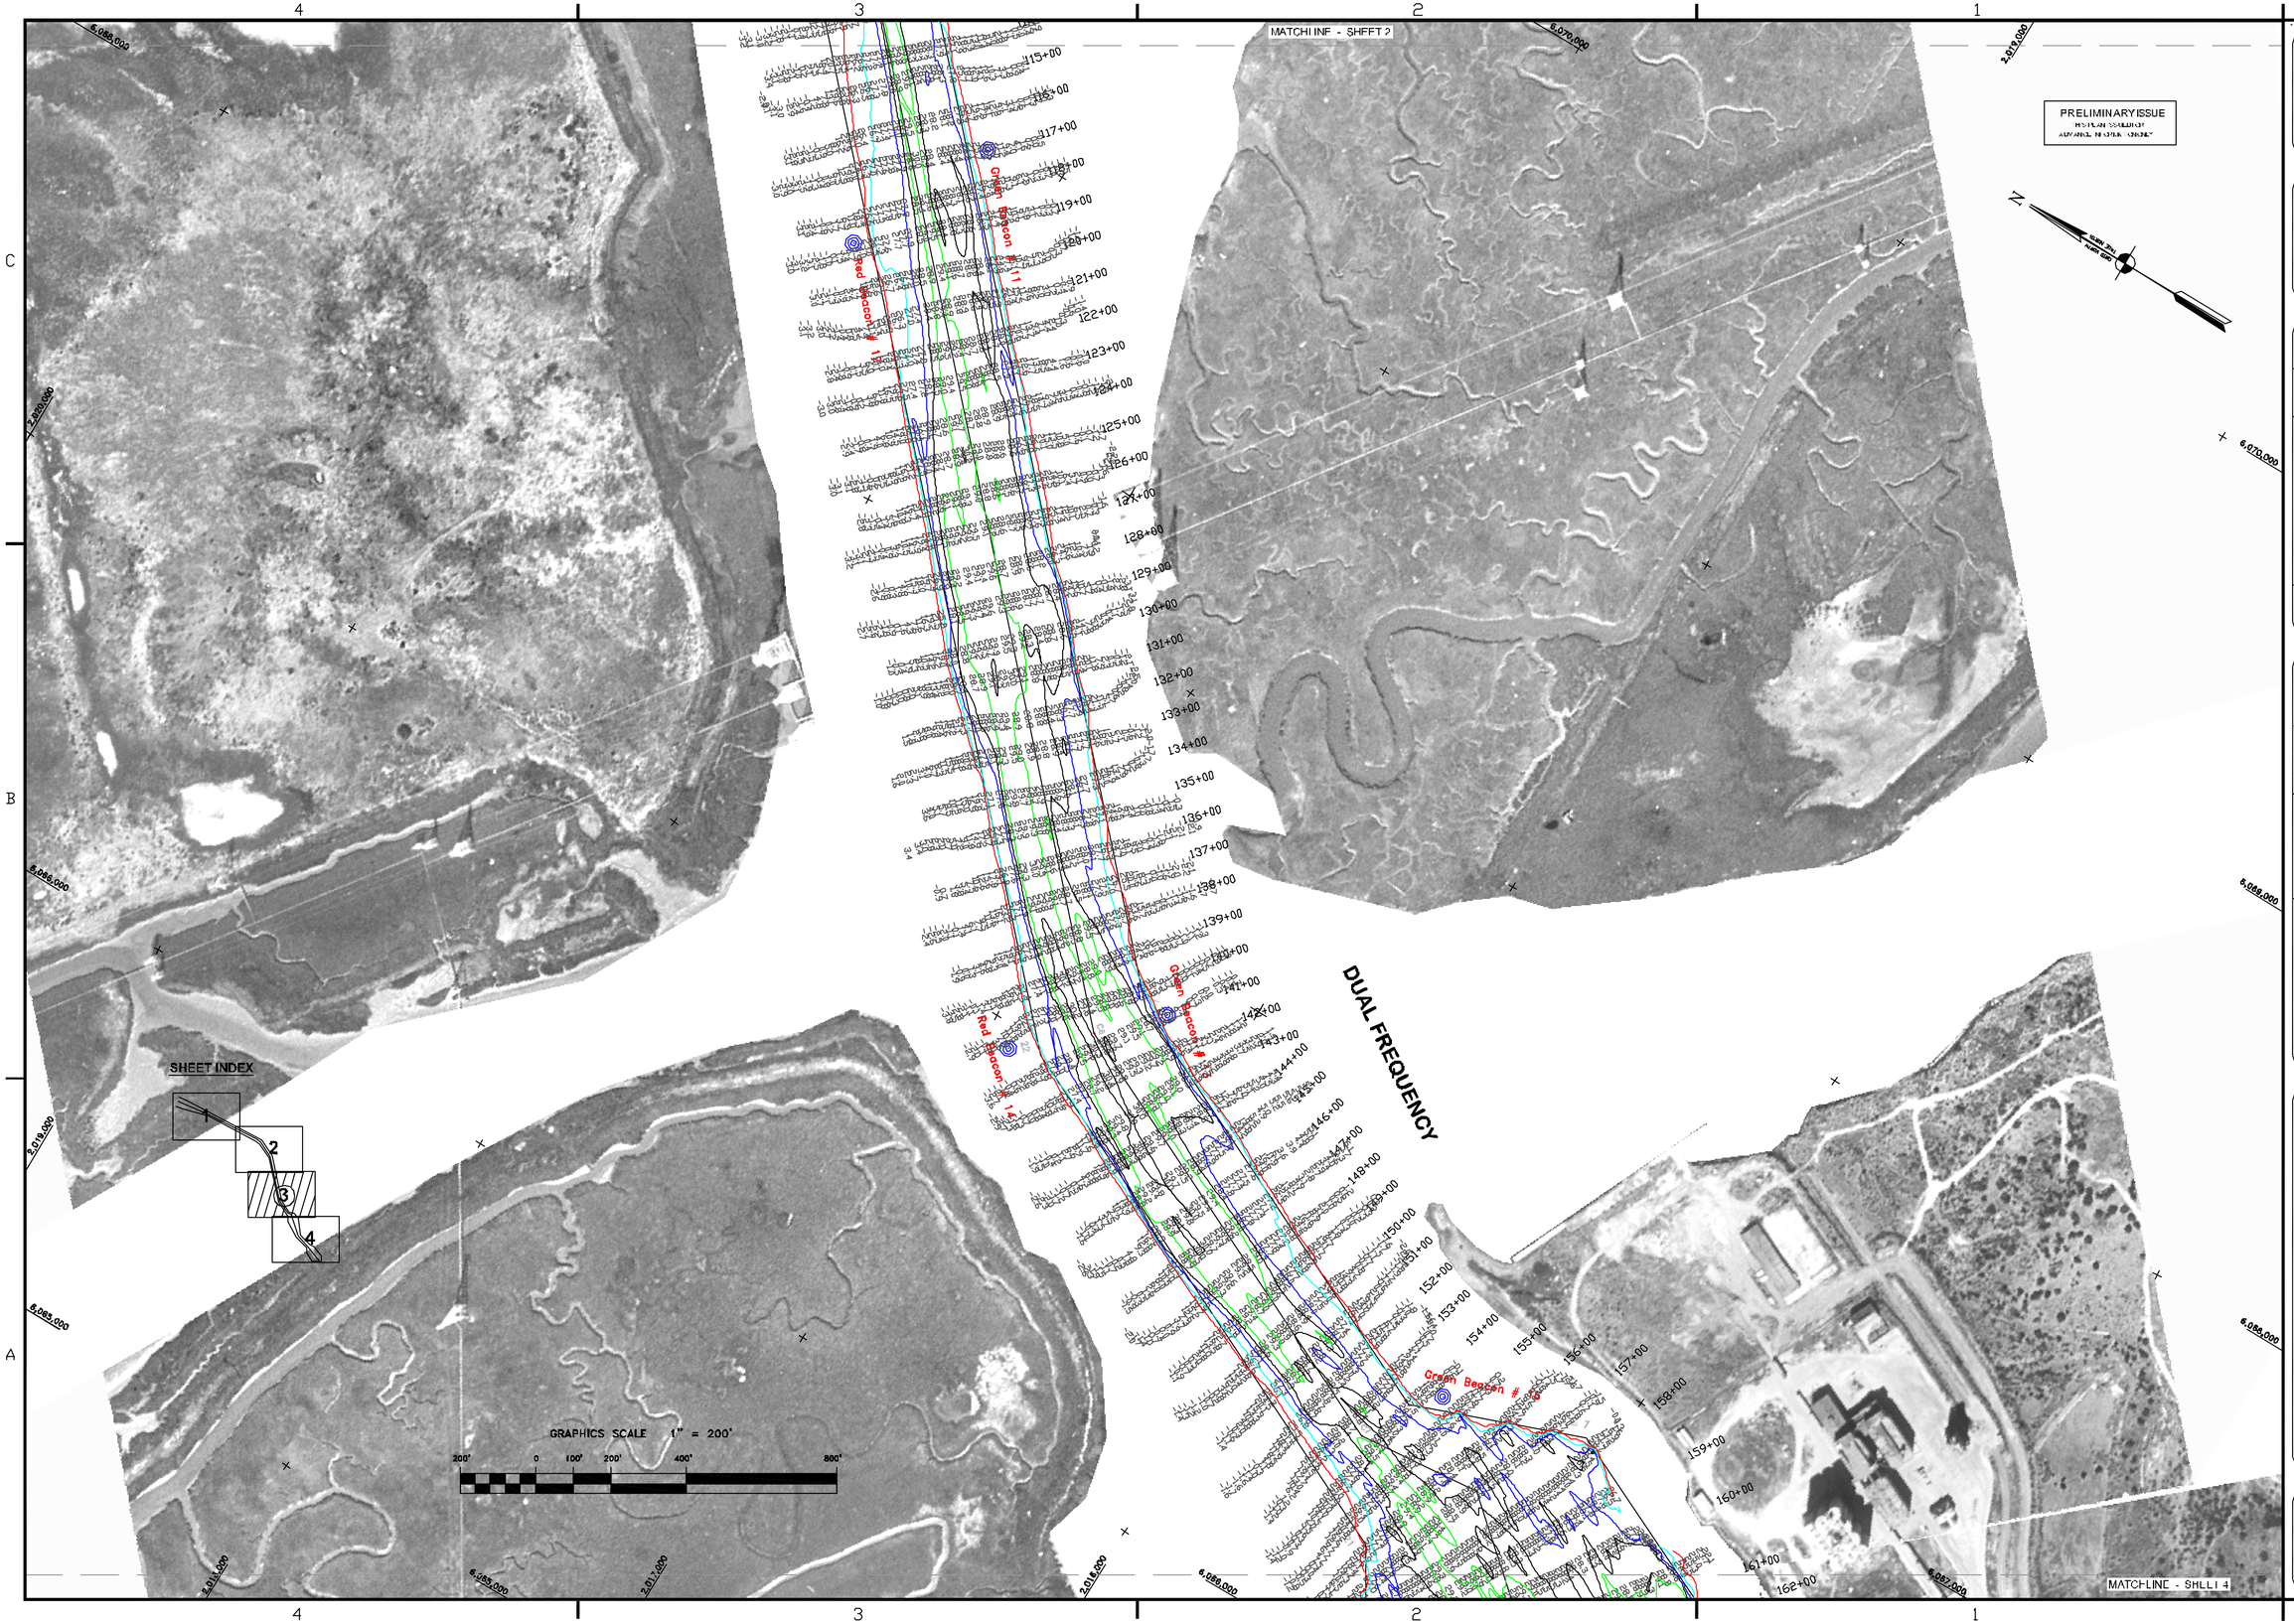

US Army Corps of Engineers
San Francisco District
1455 Market Street
San Francisco, CA 94103

Mark	Description	Date	Appr.

DESIGNED BY:		CHECKED BY: TVW	DRAWN BY: EWC
SUBMITTED: MC	DATE: 2/21/2008	SHEET NO. 3 OF 4	DRAWING NO. 54 / 2 / 189
Hydro Survey Team Leader			
APPROVAL RECOMMENDED: Chief, Technical Support Section	PREPARED UNDER THE DIRECTION OF CRAIG W. KILEY LT. COLONEL, C.E., DISTRICT ENGINEER		
APPROVED: Chief, Construction Branch			

SAN MATEO COUNTY CALIFORNIA

REDWOOD CITY
CONDITION SURVEY
5 & 7 FEBRUARY 2008

Sheet reference number

C3